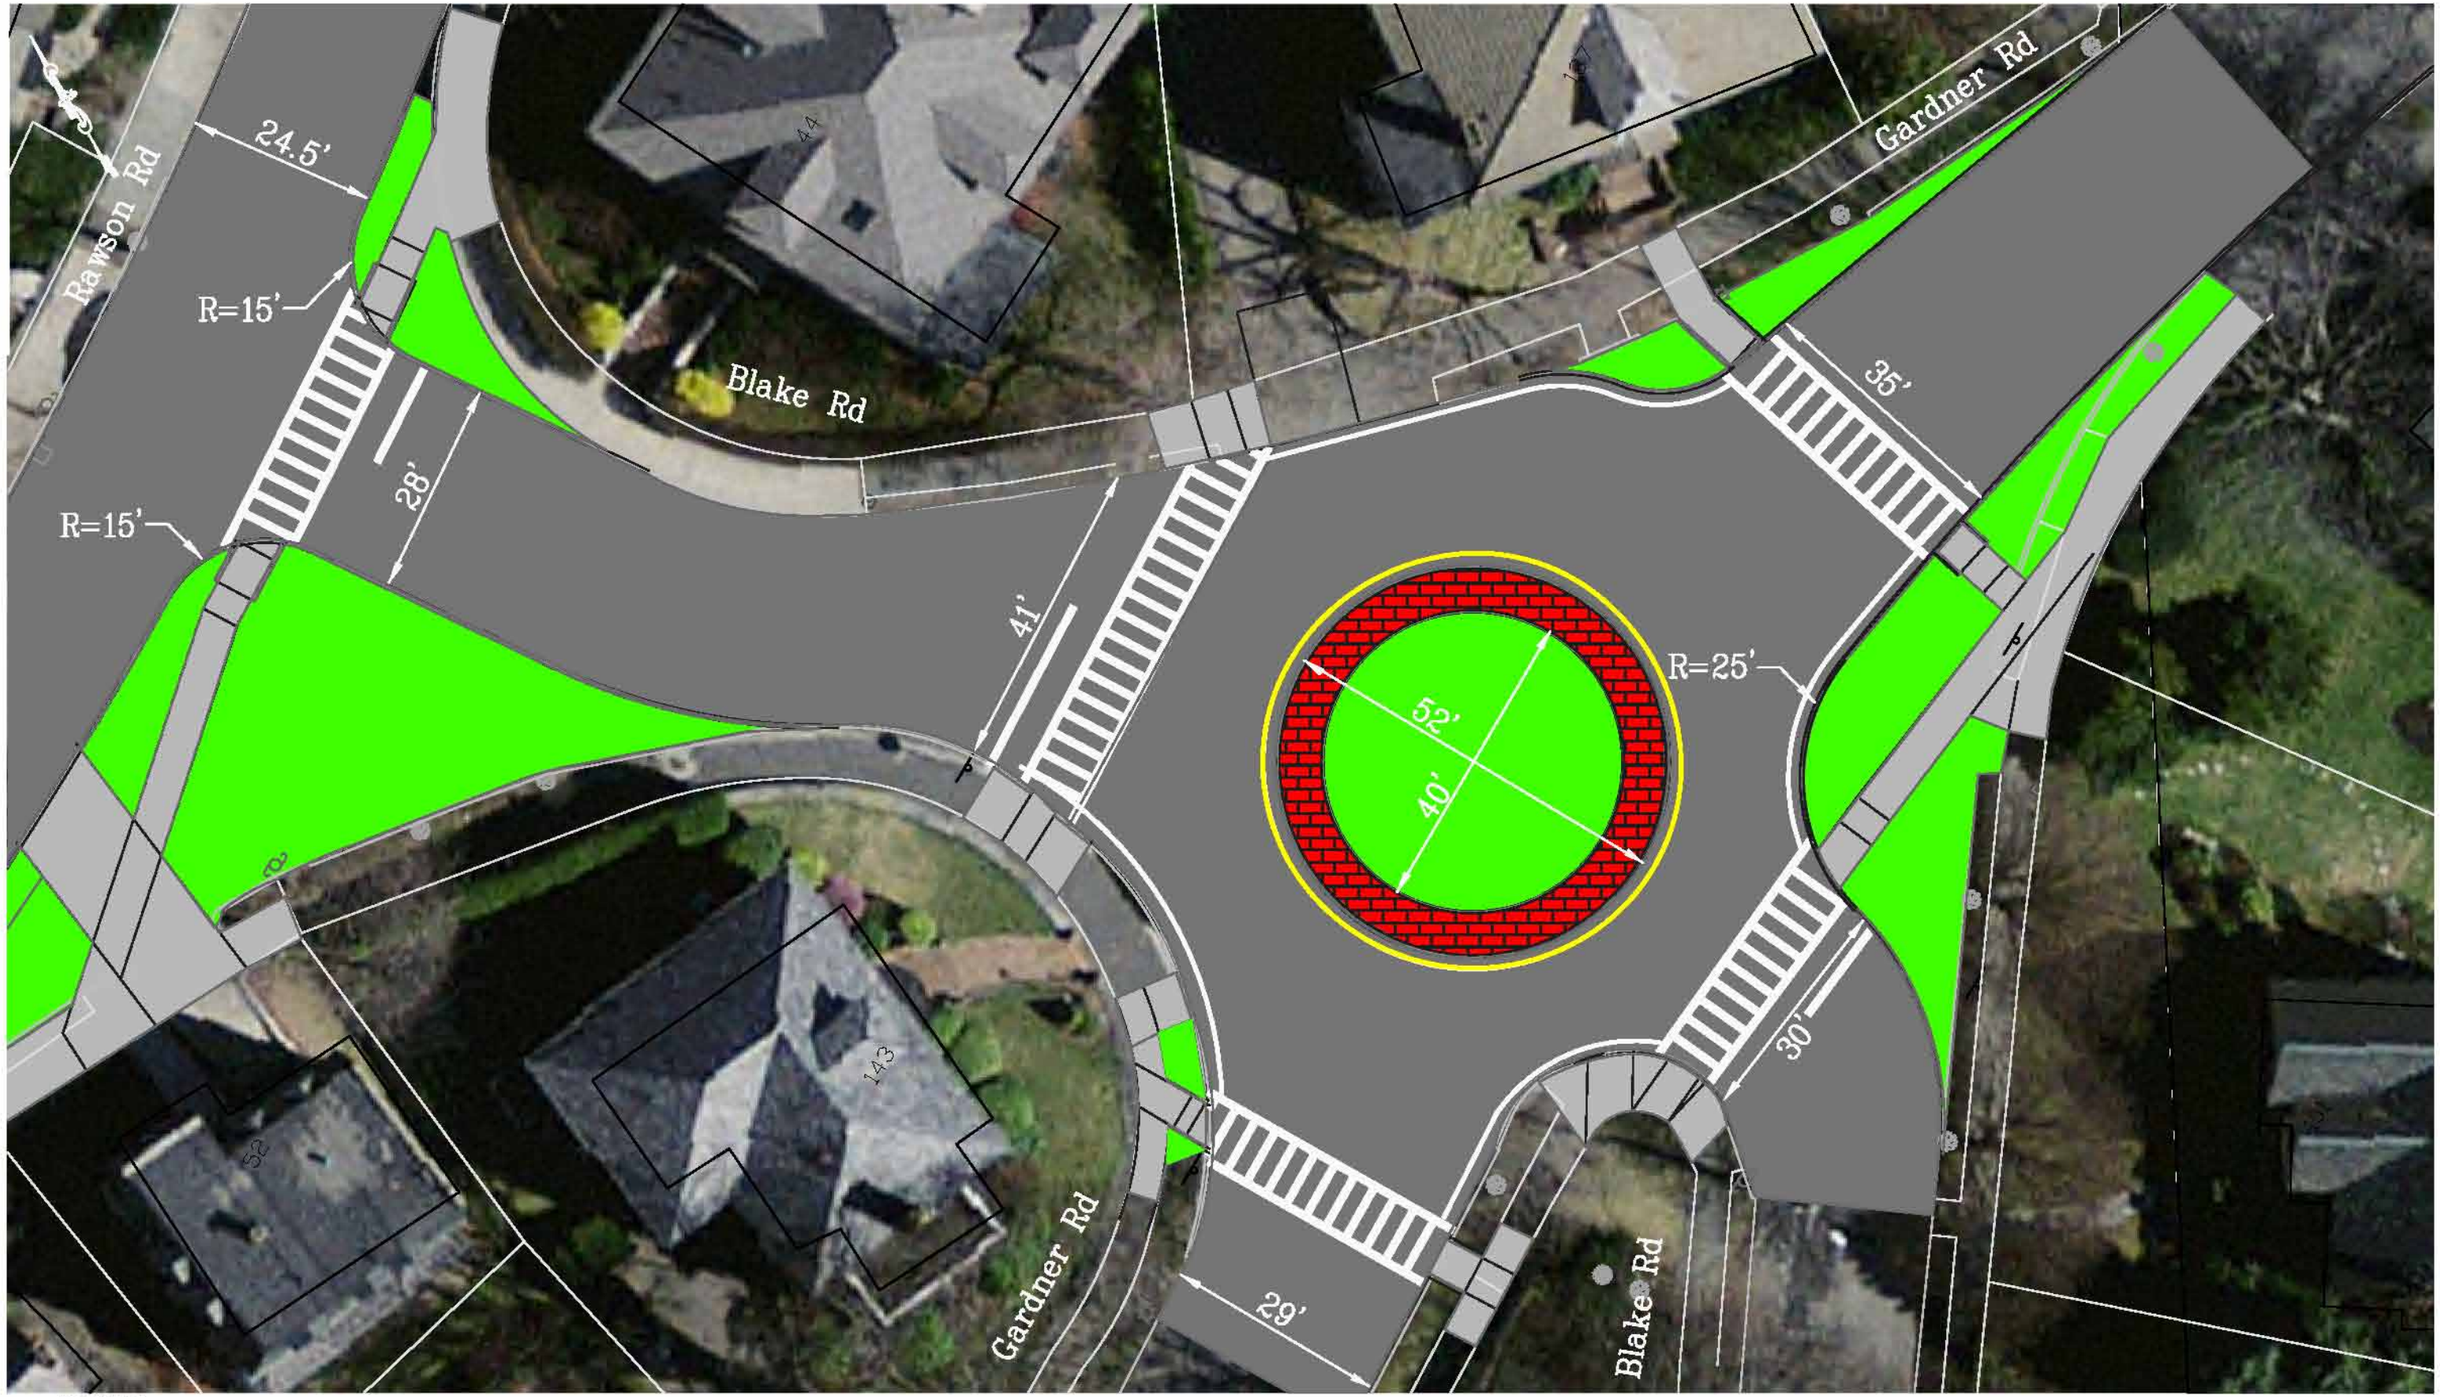

Scale: 1" = 30'

BROOKLINE ENGINEERING/TRANSPORTATION DIVISION
333 WASHINGTON ST 4TH FLOOR BROOKLINE, MA
TELEPHONE : (617) 730-2139 FAX (617)730-2160

Figure 1

Proposed Neighborhood Traffic Circle
Blake Road at Garnder Road