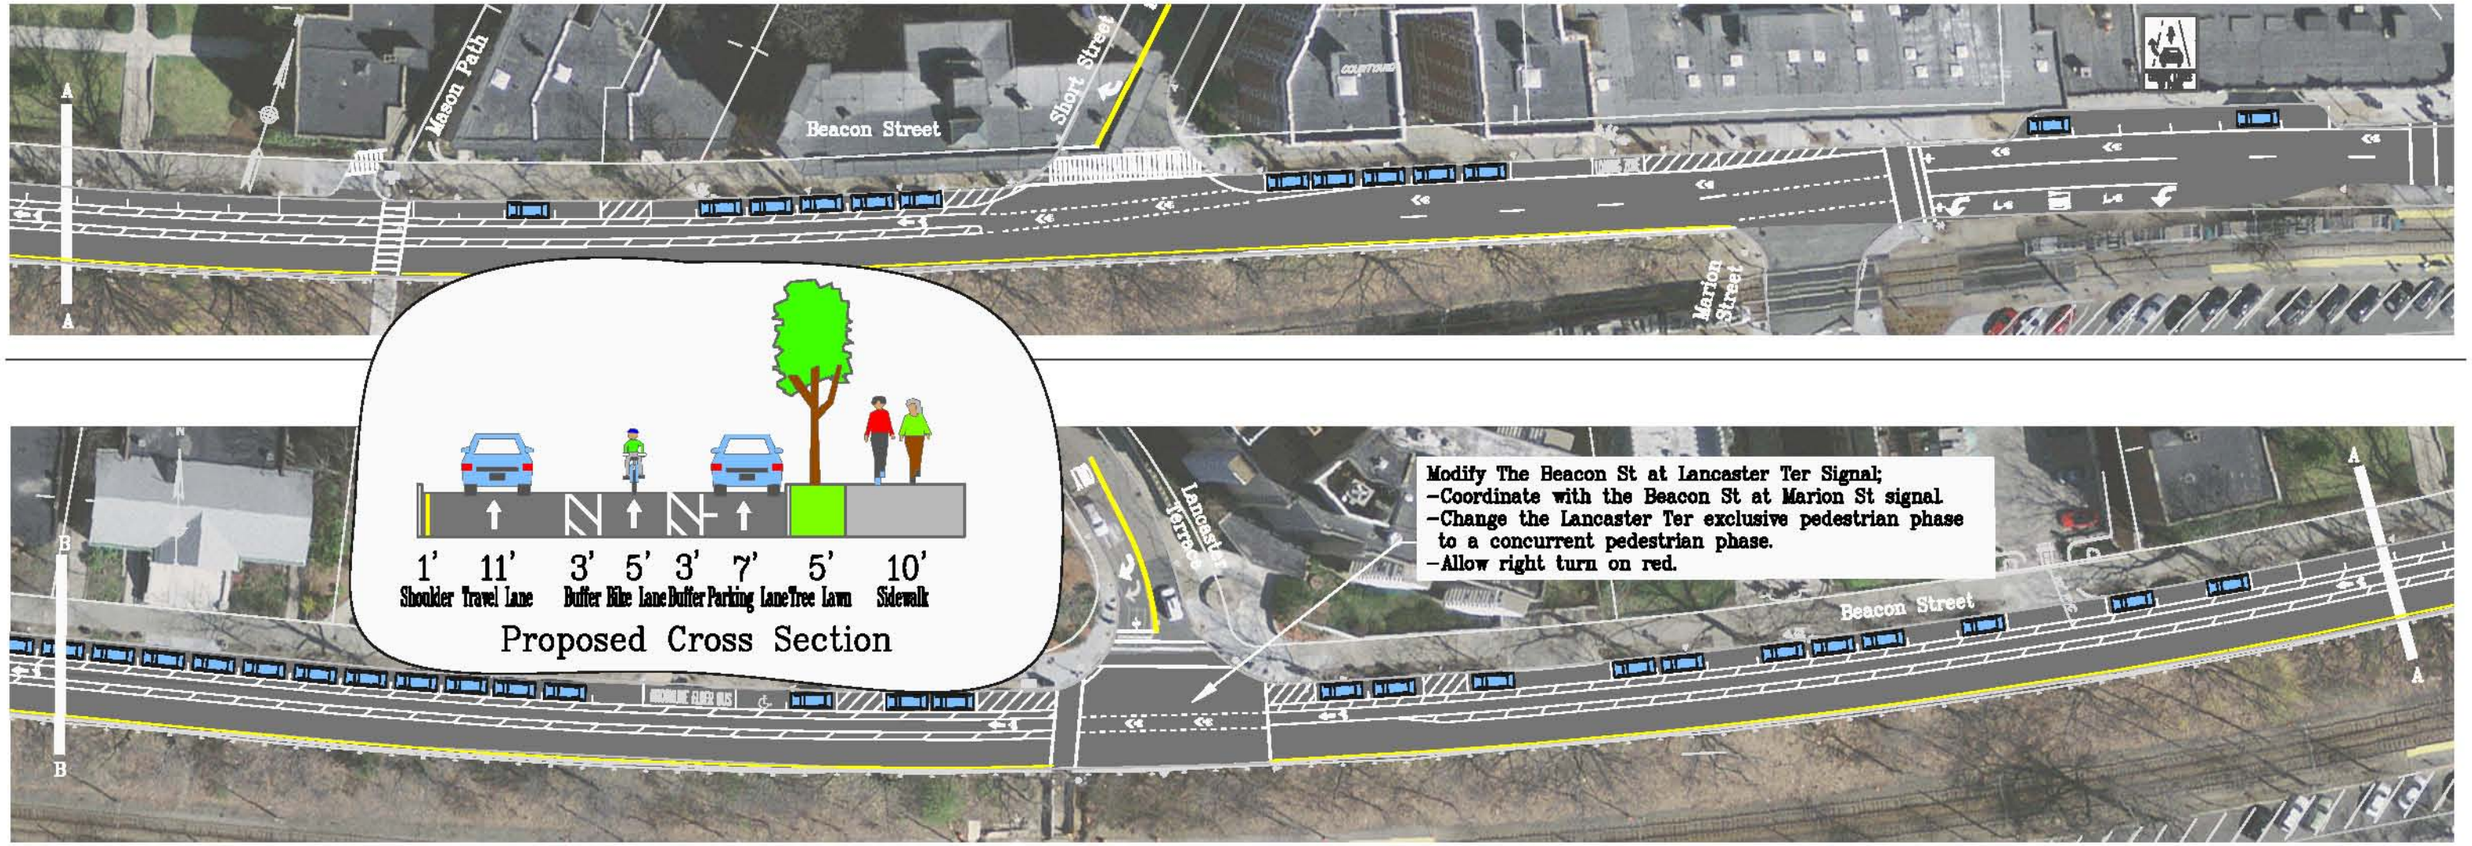

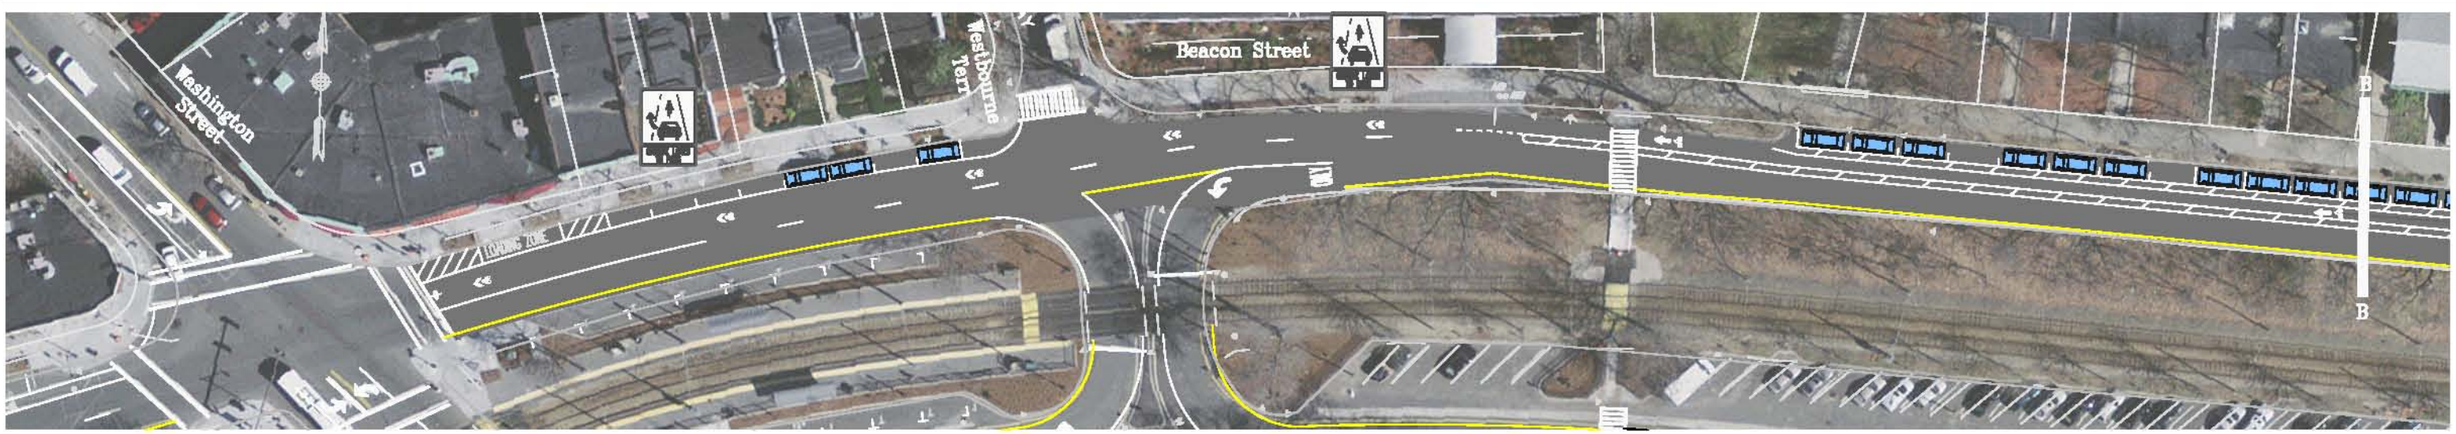

Scale: 1" = 40'

BROOKLINE ENGINEERING/TRANSPORTATION DIVISION

Figure 7

Beacon Street Bicycle Access Improvements
Buffered Bicycle Lane Concept Plan