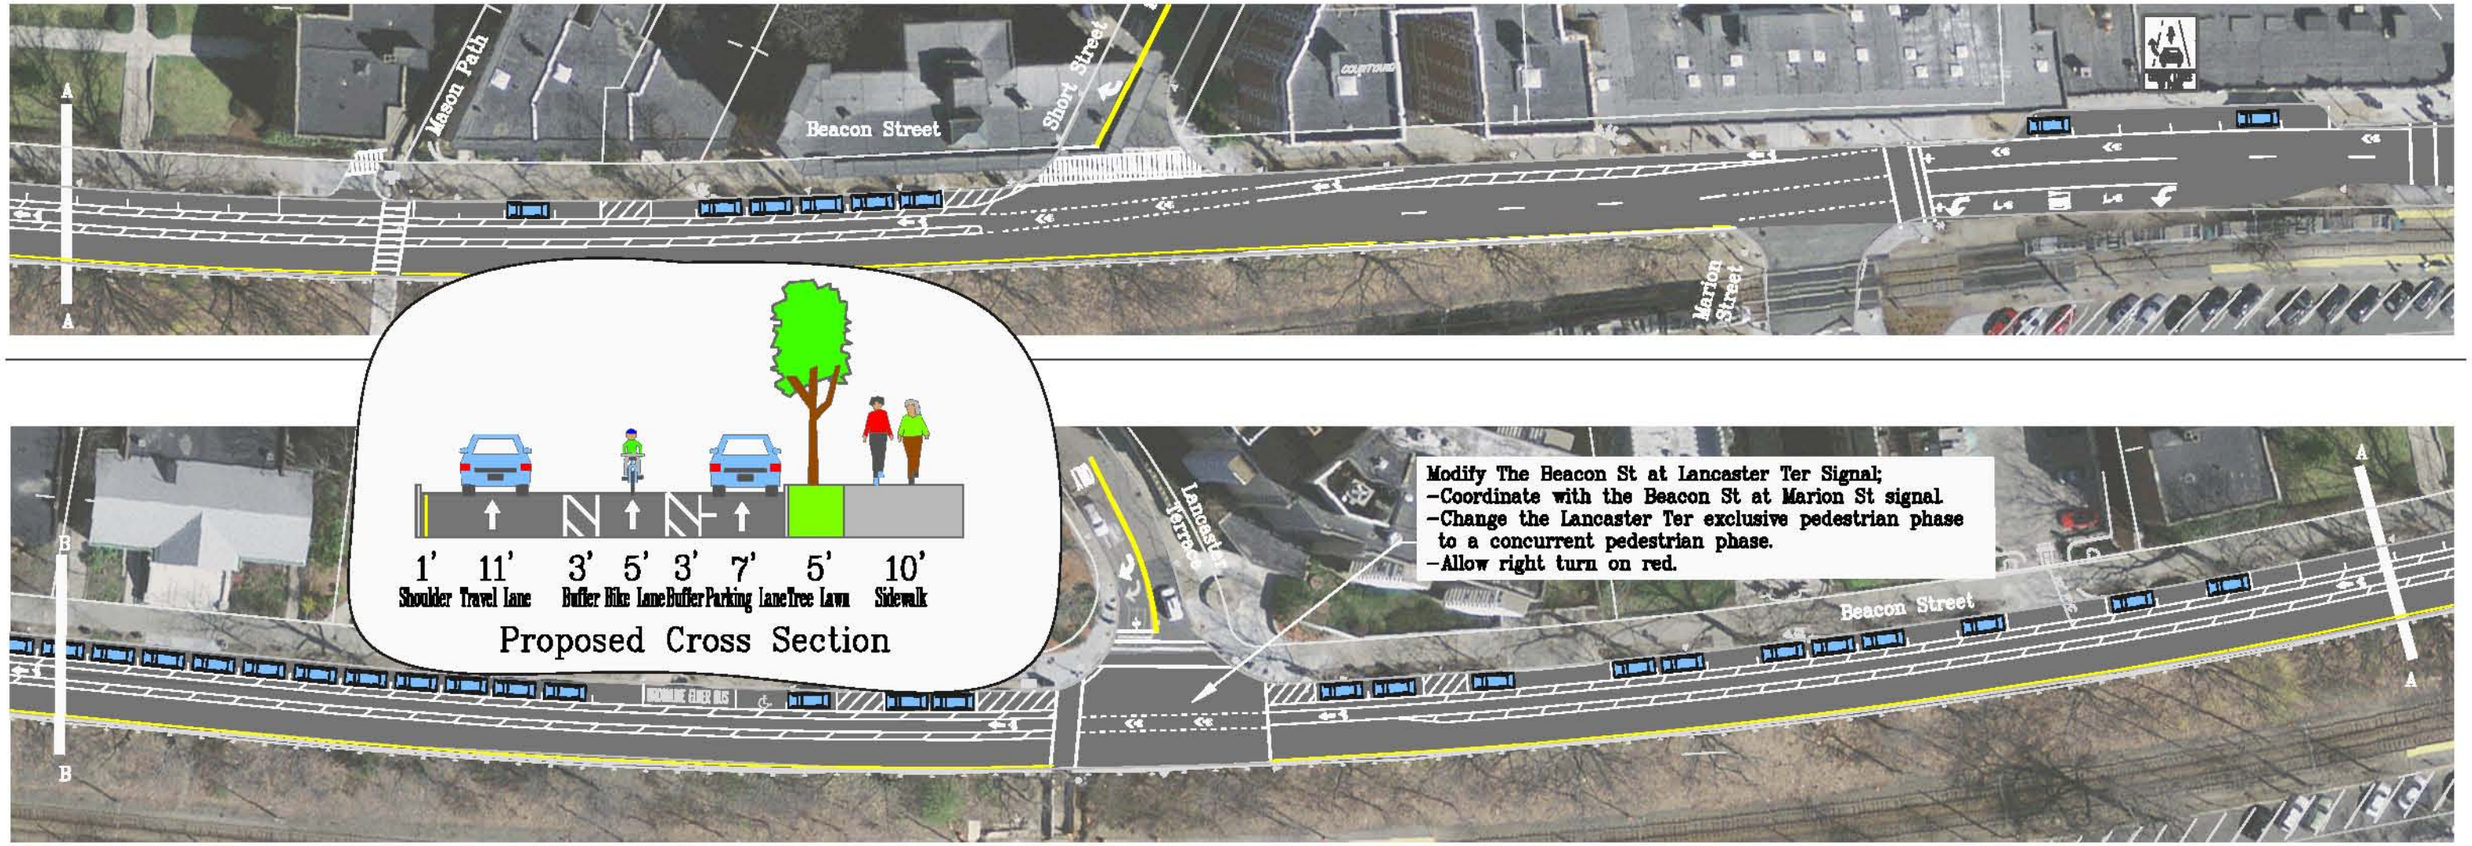

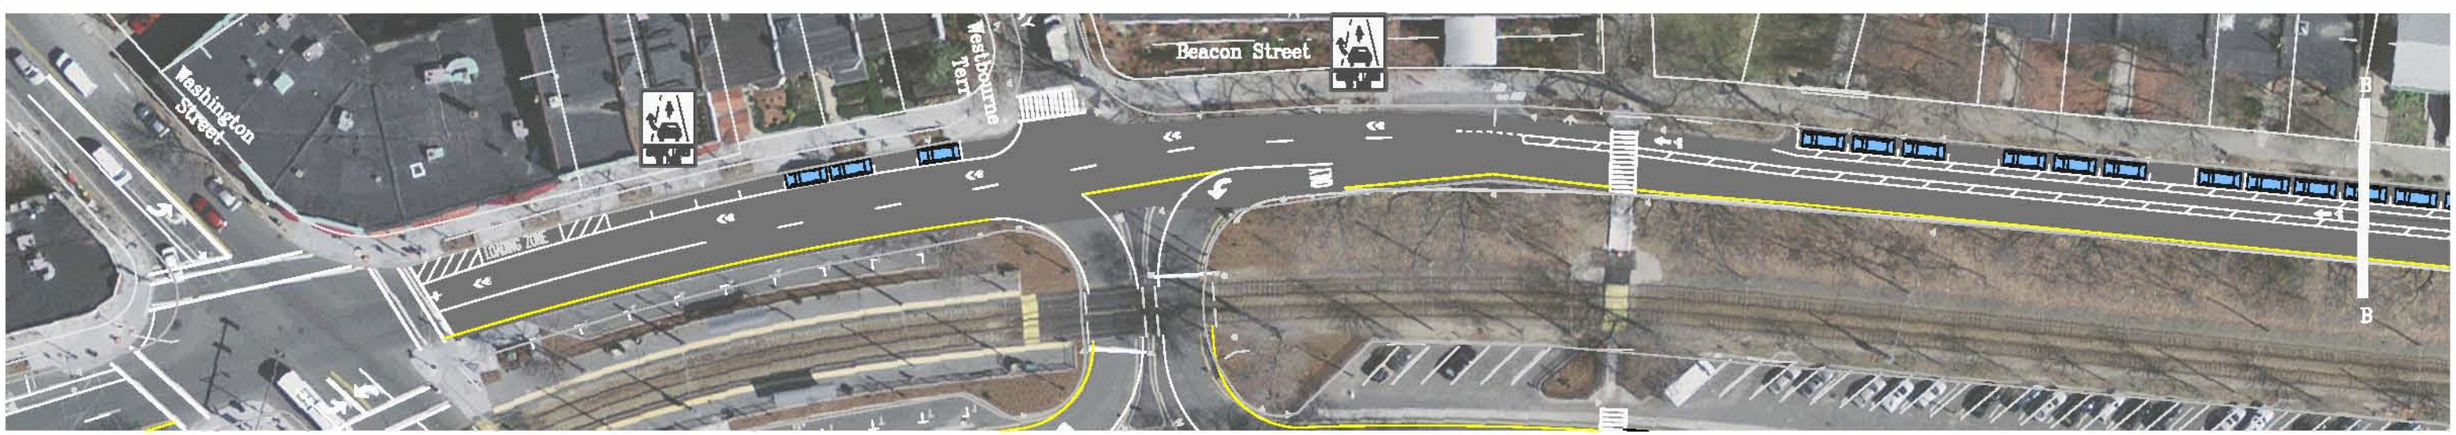

Scale 1" = 40'

BROOKLINE ENGINEERING/TRANSPORTATION DIVISION

Figure 7

Beacon Street Bicycle Access Improvements
BAC Requested Parking and Loading zone removed Marion St to Short St
Buffered Bicycle Lane Concept Plan