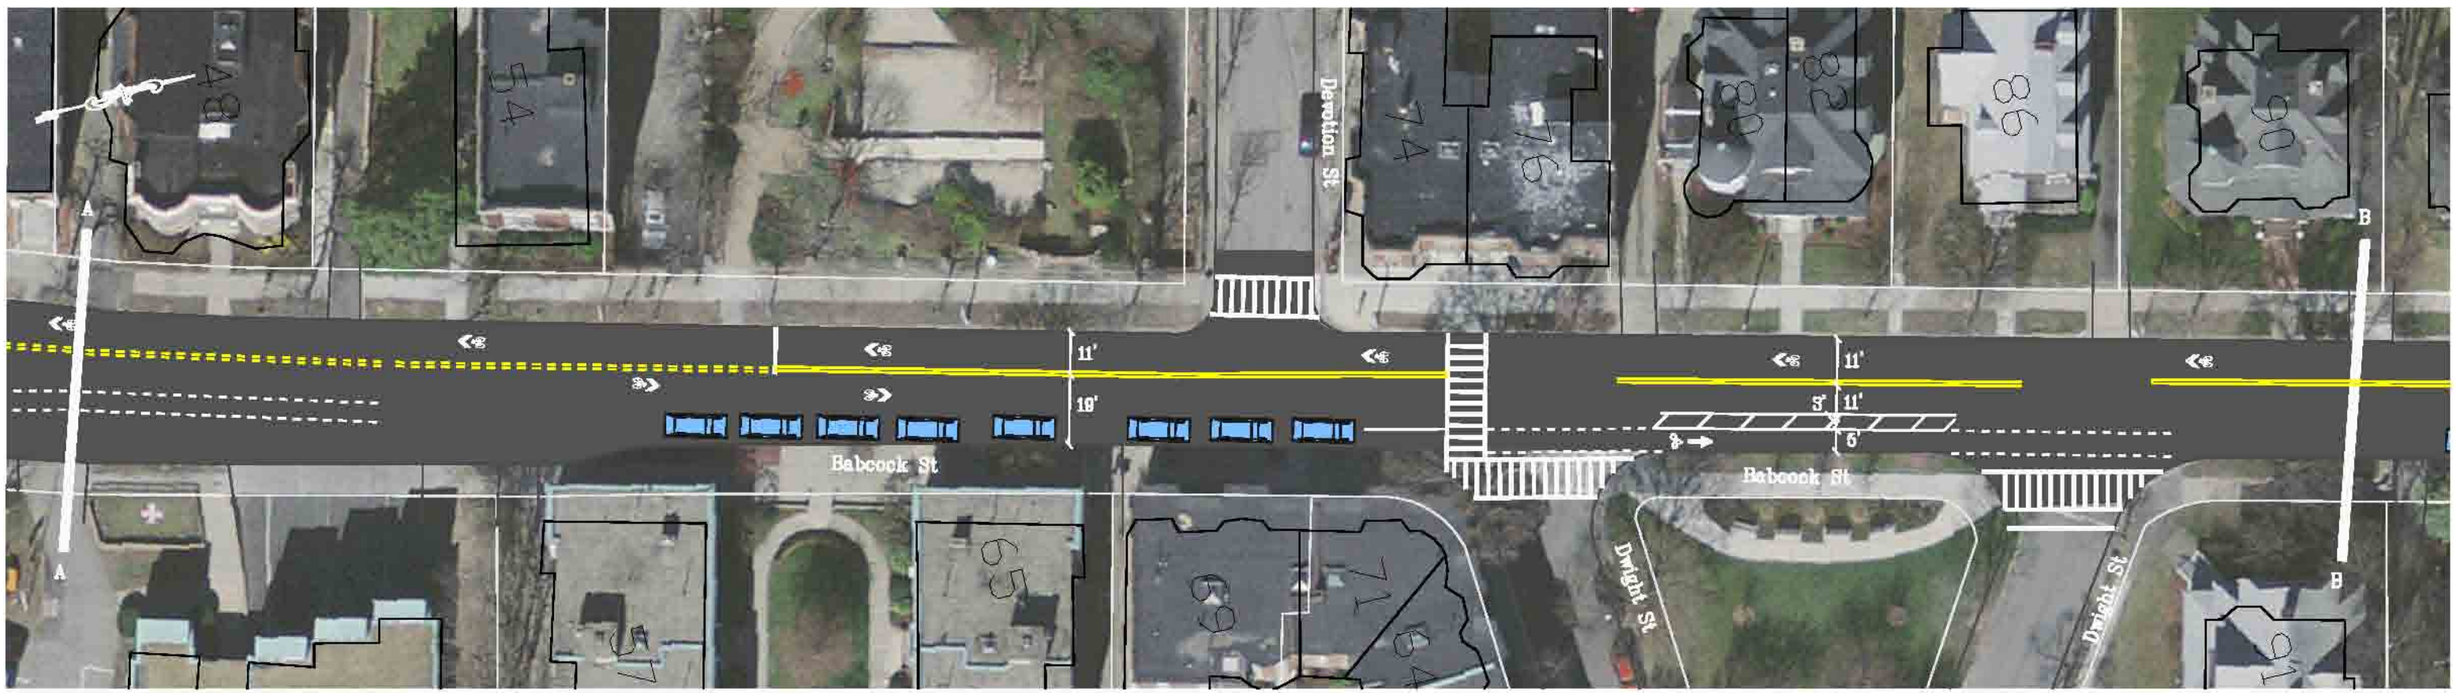

Scale: 1" = 40'

BROOKLINE ENGINEERING/TRANSPORTATION DIVISION
333 WASHINGTON ST 4TH FLOOR, BROOKLINE, MA
TELEPHONE : (617) 730-2139 FAX: (617) 264-6450

Babcock Street Bicycle Access Improvements
Shared Lane Marking Bicycle Concept Plan Revised 6-5-15

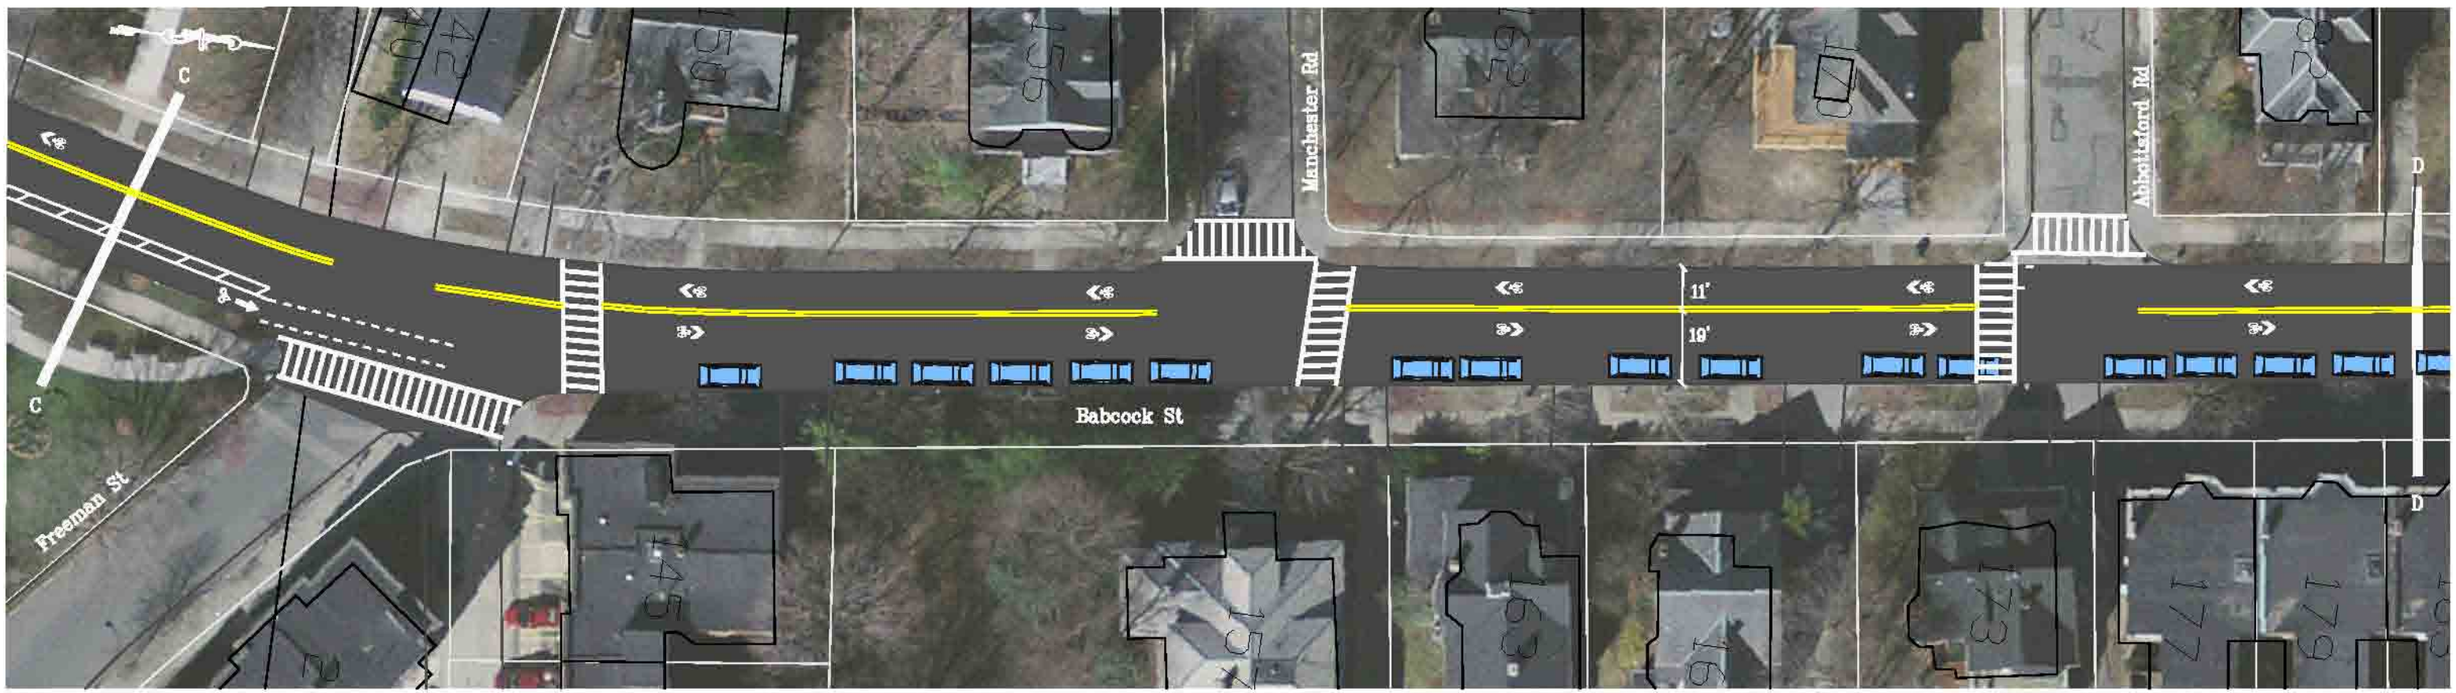

Scale: 1" = 40'

BROOKLINE ENGINEERING/TRANSPORTATION DIVISION
333 WASHINGTON ST 4TH FLOOR, BROOKLINE, MA
TELEPHONE : (617) 730-2139 FAX: (617) 264-6450

Babcock Street Bicycle Access Improvements
Shared Lane Marking Bicycle Concept Plan Revised 6-5-15

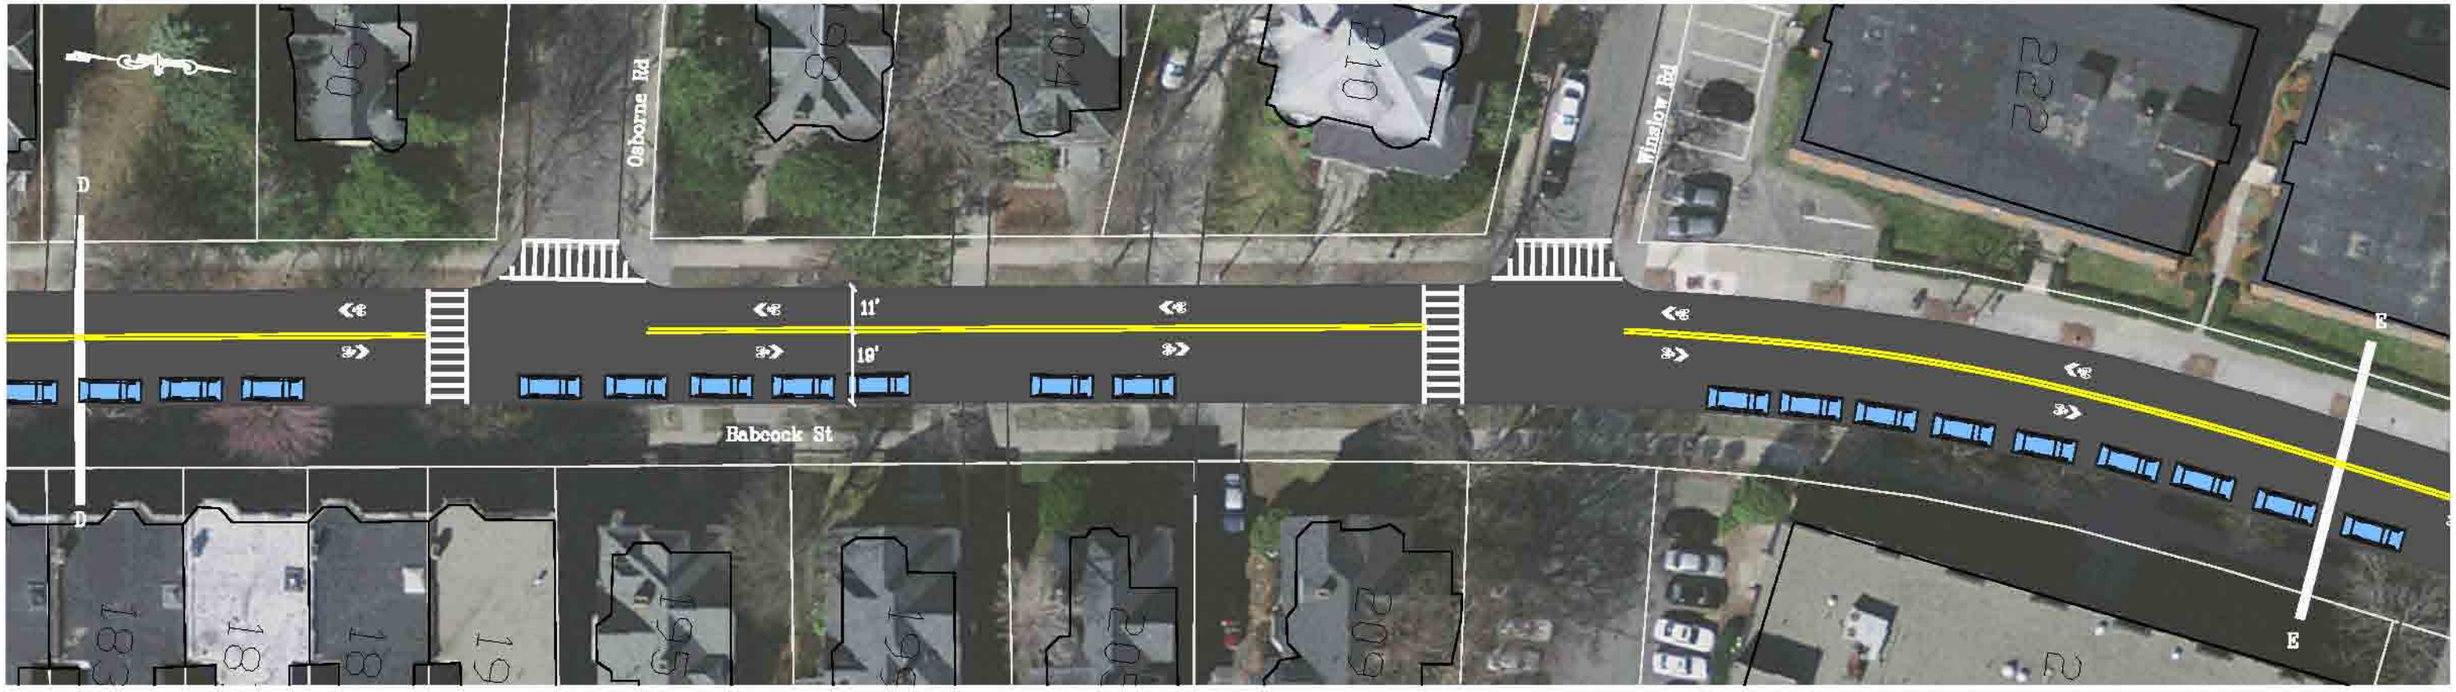

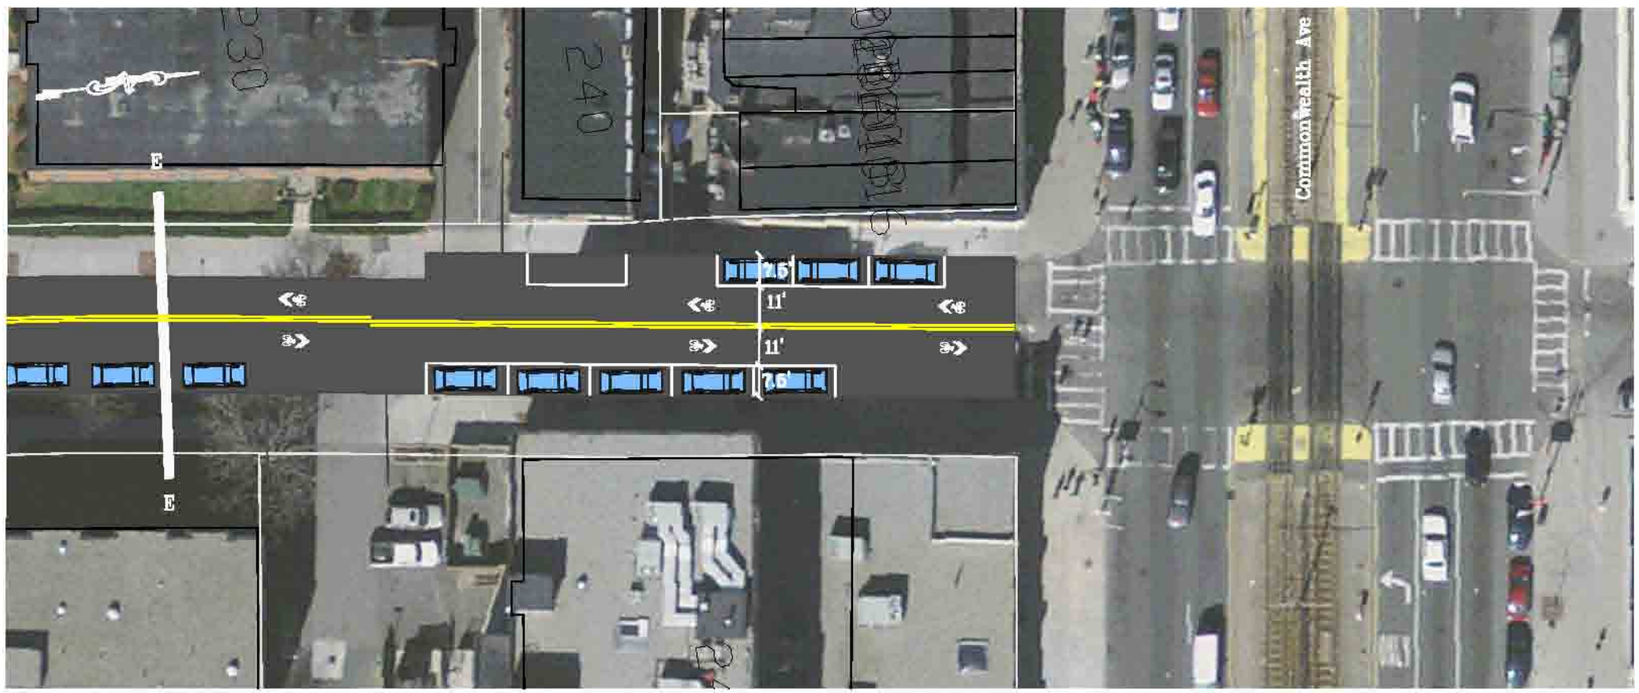

Scale: 1" = 40'

BROOKLINE ENGINEERING/TRANSPORTATION DIVISION
333 WASHINGTON ST 4TH FLOOR, BROOKLINE, MA
TELEPHONE : (617) 730-2139 FAX: (617) 264-6450

Babcock Street Bicycle Access Improvements
Shared Lane Marking Bicycle Concept PlanRevised 6-5-15