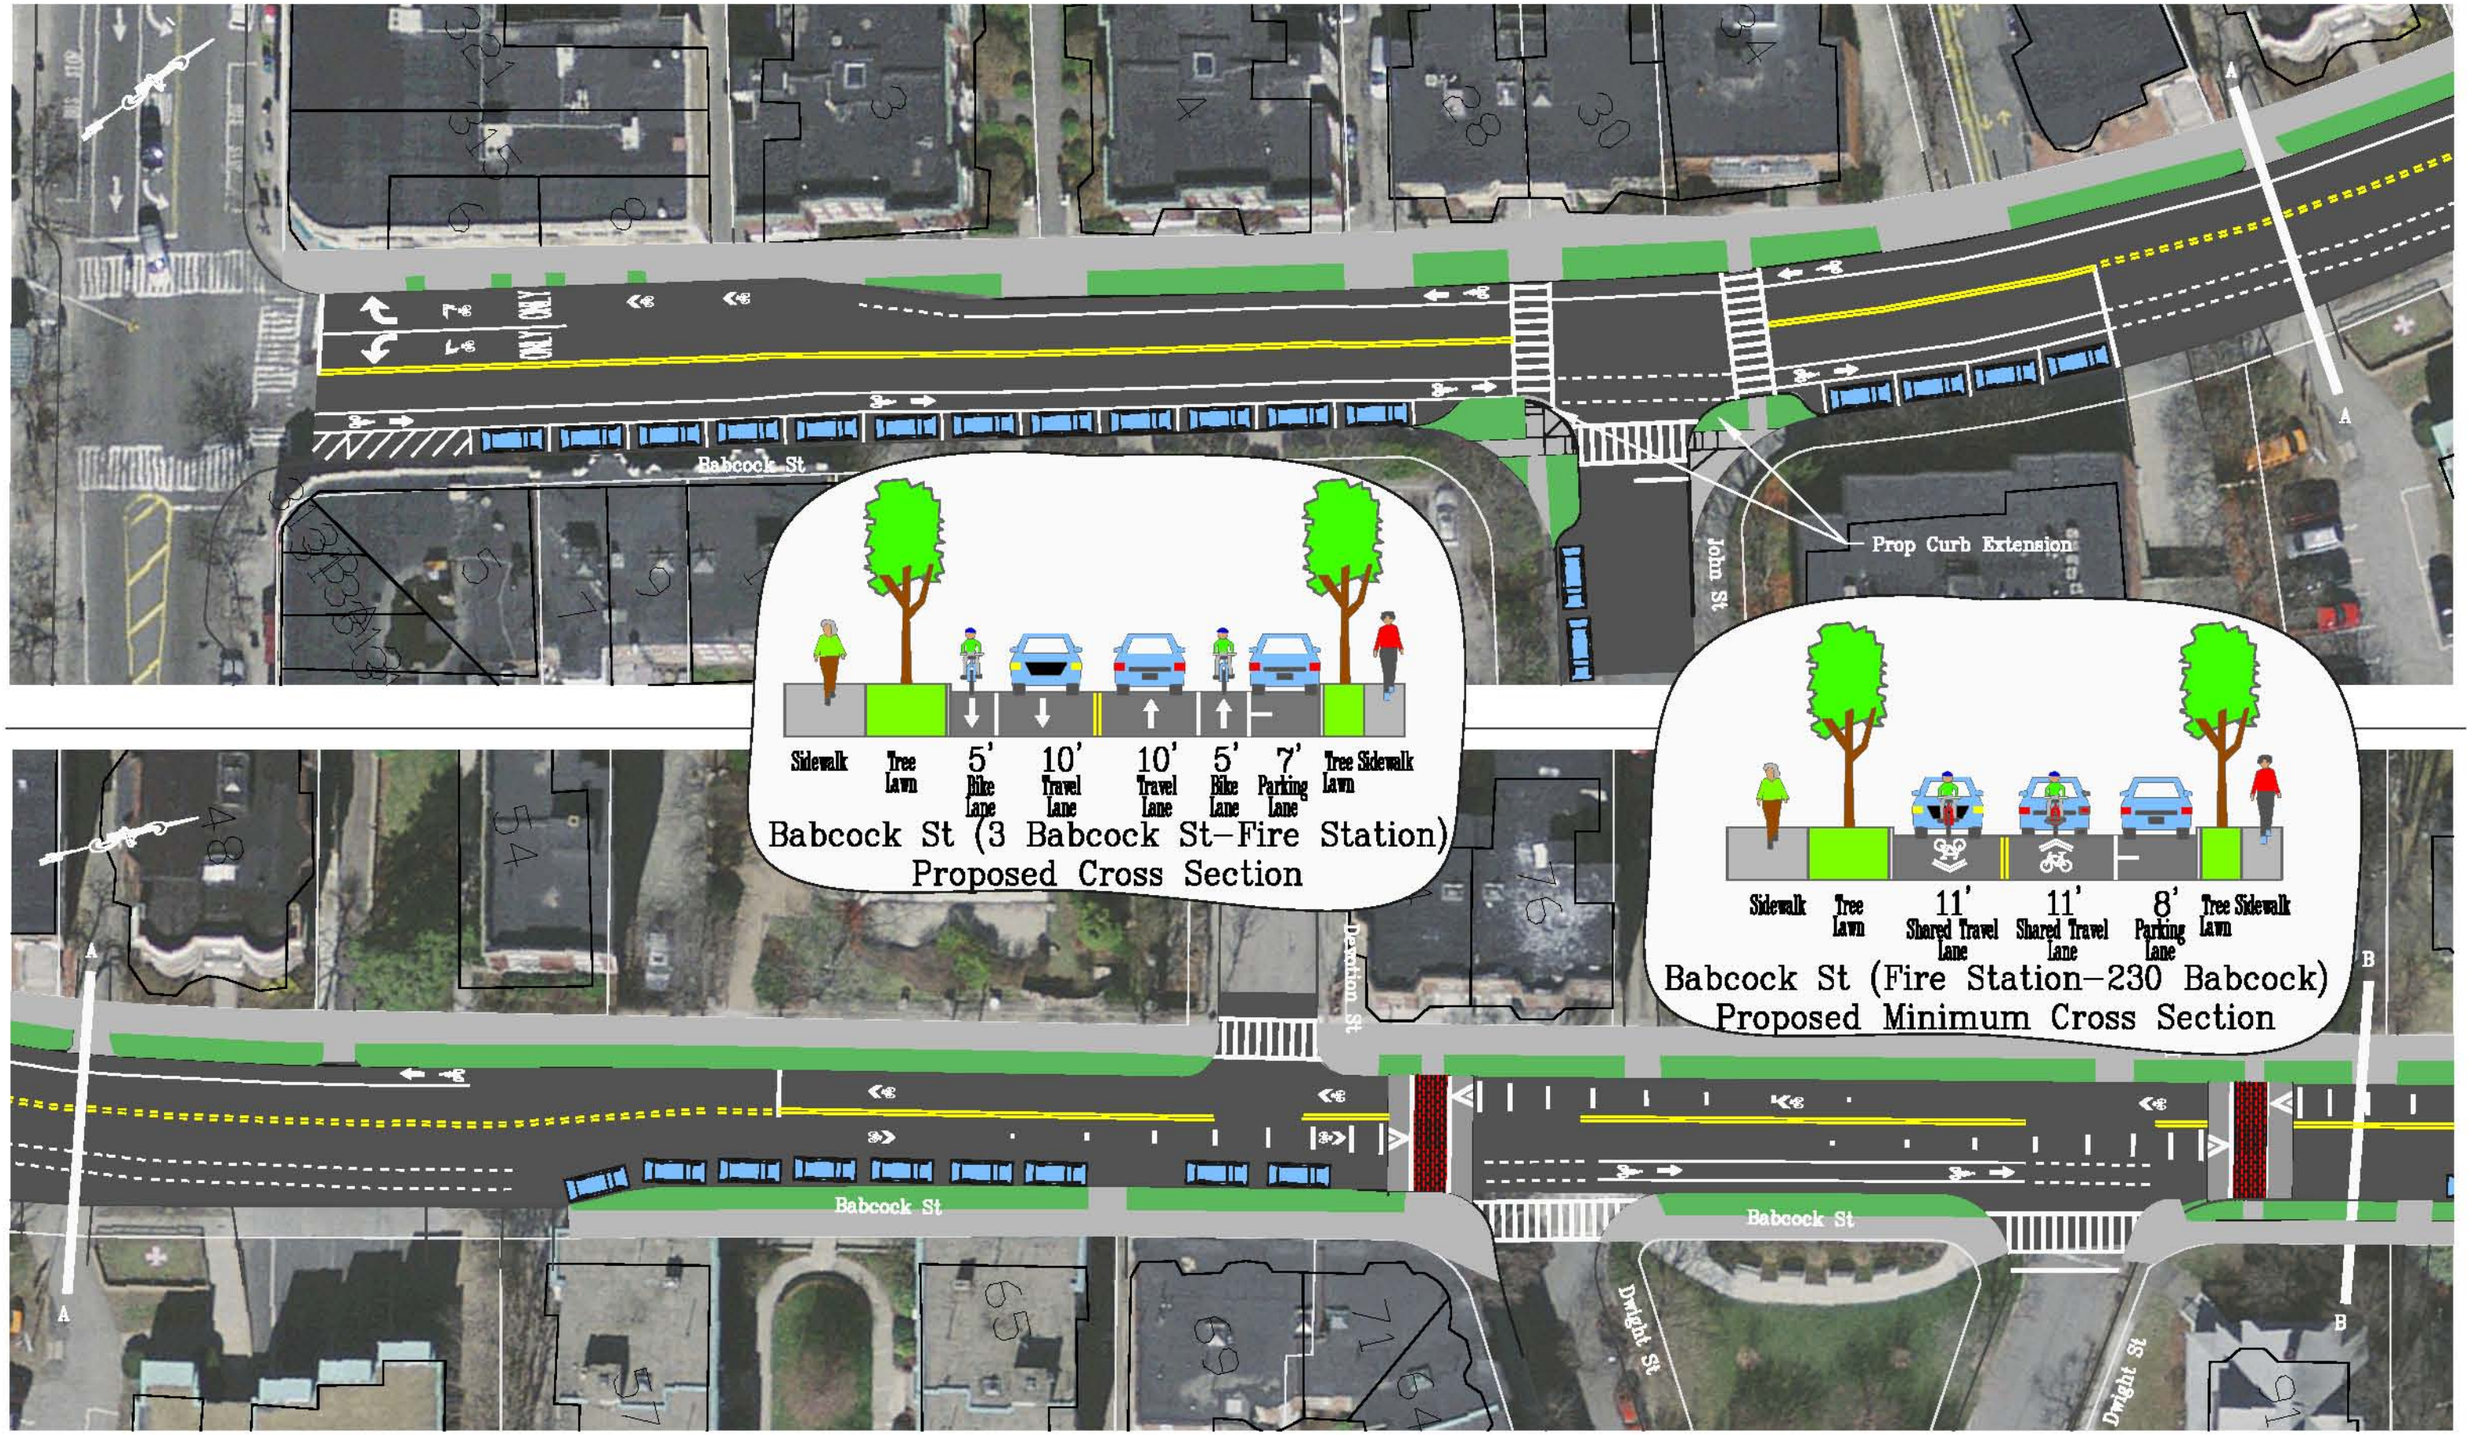

Scale: 1" = 40'

BROOKLINE ENGINEERING/TRANSPORTATION DIVISION
333 WASHINGTON ST 4TH FLOOR, BROOKLINE, MA
TELEPHONE : (617) 730-2138 FAX: (617) 264-6450

Babcock Street Corridor Improvements
Shared Lane Marking From the Fire Station to Commonwealth Ave
With Traffic Calming 3-10-2016

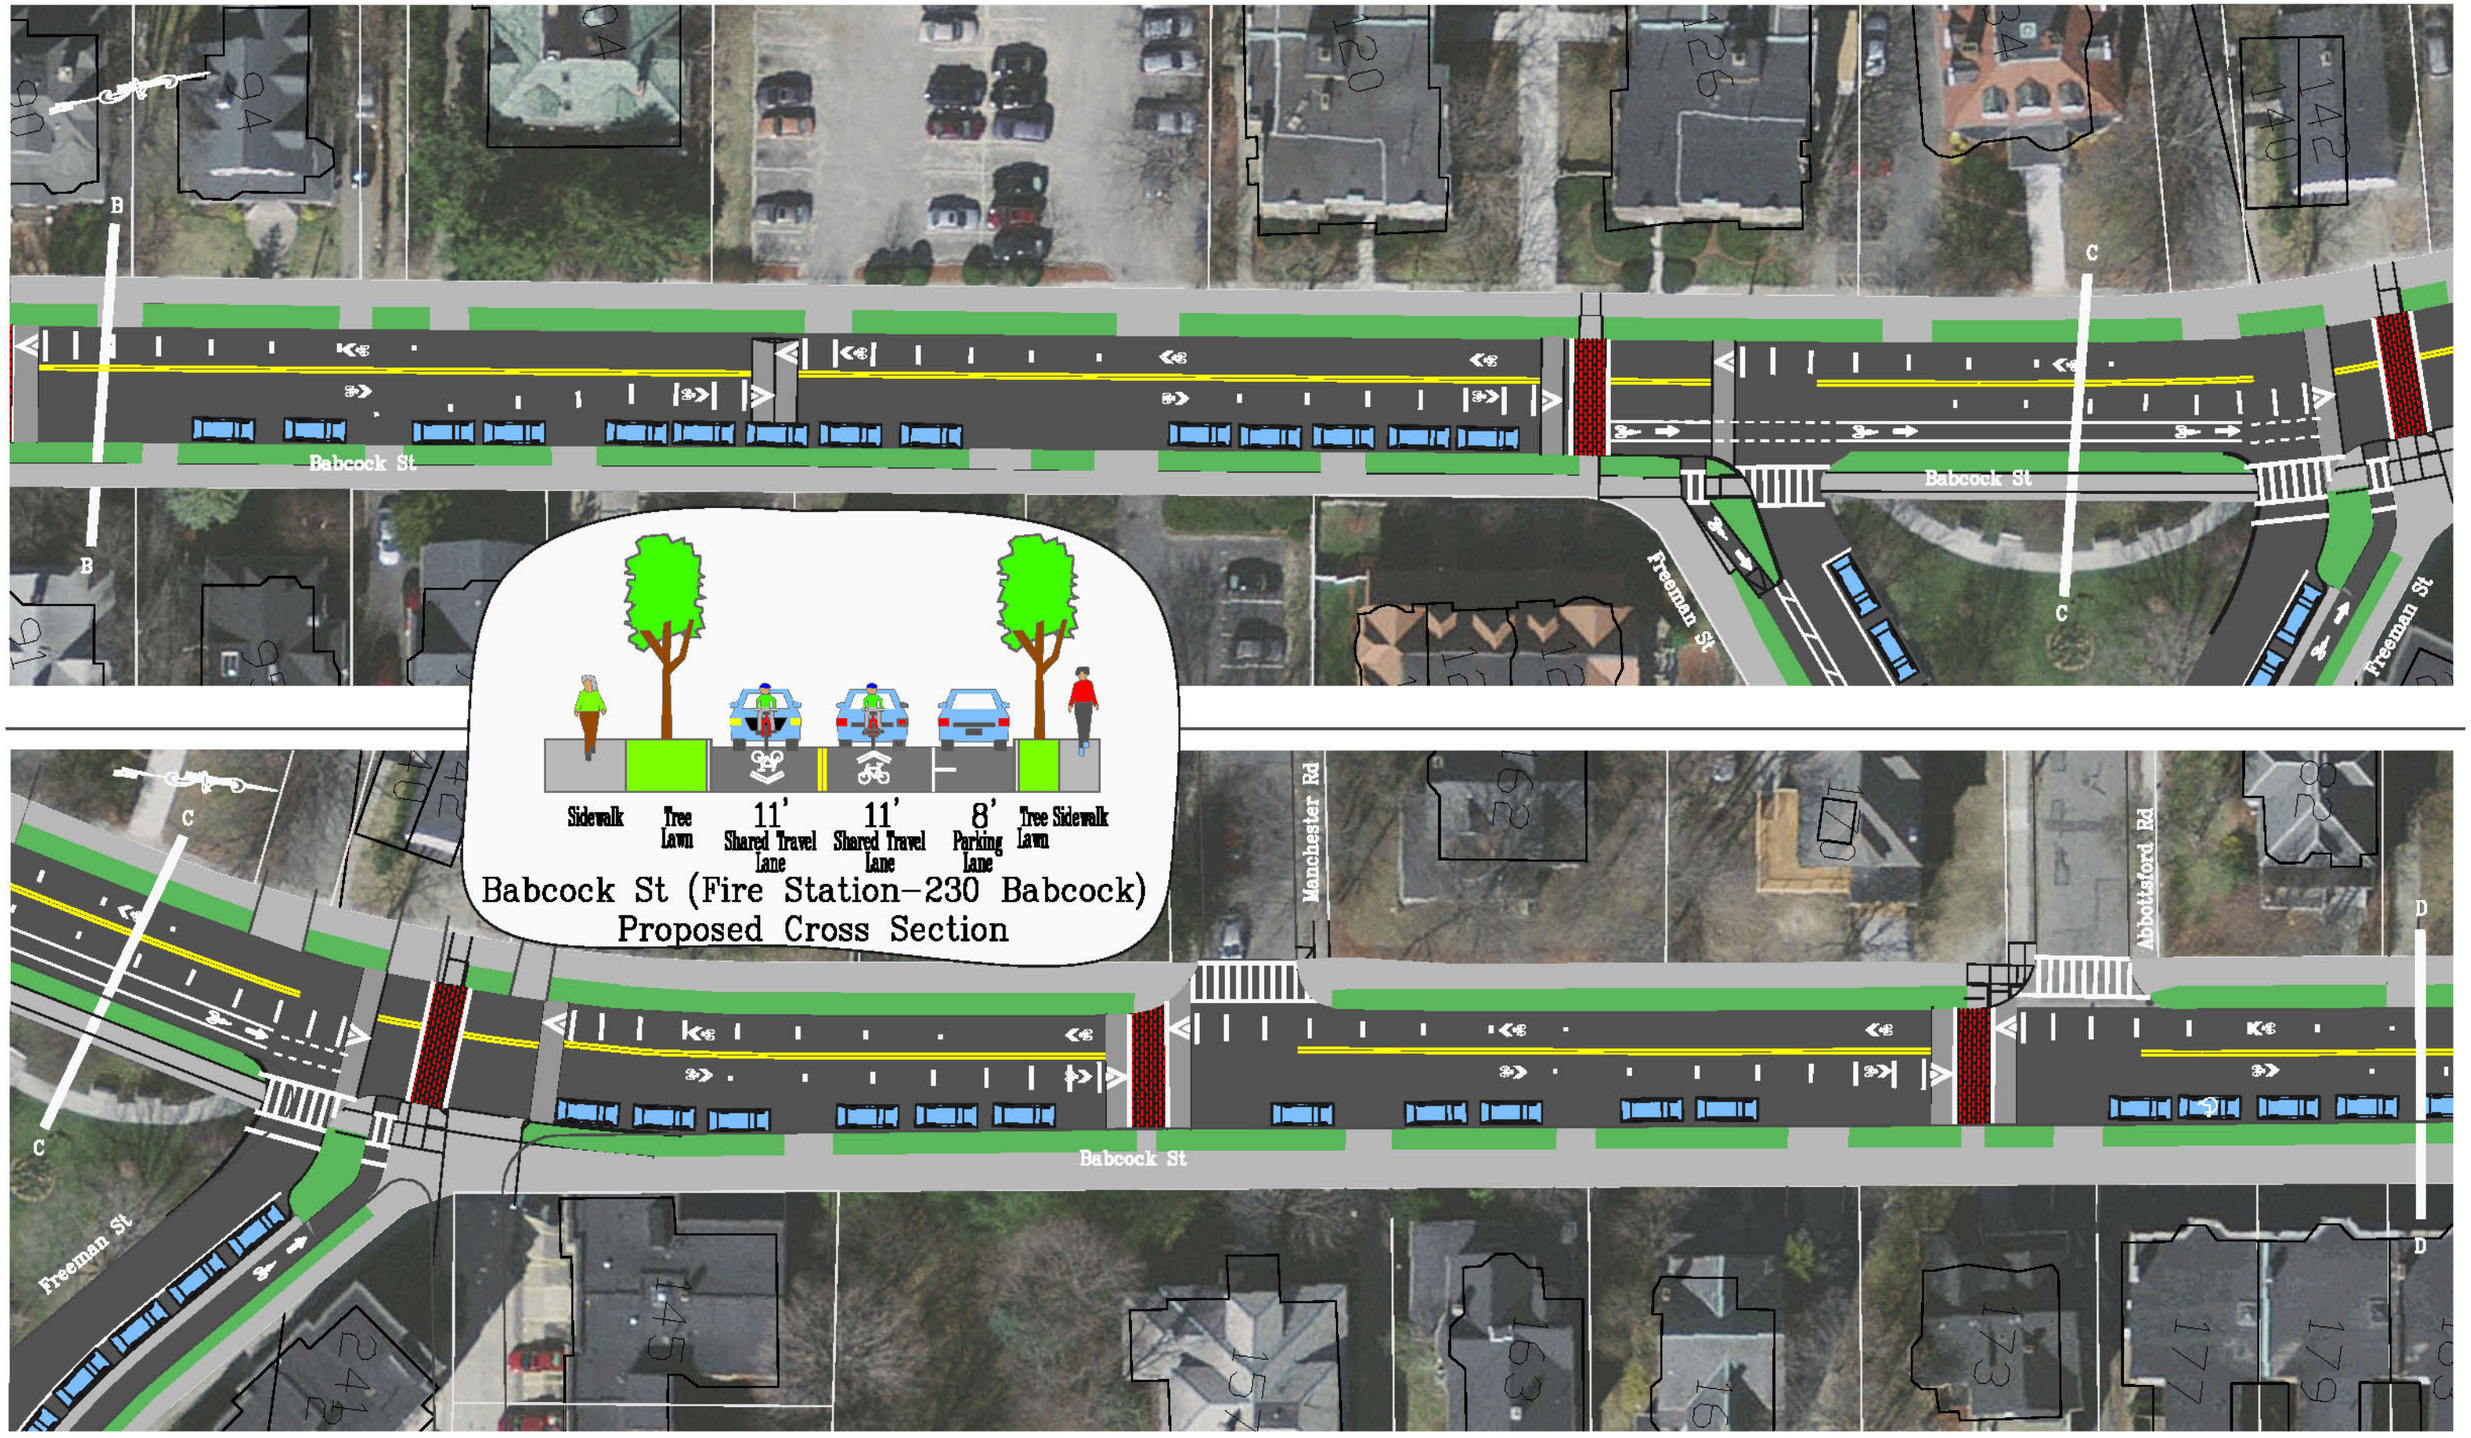

Scale: 1" = 40'

BROOKLINE ENGINEERING/TRANSPORTATION DIVISION
333 WASHINGTON ST 4TH FLOOR, BROOKLINE, MA
TELEPHONE : (617) 730-2139 FAX: (617) 264-6450

Babcock Street Corridor Improvements
Shared Lane Marking From the Fire Station to Commonwealth Ave
With Traffic Calming 3-10-2016

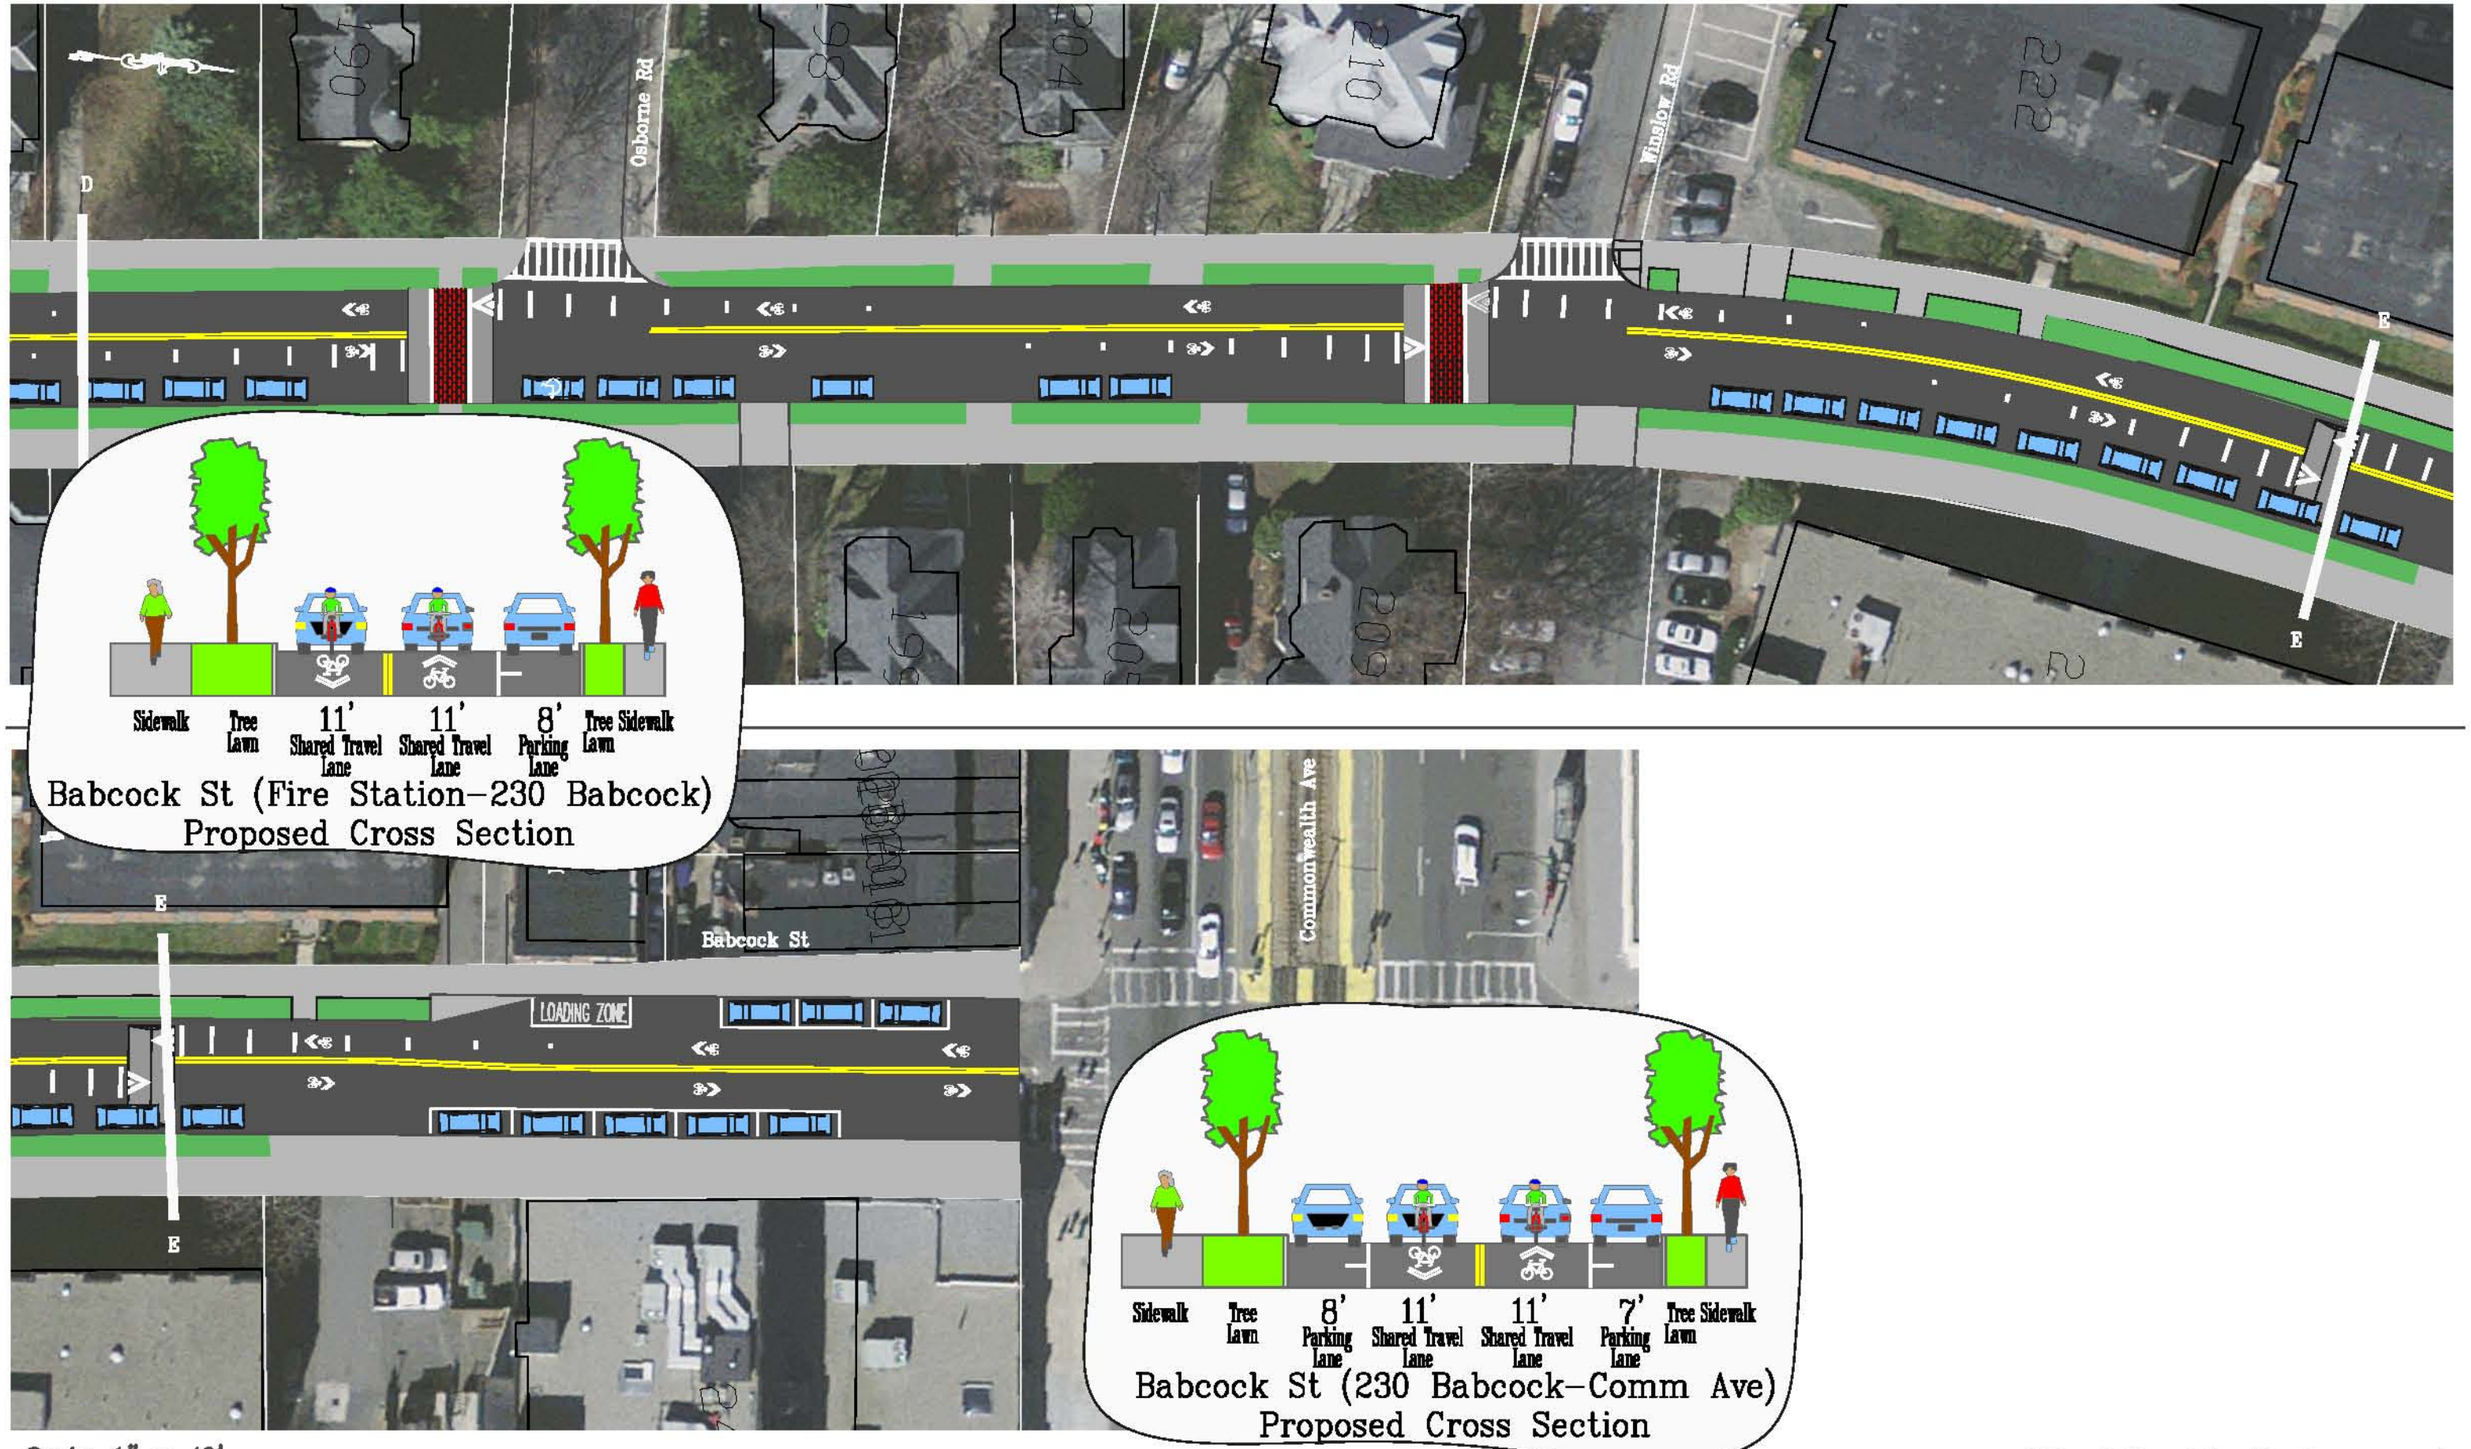

Scale: 1" = 40'

BROOKLINE ENGINEERING/TRANSPORTATION DIVISION
333 WASHINGTON ST 4TH FLOOR, BROOKLINE, MA
TELEPHONE : (617) 730-2139 FAX: (617) 264-6450

Babcock Street Corridor Improvements
Shared Lane Marking From the Fire Station to Commonwealth Ave
With Traffic Calming 3-10-2016