ARCHITECT
EMBARC STUDIO
ARCHITECTURE+DESIGN
60 K STREET, 3RD FLOOR
BOSTON, MA 02127
O: 617.766.8330 F: 617.766.8331
www.embarcstudio.com

OWNER
420 HARVARD ASSOCIATES, LLC

420 HARVARD ST
BROOKLINE, MA
REVISED SCHEME - ACCESS FROM FULLER

REVISIONS

DRAWING INFORMATION

ISSUE:	REVISED SCHEME - ACCESS FROM FULLER
DATE:	AUGUST 8, 2016
PROJECT #	15107
SCALE:	1" = 10'-0"

DRAWING TITLE
GARAGE LEVEL

DRAWING NUMBER
A100

copyright: EMBARC STUDIO, LLC

P:\15107_420 Harvard\drawings\revit\15107_420 Harvard St_Schematic_49 Coolidge Parking Option.rvt
8/9/2016 5:39:03 PM Author

ARCHITECT
EMBARC STUDIO
ARCHITECTURE+DESIGN
60 K STREET, 3RD FLOOR
BOSTON, MA 02127
O: 617.766.8330 F: 617.766.8331
www.embarcstudio.com

OWNER
420 HARVARD ASSOCIATES, LLC

420 HARVARD ST
BROOKLINE, MA
REVISED SCHEME - ACCESS FROM FULLER

REVISIONS

DRAWING INFORMATION

ISSUE:	REVISED SCHEME - ACCESS FROM FULLER
DATE:	AUGUST 8, 2016
PROJECT #	15107
SCALE:	1" = 10'-0"

DRAWING TITLE
GROUND FLOOR PLAN

DRAWING NUMBER
A101

copyright: EMBARC STUDIO, LLC

P:\15107_420 Harvard\drawings\rev\15107_420 Harvard St_Schematic_49 Coolidge Parking Option.rvt
8/9/2016 5:39:04 PM Author

ARCHITECT
EMBARC STUDIO
ARCHITECTURE+DESIGN
60 K STREET, 3RD FLOOR
BOSTON, MA 02127
O: 617.766.8330 F: 617.766.8331
www.embarcstudio.com

OWNER
420 HARVARD ASSOCIATES, LLC

420 HARVARD ST
BROOKLINE, MA
REVISED SCHEME - ACCESS FROM FULLER

REVISIONS

DRAWING INFORMATION

ISSUE:	REVISED SCHEME - ACCESS FROM FULLER
DATE:	AUGUST 8, 2016
PROJECT #	15107
SCALE:	1/8" = 1'-0"

DRAWING TITLE
FLOOR PLAN
LEVEL 2

DRAWING NUMBER
A102

copyright: EMBARC STUDIO, LLC

P:\15107_420 Harvard\drawings\work\15107_420 Harvard St_Schematic_49 Coolidge Parking Option.rvt
8/9/2016 5:39:04 PM Author

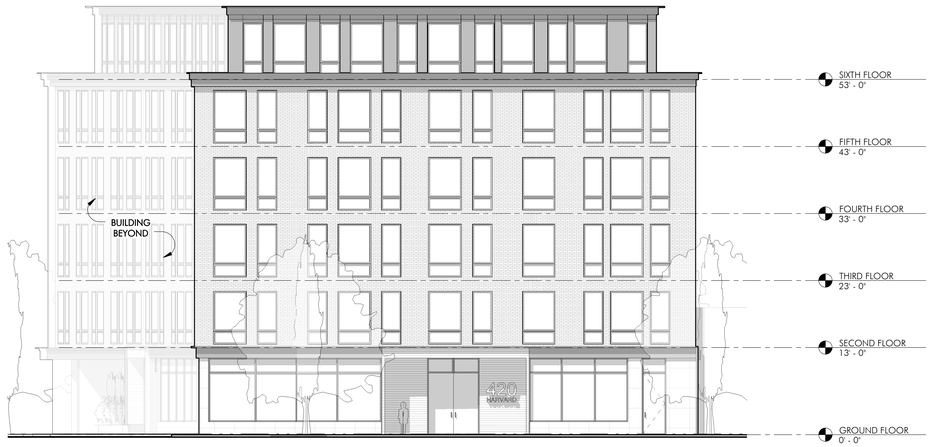

1 HARVARD STREET ELEVATION
3/32" = 1'-0"

2 FULLER ST ELEVATION
3/32" = 1'-0"

3 SOUTH ELEVATION
3/32" = 1'-0"

4 WEST ELEVATION
3/32" = 1'-0"

ARCHITECT
EMBARC STUDIO
ARCHITECTURE + DESIGN
60 K STREET, 3RD FLOOR
BOSTON, MA 02127
O: 617.766.8330 F: 617.766.8331
www.embarcstudio.com

OWNER
420 HARVARD ASSOCIATES, LLC

420 HARVARD ST
BROOKLINE, MA

REVISED SCHEME - ACCESS FROM FULLER

REVISIONS

DRAWING INFORMATION

ISSUE:	REVISED SCHEME - ACCESS FROM FULLER
DATE:	AUGUST 8, 2016
PROJECT #	15107
SCALE:	3/32" = 1'-0"

DRAWING TITLE
EXTERIOR ELEVATIONS

DRAWING NUMBER
A201

copyright: EMBARC STUDIO, LLC

P:\15107_420 Harvard\drawings\revit\15107_420 Harvard St_Schematic_49 Coolidge Parking Option.rvt
8/9/2016 5:39:19 PM Author

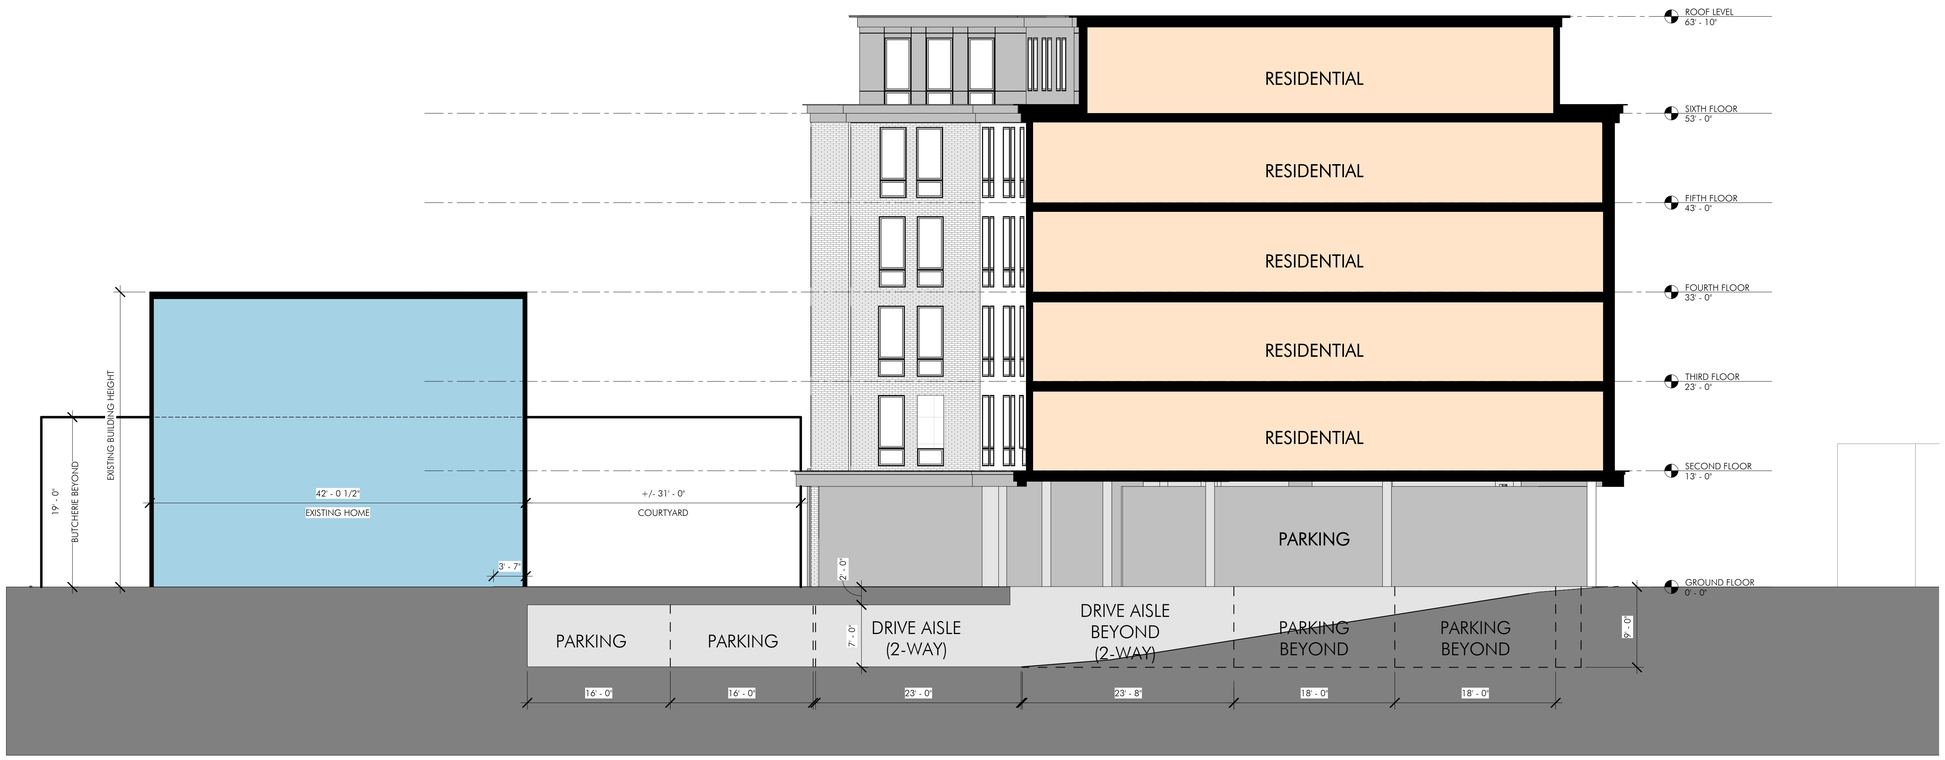

ARCHITECT
EMBARC STUDIO
ARCHITECTURE+DESIGN
60 K STREET, 3RD FLOOR
BOSTON, MA 02127
O: 617.766.8330 F: 617.766.8331
www.embarcstudio.com

OWNER
420 HARVARD ASSOCIATES, LLC

420 HARVARD ST
BROOKLINE, MA
REVISED SCHEME - ACCESS FROM FULLER

REVISIONS

DRAWING INFORMATION

ISSUE:	REVISED SCHEME - ACCESS FROM FULLER
DATE:	AUGUST 8, 2016
PROJECT #	15107
SCALE:	1/8" = 1'-0"

DRAWING TITLE
RAMP SECTION

DRAWING NUMBER
A204

copyright: EMBARC STUDIO, LLC

P:\15107_420 Harvard\drawings\revit\15107_420 Harvard St_Schematic_49 Coolidge Parking Option.rvt
8/9/2016 5:39:21 PM Author

1 AERIAL FROM WEST

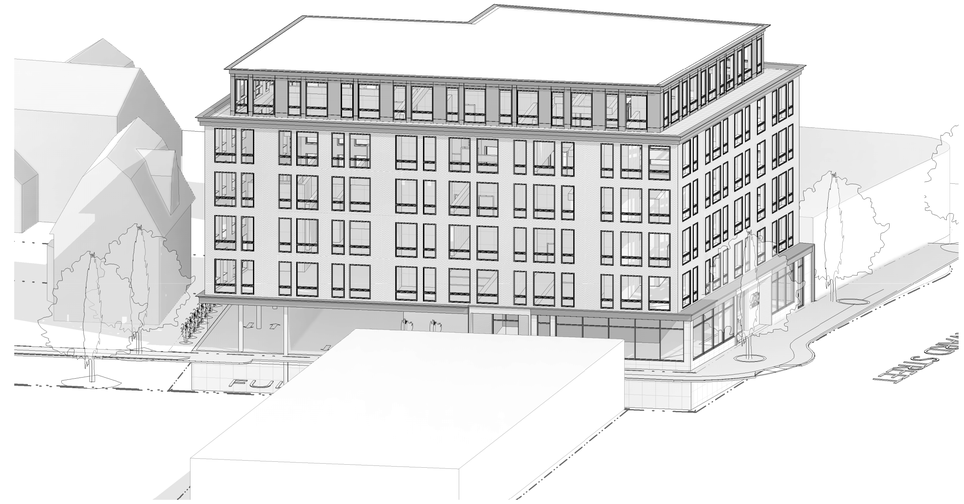

2 AERIAL AT CORNER OF HARVARD AND FULLER

3 BIRD'S EYE PERSPECTIVE

ARCHITECT
EMBARC STUDIO
ARCHITECTURE+DESIGN
60 K STREET, 3RD FLOOR
BOSTON, MA 02127
O: 617.766.8330 F: 617.766.8331
www.embarcstudio.com

OWNER
420 HARVARD ASSOCIATES, LLC

420 HARVARD ST
BROOKLINE, MA
REVISED SCHEME - ACCESS FROM FULLER

REVISIONS

DRAWING INFORMATION

ISSUE:	REVISED SCHEME - ACCESS FROM FULLER
DATE:	AUGUST 8, 2016
PROJECT #	15107
SCALE:	

DRAWING TITLE
AXON VIEWS

DRAWING NUMBER
A301

copyright: EMBARC STUDIO, LLC

P:\15107_420 Harvard\drawings\revit\15107_420 Harvard St_Schematic_49 Coolidge Parking Option.rvt
8/9/2016 5:39:52 PM Author