ARCHITECT
EMBARC STUDIO
ARCHITECTURE+DESIGN
60 K STREET, 3RD FLOOR
BOSTON, MA 02127
O: 617.766.8330 F: 617.766.8331
www.embarcstudio.com

OWNER
420 HARVARD ASSOCIATES, LLC

420 HARVARD ST
BROOKLINE, MA
DESIGN DEVELOPMENT FOR REVIEW

REVISIONS

DRAWING INFORMATION

ISSUE:	DESIGN DEVELOPMENT FOR REVIEW
DATE:	OCTOBER 17, 2016
PROJECT #	15107
SCALE:	1" = 10'-0"

DRAWING TITLE
GROUND FLOOR PLAN

DRAWING NUMBER
A100

copyright: EMBARC STUDIO, LLC

P:\15107_420 Harvard\drawings\Veer\15107_420 Harvard St_Schematic_DESIGN DEVELOPMENT_Garage Edits.rvt
10/19/2016 10:43:12 AM Author

PARKING DESIGN OUTLINE	
8.5' x 18'	STANDARD CAR
7.5' x 16'	COMPACT CAR
AISLE	= 23' STANDARD @ 90 DEG. 20' COMPACT @ 90 DEG.

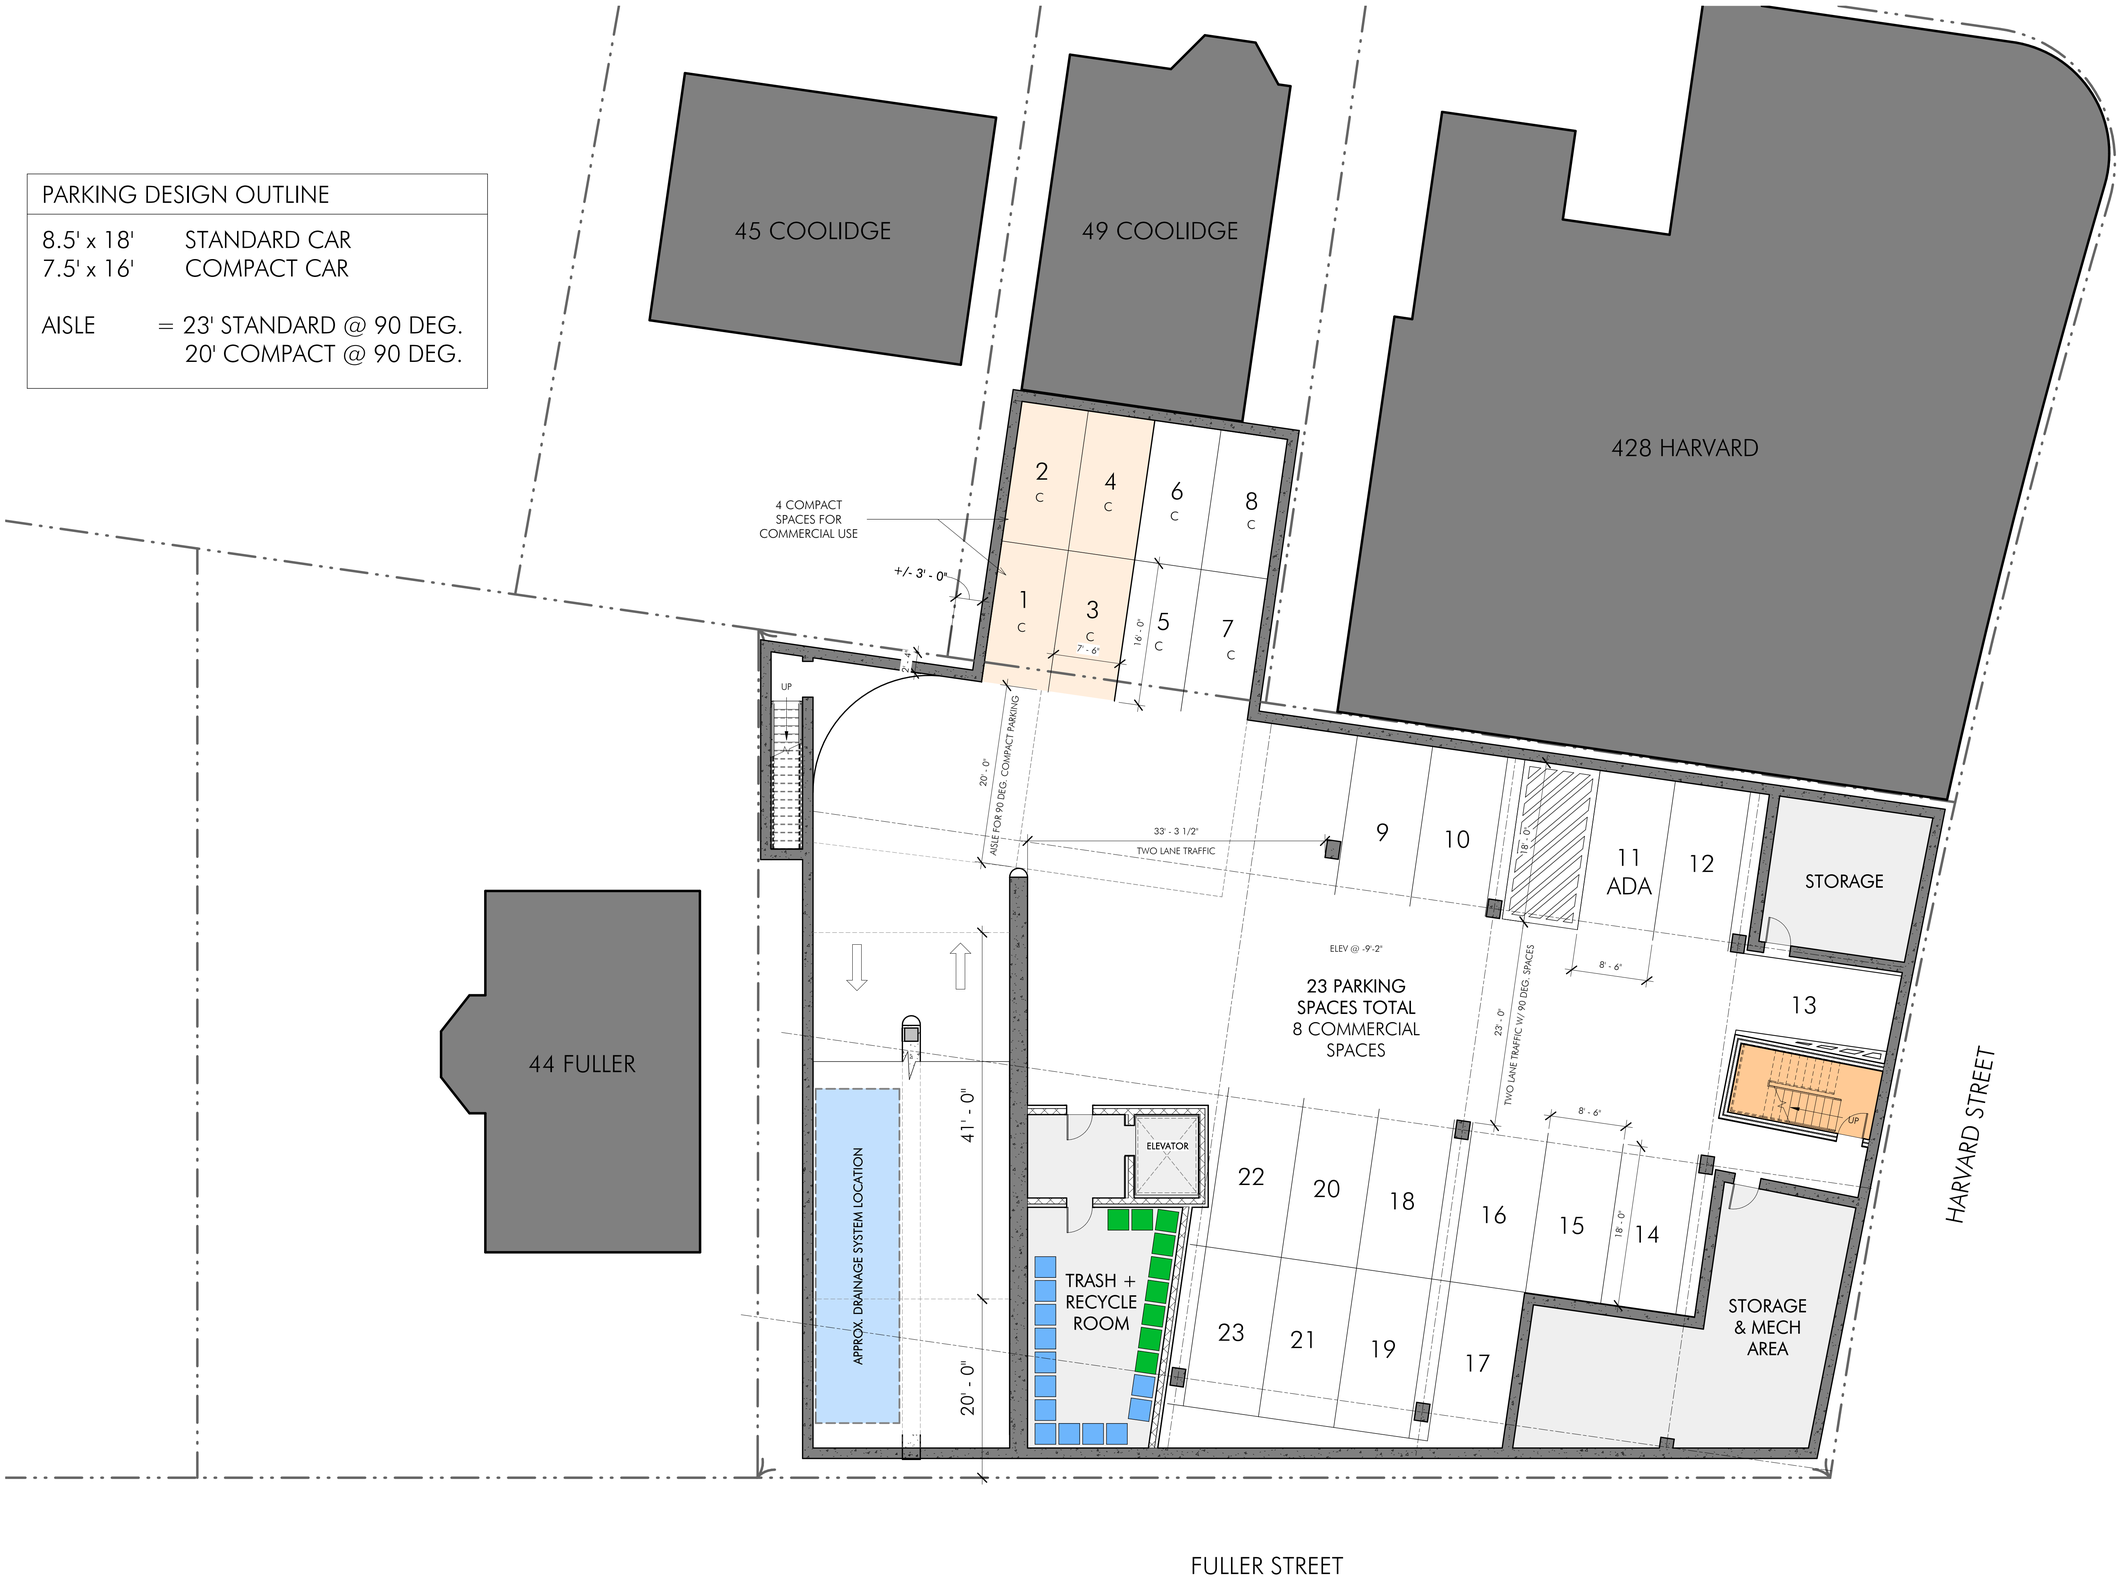

ARCHITECT
EMBARC STUDIO
ARCHITECTURE+DESIGN
60 K STREET, 3RD FLOOR
BOSTON, MA 02127
O: 617.766.8330 F: 617.766.8331
www.embarcstudio.com

OWNER
420 HARVARD ASSOCIATES, LLC

420 HARVARD ST
BROOKLINE, MA
DESIGN DEVELOPMENT FOR REVIEW

REVISIONS

DRAWING INFORMATION

ISSUE:	DESIGN DEVELOPMENT FOR REVIEW
DATE:	OCTOBER 17, 2016
PROJECT #	15107
SCALE:	1/8" = 1'-0"

DRAWING TITLE
GARAGE LEVEL

DRAWING NUMBER
A101

copyright: EMBARC STUDIO, LLC

P:\15107_420 Harvard\drawings\revit\15107_420 Harvard St_Schematic_DESIGN DEVELOPMENT_Garage Edits.rvt
10/19/2016 10:43:15 AM Author

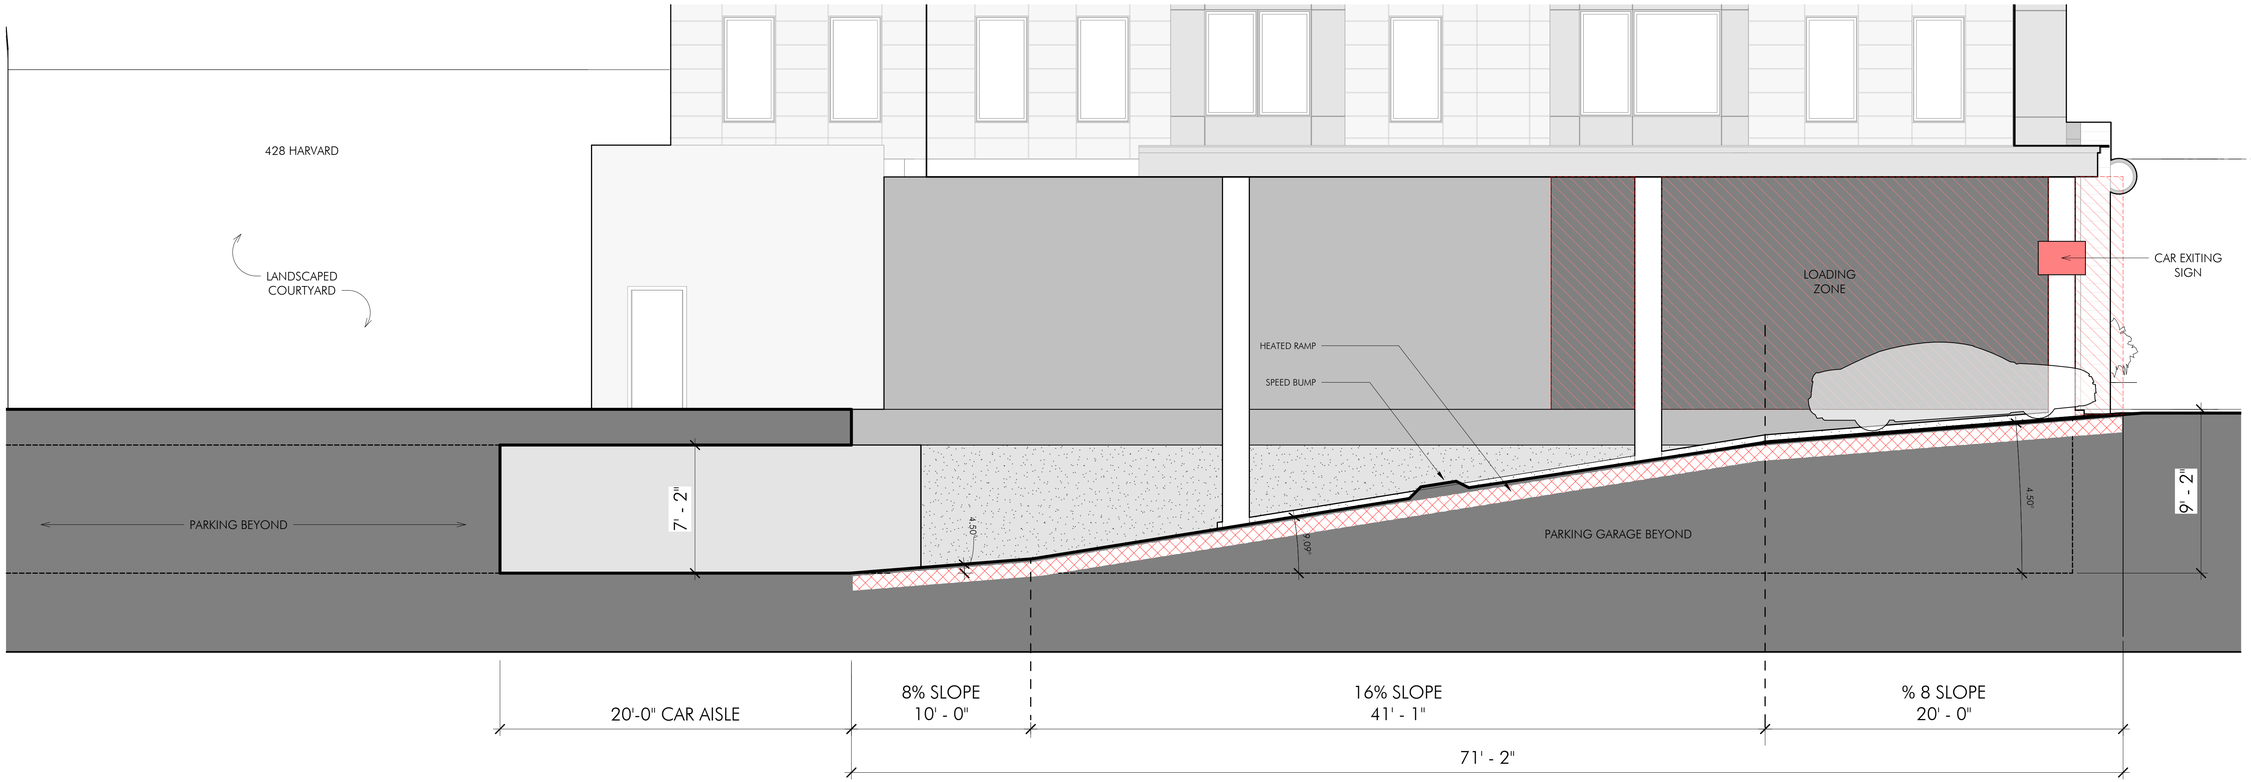

1 RAMP SECTION
1/4" = 1'-0"

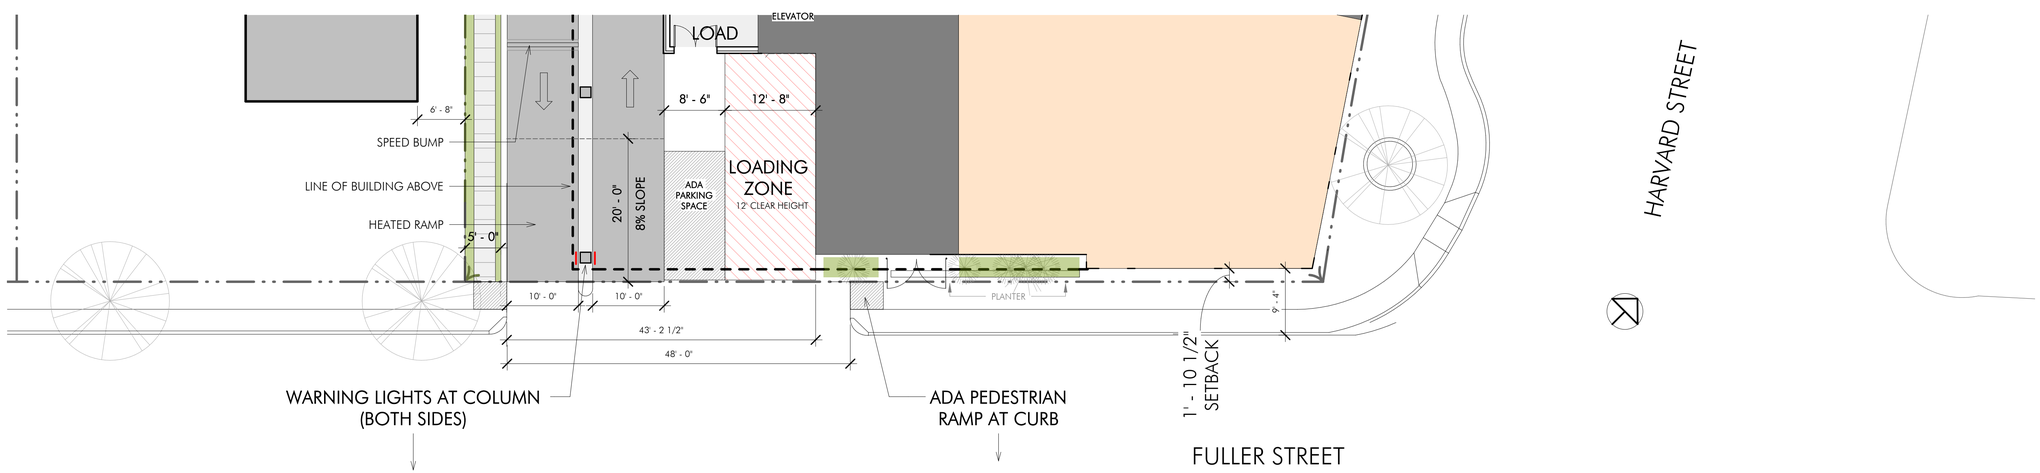

2 RAMP PLAN
1" = 10'-0"

ARCHITECT
EMBARC STUDIO
ARCHITECTURE+DESIGN
60 K STREET, 3RD FLOOR
BOSTON, MA 02127
O: 617.766.8330 F: 617.766.8331
www.embarcstudio.com

OWNER
420 HARVARD ASSOCIATES, LLC

SECOND FLOOR
14' - 0"

420 HARVARD ST
BROOKLINE, MA
DESIGN DEVELOPMENT FOR REVIEW

REVISIONS

DRAWING INFORMATION

ISSUE:	DESIGN DEVELOPMENT FOR REVIEW
DATE:	OCTOBER 17, 2016
PROJECT #	15107
SCALE:	As indicated

DRAWING TITLE
FULLER STREET RAMP

DRAWING NUMBER
A306

copyright: EMBARC STUDIO, LLC

P:\15107_420 Harvard\drawings\revit\15107_420 Harvard St_Schematic_DESIGN DEVELOPMENT_Garage Edits.rvt
10/19/2016 10:43:17 AM Author