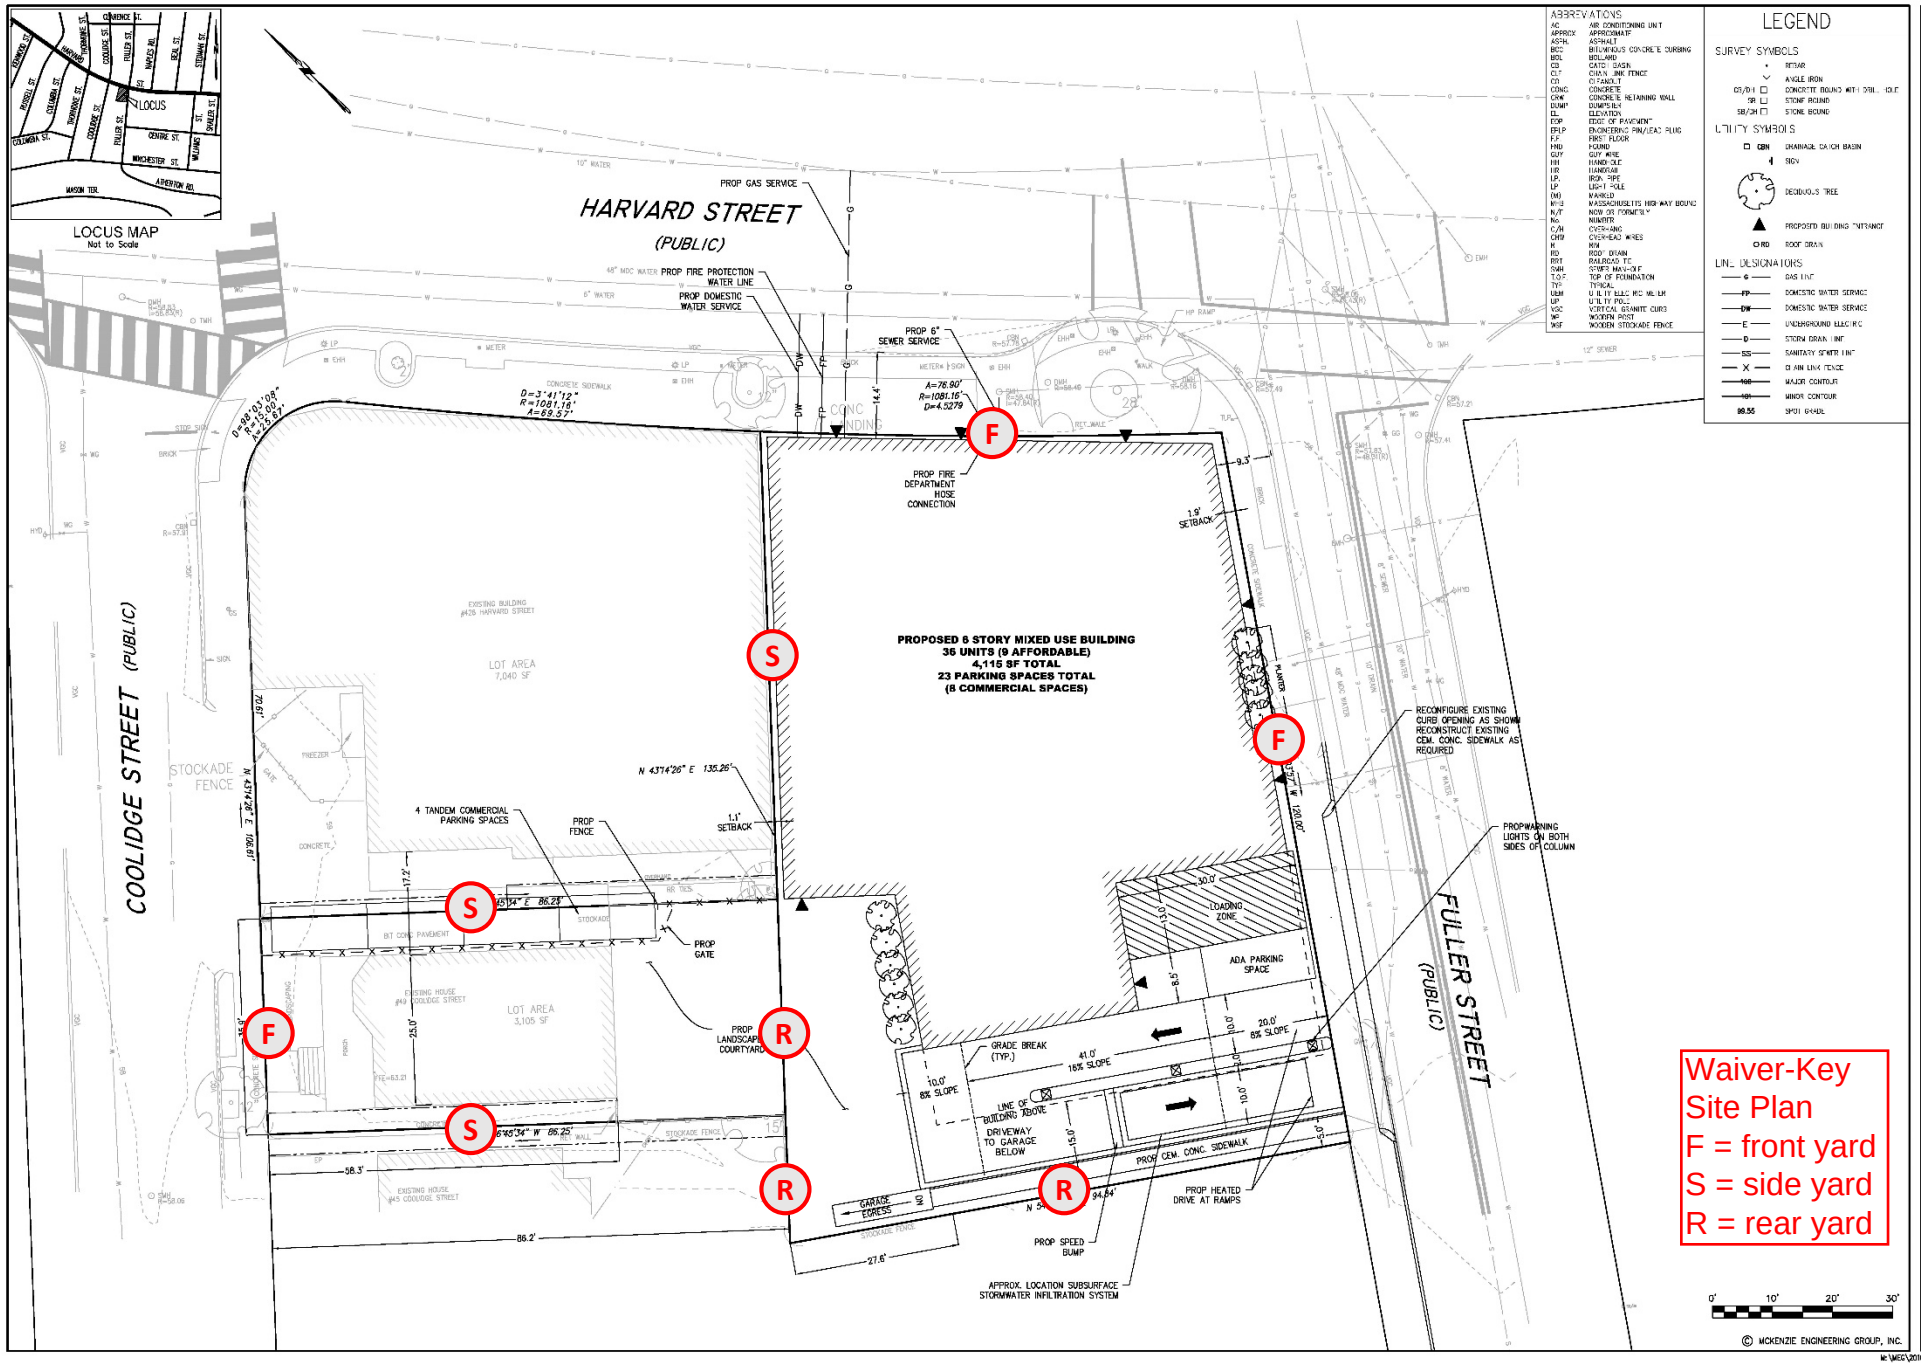

ABBREVIATIONS

AC	AIR CONDITIONING UNIT
APPROX	APPROXIMATE
ASPHL	ASPHALT
BCC	BITUMINOUS CONCRETE CURBING
BOL	BOLLARD
CB	CATCH BASIN
CLF	CHAIN LINK FENCE
CO	CLEANOUT
CONC	CONCRETE
CRW	CONCRETE RETAINING WALL
DUMP	DUMPSTER
EL	ELEVATION
EOP	EDGE OF PAVEMENT
EPLP	ENGINEERING PIN/LEAD PLUG
F.F.	FIRST FLOOR
HND	HOUND
GUY	GUY WIRE
HH	HANDHOLE
HR	HANDRAIL
I.P.	IRON PIPE
LP	LIGHT POLE
MB	MAILBOX
MHS	MASSACHUSETTS HIGHWAY BOUND
N/F	NOW OR FORMERLY
No.	NUMBER
O/H	OVER-HEAD
OHW	OVER-HEAD WIRES
R	RIM
RD	ROOF DRAIN
RRT	RAILROAD TIE
SMH	SEWER MANHOLE
T.O.F.	TOP OF FOUNDATION
TYP	TYPICAL
UEM	UTILITY ELECTRIC METER
UP	UTILITY POLE
VGC	VERTICAL GRANITE CURB
WF	WOODEN POST
WSF	WOODEN STOCKADE FENCE

LEGEND

SURVEY SYMBOLS

•	REBAR
V	ANGLE IRON
CB/DH	CONCRETE BOUND WITH DRILL HOLE
SB	STONE BOUND
SB/CH	STONE BOUND

UTILITY SYMBOLS

CBN	DRAINAGE CATCH BASIN
	SIGN
	DECIDUOUS TREE
	PROPOSED BUILDING "INTRANET"
RD	ROOF DRAIN

LINE DESIGNATORS

G	GAS LINE
FP	DOMESTIC WATER SERVICE
DW	DOMESTIC WATER SERVICE
E	UNDERGROUND ELECTRIC
D	STORM DRAIN LINE
SS	SANITARY SEWER LINE
X	CHAIN LINK FENCE
100	MAJOR CONTOUR
101	MINOR CONTOUR
99.55	SPOT GRADE

REV	DATE	DESCRIPTION	BY	APP
-	-	-	-	-

PREPARED BY:
McKenzie Engineering Group, Inc.
PROFESSIONAL CIVIL ENGINEERING AND LAND SURVEYING
1515 LINCOLN DRIVE
SUITE 1
NORWELL, MA 02061
PHONE: (781) 792-9330
FACSIMILE: (781) 792-9333

PROPOSED COMPREHENSIVE PERMIT DEVELOPMENT

(ASSESSOR'S PARCEL 077-11-12)
420 HARVARD STREET
BROOKLINE, MASSACHUSETTS

PROFESSIONAL ENGINEER:

OWNERS/APPLICANT:
OAKGROVE RESIDENTIAL, INC.

NOT FOR CONSTRUCTION

DRAWN BY:	JBC
DESIGNED BY:	JBC
CHECKED BY:	BCM
APPROVED BY:	BCM
DATE:	NOVEMBER 17, 2016
SCALE:	1"=10'
PROJECT NO.:	216-140

DWG. TITLE:
SITE FEASIBILITY PLAN

DWG. NO:
C-1

M:\MEG\2016 PROJECTS\216-140\DWGS\216-140 SITE.DWG