21 Crowinshield Road

Brookline, Massachusetts

May 28, 2015

Project Team: Andrew T. Zalewski, AIA

The MZO Group
Stoneham, MA

List of Drawings

M-1 Aerial Photo
L-1 Landscape Plan
A-1 Architecrt's Site Plan
A-2 First Floor Plan
A-3 Second and Third Floors
A-4 Fourth Floor
A-5 Typical Apartments
A-6 Front Elevation
A-7 Left Side Elevation
A-8 Right Side Elevation
A-9 Back Elevation

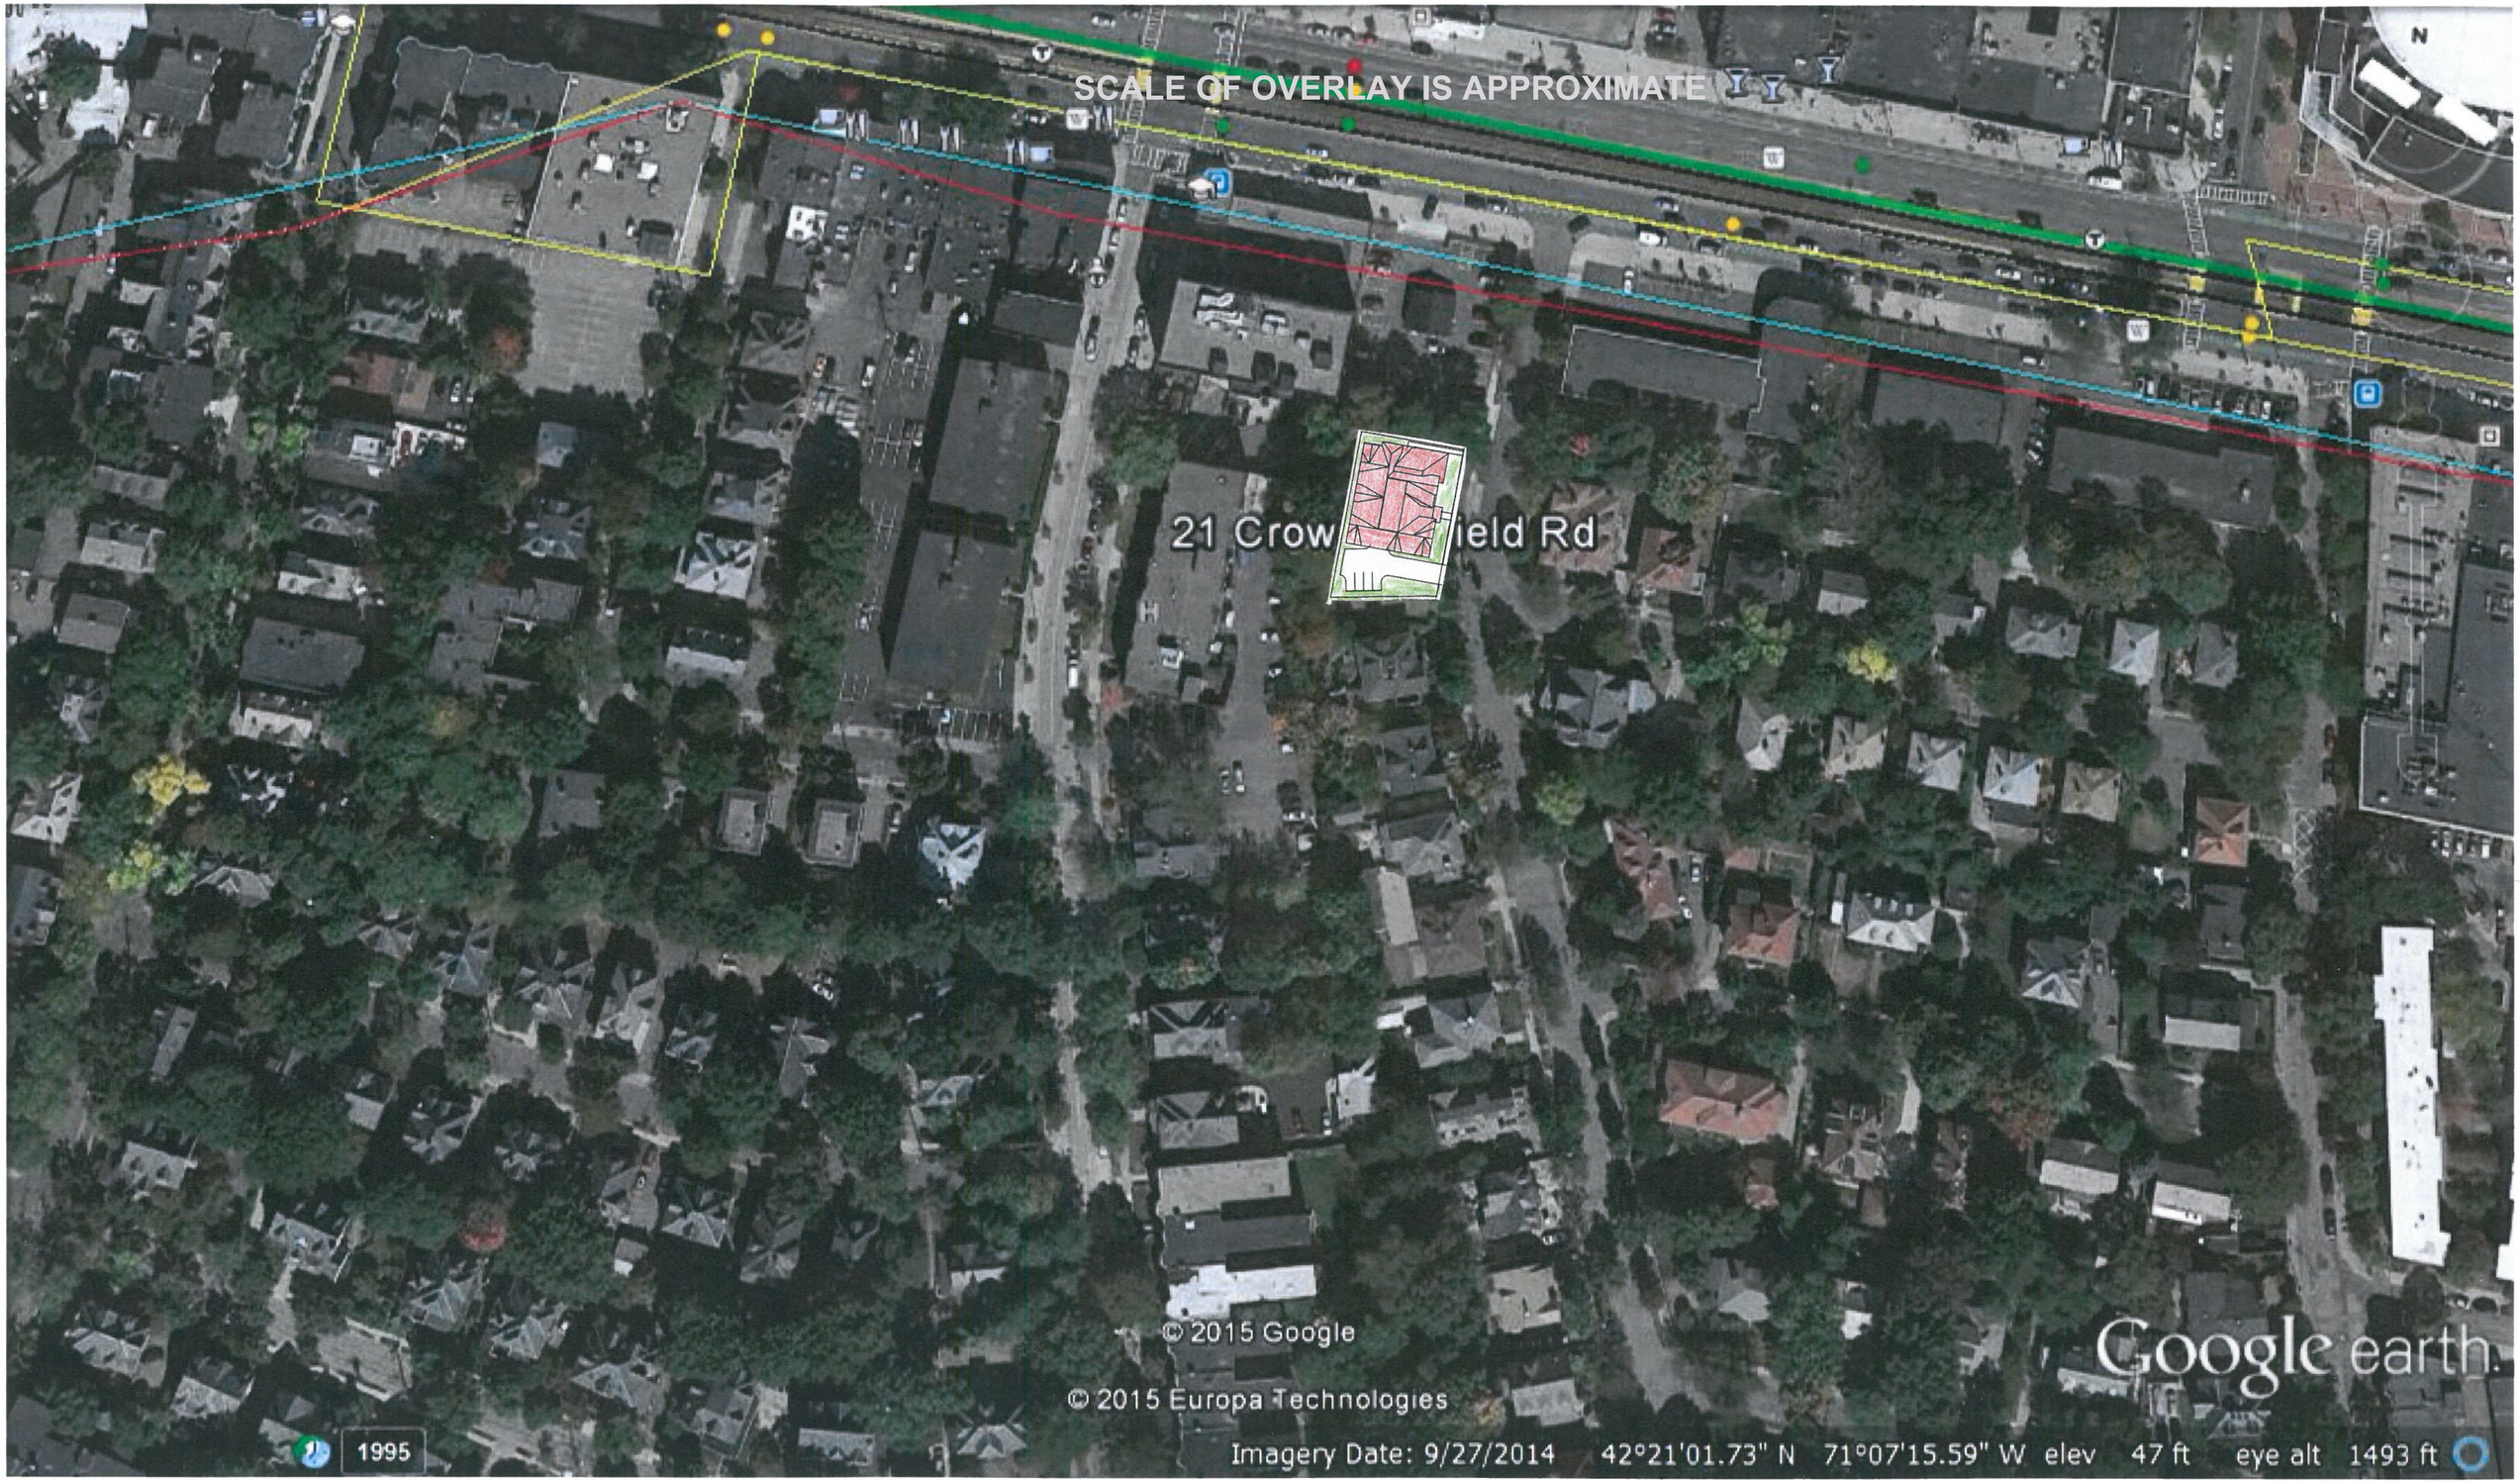
SCALE OF OVERLAY IS APPROXIMATE
21 Crow ield Rd
© 2015 Google
© 2015 Europa Technologies
Google earth
1995
Imagery Date: 9/27/2014 42°21'01.73" N 71°07'15.59" W elev 47 ft eye alt 1493 ft

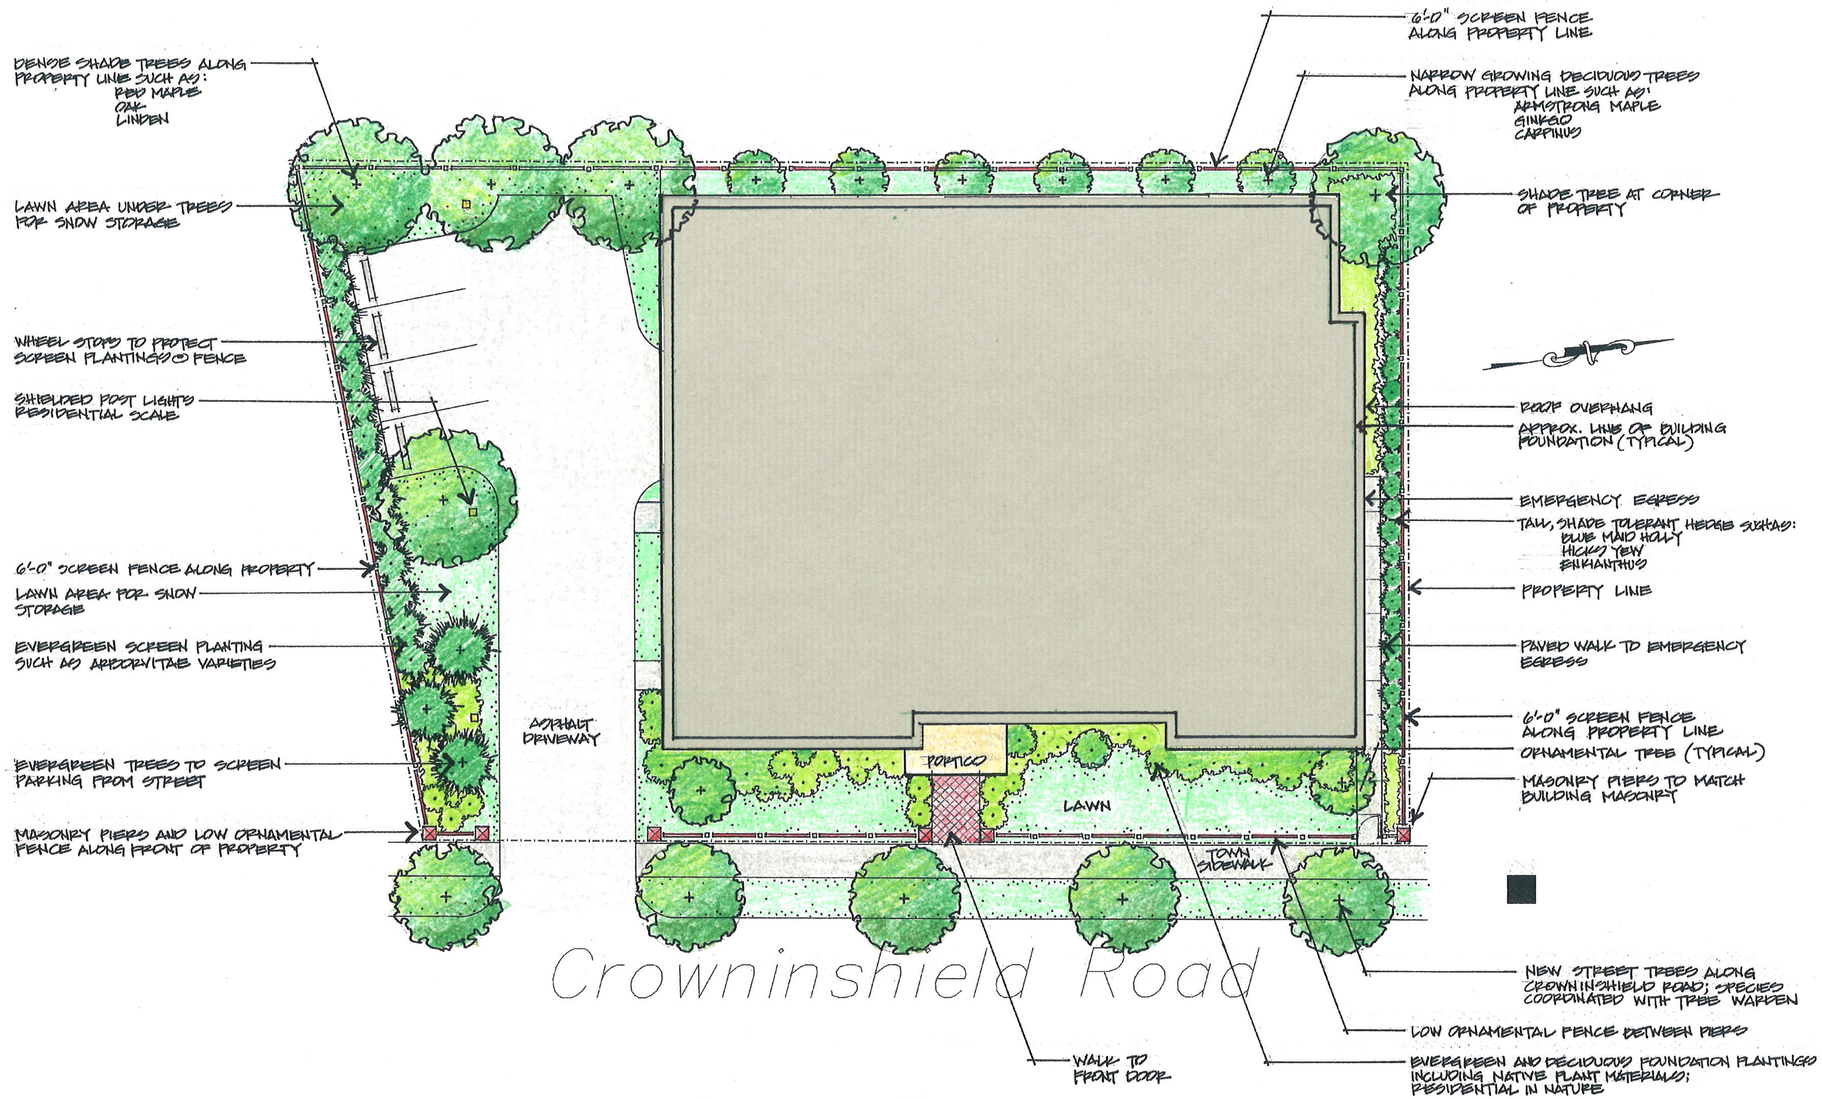

LANDSCAPE
DEVELOPMENT PLAN

SCALE: 1/10" = 1'-0"

Crowninshield Road

Brookline, MA

May 12, 2015

The MZO GROUP
DESIGNERS ■ ARCHITECTS ■ PLANNERS
IN THE *MIQUELLE* TRADITION

92 Montvale Avenue, Suite 4350 ■ Stoneham, Massachusetts 02180
Voice 781-279-4446 ■ Fax 781-279-4448 ■ E-Mail: mzo@mzogroup.com ■ www.mzogroup.com

Sheet L-1

© COPYRIGHT 2014 MZO ARCHITECTURAL GROUP, INC. OWNS THIS COPYRIGHT IN THIS DOCUMENT.
NO REPRODUCTION OR OTHER USE IS ALLOWED WITHOUT THE EXPRESS WRITTEN CONSENT OF MZO ARCHITECTURAL GROUP, INC.

5813

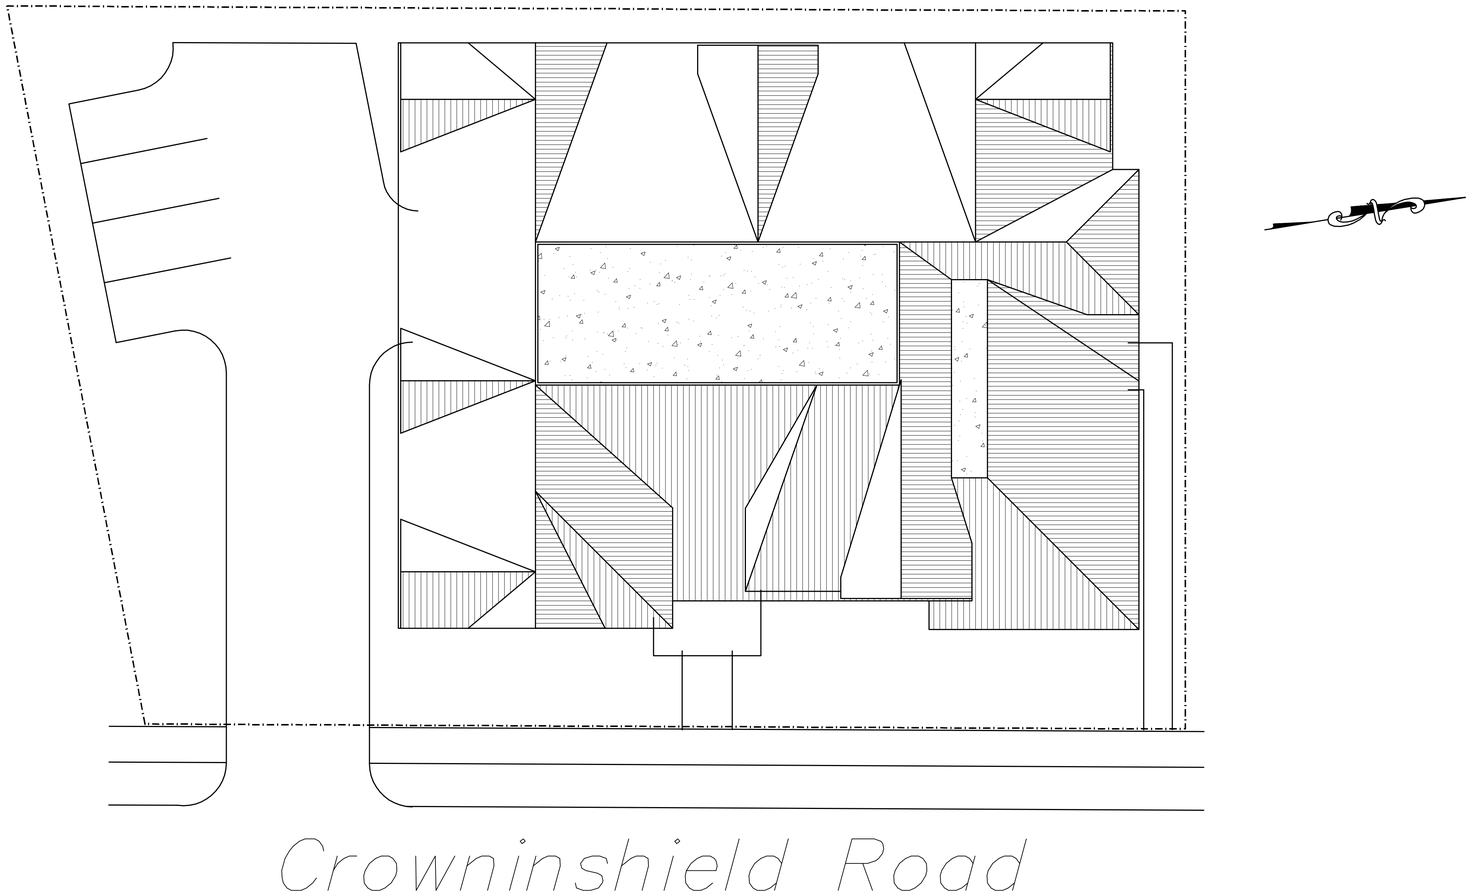

SITE PLAN

SCALE: 1/10" = 1'-0"

Crowninshield Road

Brookline, MA

May 28, 2015

The MZO GROUP
DESIGNERS ■ ARCHITECTS ■ PLANNERS
IN THE MIQUELLE TRADITION

92 Montvale Avenue, Suite 4350 ■ Stoneham, Massachusetts 02180
Voice 781-279-4446 ■ Fax 781-279-4448 ■ E-Mail: mzo@mzogroup.com ■ www.mzogroup.com

Sheet A-1

c COPYRIGHT 2014 M.Z.O. ARCHITECTURAL GROUP, INC. OWNS THE COPYRIGHT IN THIS DOCUMENT.
NO REPRODUCTION OR OTHER USE IS ALLOWED WITHOUT THE EXPRESS WRITTEN CONSENT OF M.Z.O. ARCHITECTURAL GROUP, INC.

5813

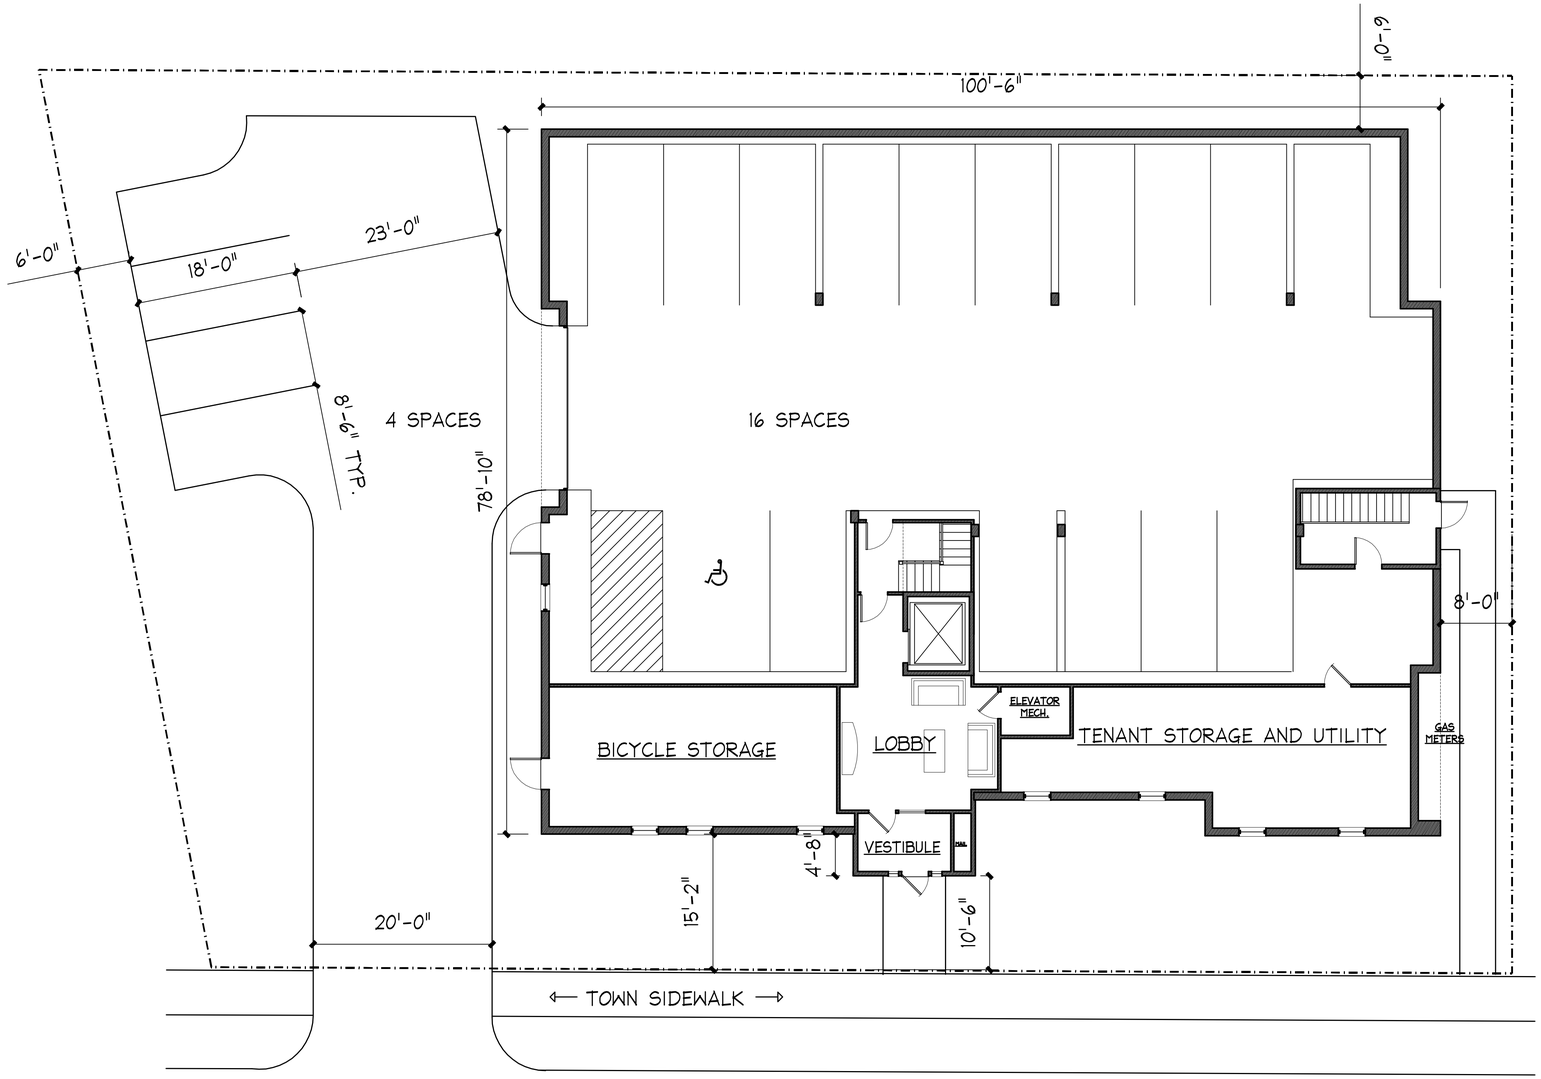

Crowninshield Road

FIRST FLOOR PLAN

SCALE: 1/8" = 1'-0"

LOT COVERAGE:

BUILDING 49.8%
PARKING: 18.0%
WALKS 02.0%
OPEN SPACE 30.2%

4 STORY BUILDING
20 UNITS
29,008 SQ. FT.
(7,745 FOOTPRINT)
20 PARKING SPACES

Crowninshield Road

Brookline, MA

May 28, 2015

The MZO GROUP
DESIGNERS ■ ARCHITECTS ■ PLANNERS
IN THE *MIQUELLE* TRADITION

92 Montvale Avenue, Suite 4350 ■ Stoneham, Massachusetts 02180
Voice 781-279-4446 ■ Fax 781-279-4448 ■ E-Mail: mzo@mzogroup.com ■ www.mzogroup.com

Sheet A-2

© COPYRIGHT 2014 M.Z.O. ARCHITECTURAL GROUP, INC. OWNS THE COPYRIGHT IN THIS DOCUMENT.
NO REPRODUCTION OR OTHER USE IS ALLOWED WITHOUT THE EXPRESS WRITTEN CONSENT OF M.Z.O.
ARCHITECTURAL GROUP, INC.

5813

SECOND & THIRD FLOOR PLANS

SCALE 3/16" = 1'-0"

Crowninshield Road

Brookline, MA

May 28, 2015

The MZO GROUP
DESIGNERS ■ ARCHITECTS ■ PLANNERS
IN THE *MIQUELLE* TRADITION

92 Montvale Avenue, Suite 4350 ■ Stoneham, Massachusetts 02180
Voice 781-279-4446 ■ Fax 781-279-4448 ■ E-Mail: mzo@mzogroup.com ■ www.mzogroup.com

Sheet A-3

c COPYRIGHT 2014 M.Z.O. ARCHITECTURAL GROUP, INC. OWNS THE COPYRIGHT IN THIS DOCUMENT.
NO REPRODUCTION OR OTHER USE IS ALLOWED WITHOUT THE EXPRESS WRITTEN CONSENT OF M.Z.O.
ARCHITECTURAL GROUP, INC.

5813

FOURTH FLOOR PLAN

SCALE 3/16" = 1'-0"

Crowninshield Road

Brookline, MA

May 28, 2015

The MZO GROUP
DESIGNERS ■ ARCHITECTS ■ PLANNERS
IN THE *MIQUELLE* TRADITION

92 Montvale Avenue, Suite 4350 ■ Stoneham, Massachusetts 02180
Voice 781-279-4446 ■ Fax 781-279-4448 ■ E-Mail: mzo@mzogroup.com ■ www.mzogroup.com

Sheet A-4

c COPYRIGHT 2014 M.Z.O. ARCHITECTURAL GROUP, INC. OWNS THE COPYRIGHT IN THIS DOCUMENT.
NO REPRODUCTION OR OTHER USE IS ALLOWED WITHOUT THE EXPRESS WRITTEN CONSENT OF M.Z.O.
ARCHITECTURAL GROUP, INC.

5813

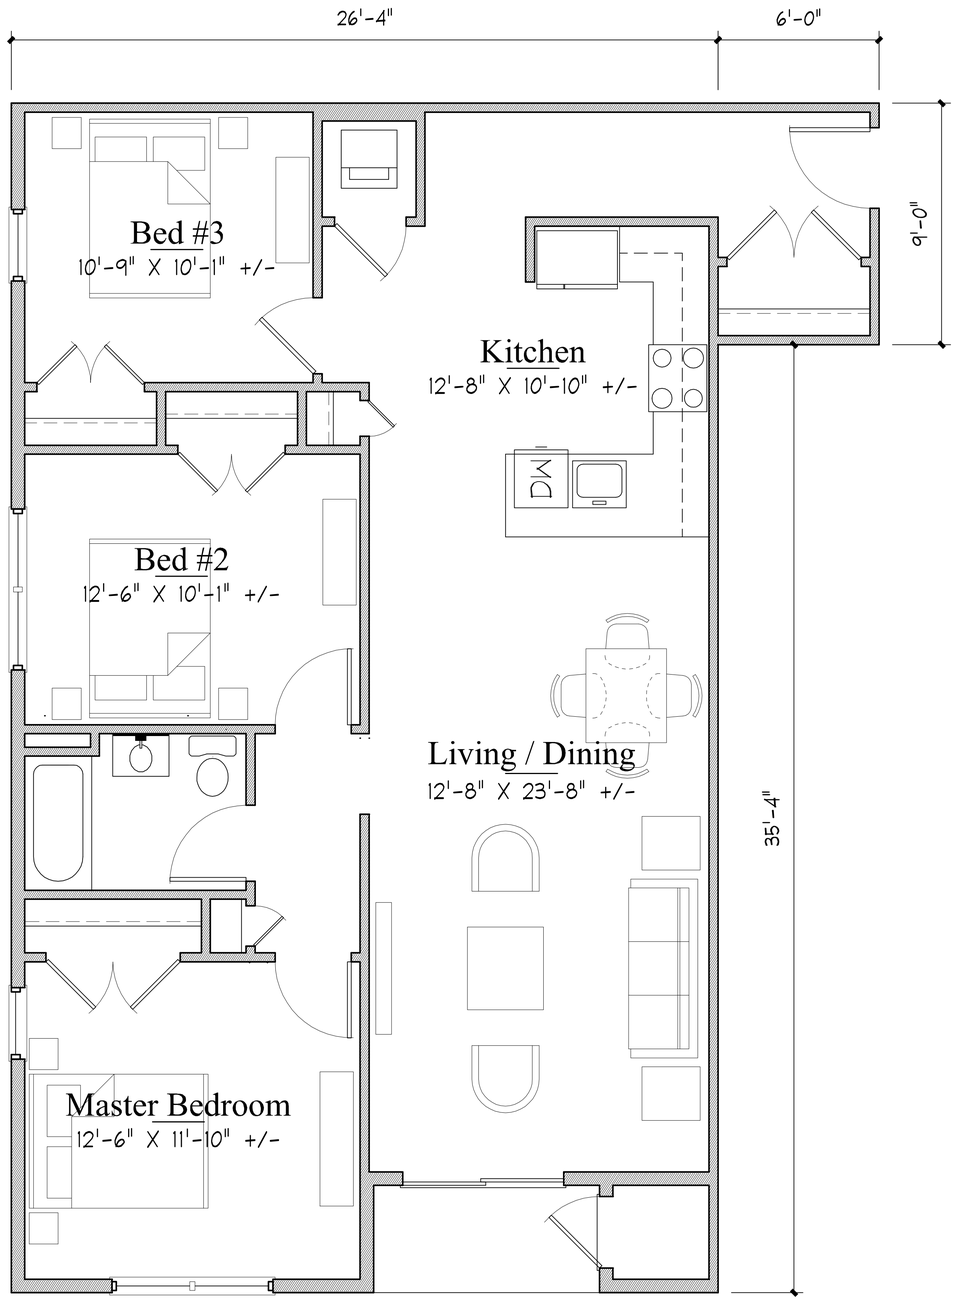

3 BR APARTMENT

1,188 SF

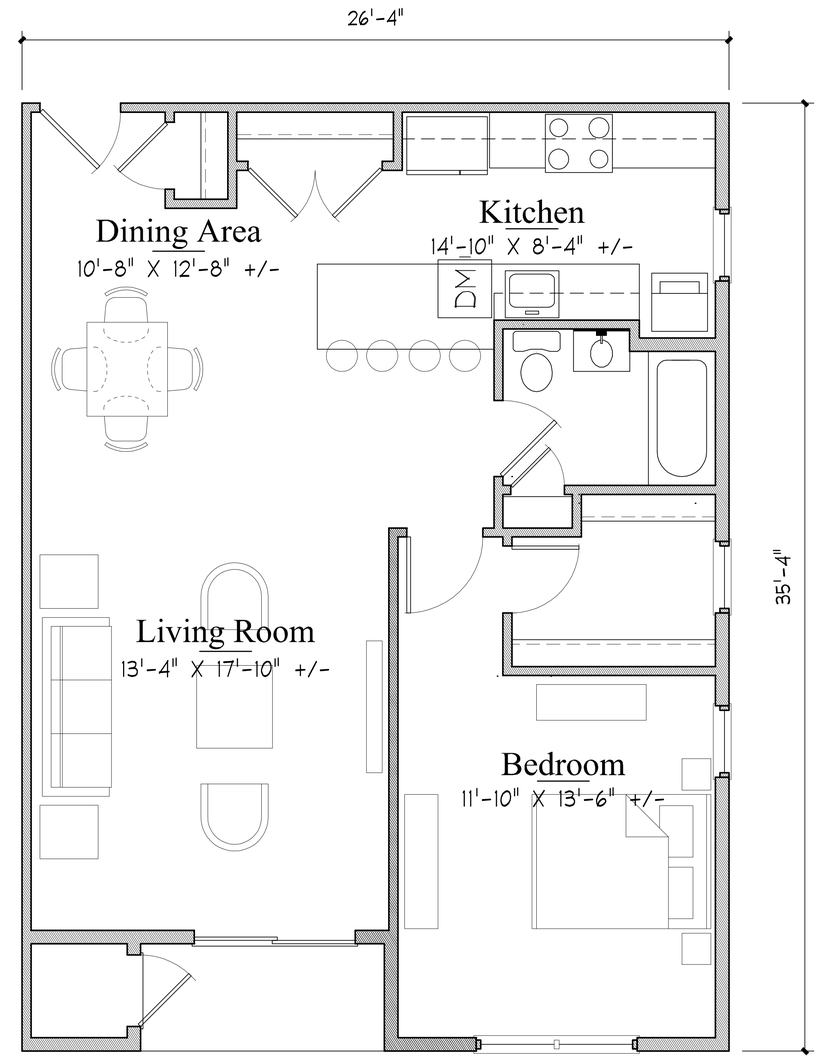

1 BR APARTMENT

894 SF

Crowninshield Road

Brookline, MA

May 28, 2015

The MZO GROUP
DESIGNERS ■ ARCHITECTS ■ PLANNERS
IN THE *MIQUELLE* TRADITION

92 Montvale Avenue, Suite 4350 ■ Stoneham, Massachusetts 02180
Voice 781-279-4446 ■ Fax 781-279-4448 ■ E-Mail: mzo@mzogroup.com ■ www.mzogroup.com

Sheet A-5

c COPYRIGHT 2014 M.Z.O. ARCHITECTURAL GROUP, INC. OWNS THE COPYRIGHT IN THIS DOCUMENT.
NO REPRODUCTION OR OTHER USE IS ALLOWED WITHOUT THE EXPRESS WRITTEN CONSENT OF M.Z.O.
ARCHITECTURAL GROUP, INC.

5813

FRONT ELEVATION

SCALE 3/16" = 1'-0"

Crowninshield Road

Brookline, MA

May 28, 2015

The MZO GROUP
DESIGNERS ■ ARCHITECTS ■ PLANNERS
IN THE *MIQUELLE* TRADITION

92 Montvale Avenue, Suite 4350 ■ Stoneham, Massachusetts 02180
Voice 781-279-4446 ■ Fax 781-279-4448 ■ E-Mail: mzo@mzogroup.com ■ www.mzogroup.com

Sheet A-6

c COPYRIGHT 2014 M.Z.O. ARCHITECTURAL GROUP, INC. OWNS THE COPYRIGHT IN THIS DOCUMENT.
NO REPRODUCTION OR OTHER USE IS ALLOWED WITHOUT THE EXPRESS WRITTEN CONSENT OF M.Z.O.
ARCHITECTURAL GROUP, INC.

5813

LEFT SIDE ELEVATION

SCALE 3/16" = 1'-0"

Crowninshield Road

Brookline, MA

May 28, 2015

The MZO GROUP
DESIGNERS ■ ARCHITECTS ■ PLANNERS
IN THE *MIQUELLE* TRADITION

92 Montvale Avenue, Suite 4350 ■ Stoneham, Massachusetts 02180
Voice 781-279-4446 ■ Fax 781-279-4448 ■ E-Mail: mzo@mzogroup.com ■ www.mzogroup.com

Sheet A-7

© COPYRIGHT 2014 M.Z.O. ARCHITECTURAL GROUP, INC. OWNS THE COPYRIGHT IN THIS DOCUMENT.
NO REPRODUCTION OR OTHER USE IS ALLOWED WITHOUT THE EXPRESS WRITTEN CONSENT OF M.Z.O.
ARCHITECTURAL GROUP, INC.

5813

RIGHT SIDE ELEVATION

SCALE 3/16" = 1'-0"

Crowninshield Road

Brookline, MA

May 28, 2015

The MZO GROUP
DESIGNERS ■ ARCHITECTS ■ PLANNERS
IN THE *MIQUELLE* TRADITION

92 Montvale Avenue, Suite 4350 ■ Stoneham, Massachusetts 02180
Voice 781-279-4446 ■ Fax 781-279-4448 ■ E-Mail: mzo@mzogroup.com ■ www.mzogroup.com

Sheet A-8

c COPYRIGHT 2014 M.Z.O. ARCHITECTURAL GROUP, INC. OWNS THE COPYRIGHT IN THIS DOCUMENT.
NO REPRODUCTION OR OTHER USE IS ALLOWED WITHOUT THE EXPRESS WRITTEN CONSENT OF M.Z.O.
ARCHITECTURAL GROUP, INC.

5813

BACK ELEVATION

SCALE 3/16" = 1'-0"

Crowninshield Road

Brookline, MA

May 28, 2015

The MZO GROUP
DESIGNERS ■ ARCHITECTS ■ PLANNERS
IN THE *MIQUELLE* TRADITION

92 Montvale Avenue, Suite 4350 ■ Stoneham, Massachusetts 02180
Voice 781-279-4446 ■ Fax 781-279-4448 ■ E-Mail: mzo@mzogroup.com ■ www.mzogroup.com

Sheet A-9

c COPYRIGHT 2014 M.Z.O. ARCHITECTURAL GROUP, INC. OWNS THE COPYRIGHT IN THIS DOCUMENT.
NO REPRODUCTION OR OTHER USE IS ALLOWED WITHOUT THE EXPRESS WRITTEN CONSENT OF M.Z.O.
ARCHITECTURAL GROUP, INC.

5813