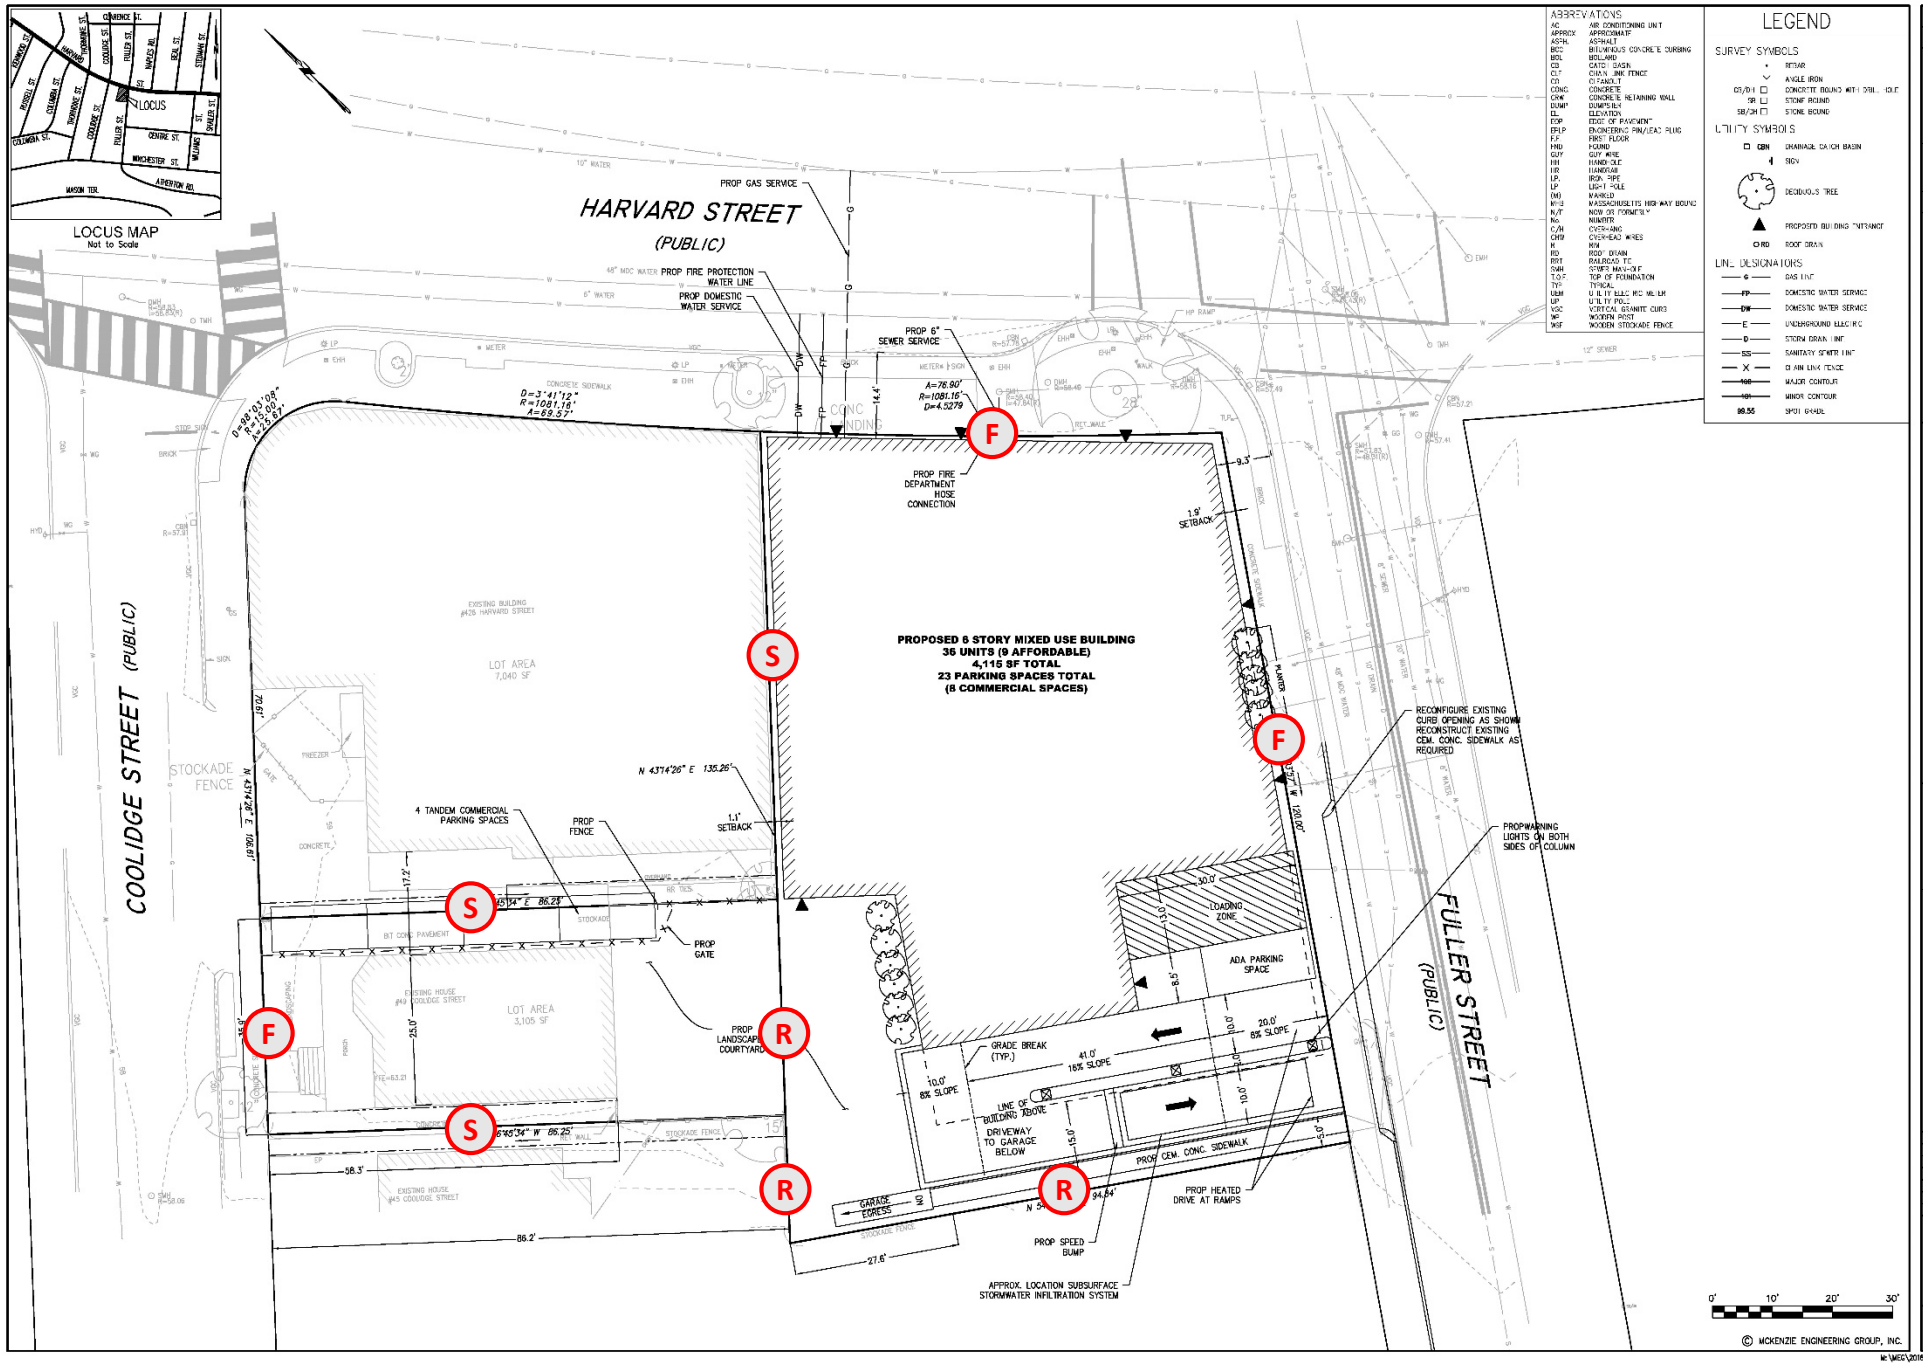

PREPARED BY:
McKenzie Engineering Group, Inc.
PROFESSIONAL CIVIL ENGINEERING • LAND SURVEYING
155 LOWDEN OFFICE PARK
NORTHWELL, MA 02061
TEL (781) 792-2330
FAX (781) 792-2339

REV	DATE	DESCRIPTION	BY	APP
-	-	-	-	-

PROPOSED COMPREHENSIVE PERMIT DEVELOPMENT

(ASSESSOR'S PARCEL 077-11-12)
420 HARVARD STREET
BROOKLINE, MASSACHUSETTS

PROFESSIONAL ENGINEER:

OWNERS/APPLICANT:
OAKGROVE RESIDENTIAL, INC.

NOT FOR CONSTRUCTION

DRAWN BY:	JBC
DESIGNED BY:	JBC
CHECKED BY:	BCM
APPROVED BY:	BCM
DATE:	NOVEMBER 17, 2016
SCALE:	1"=10'
PROJECT NO.:	216-140

DWG. TITLE:
SITE FEASIBILITY PLAN

DWG. NO:
C-1

M:\MEG\2016 PROJECTS\216-140\DWGS\216-140 SITE.DWG