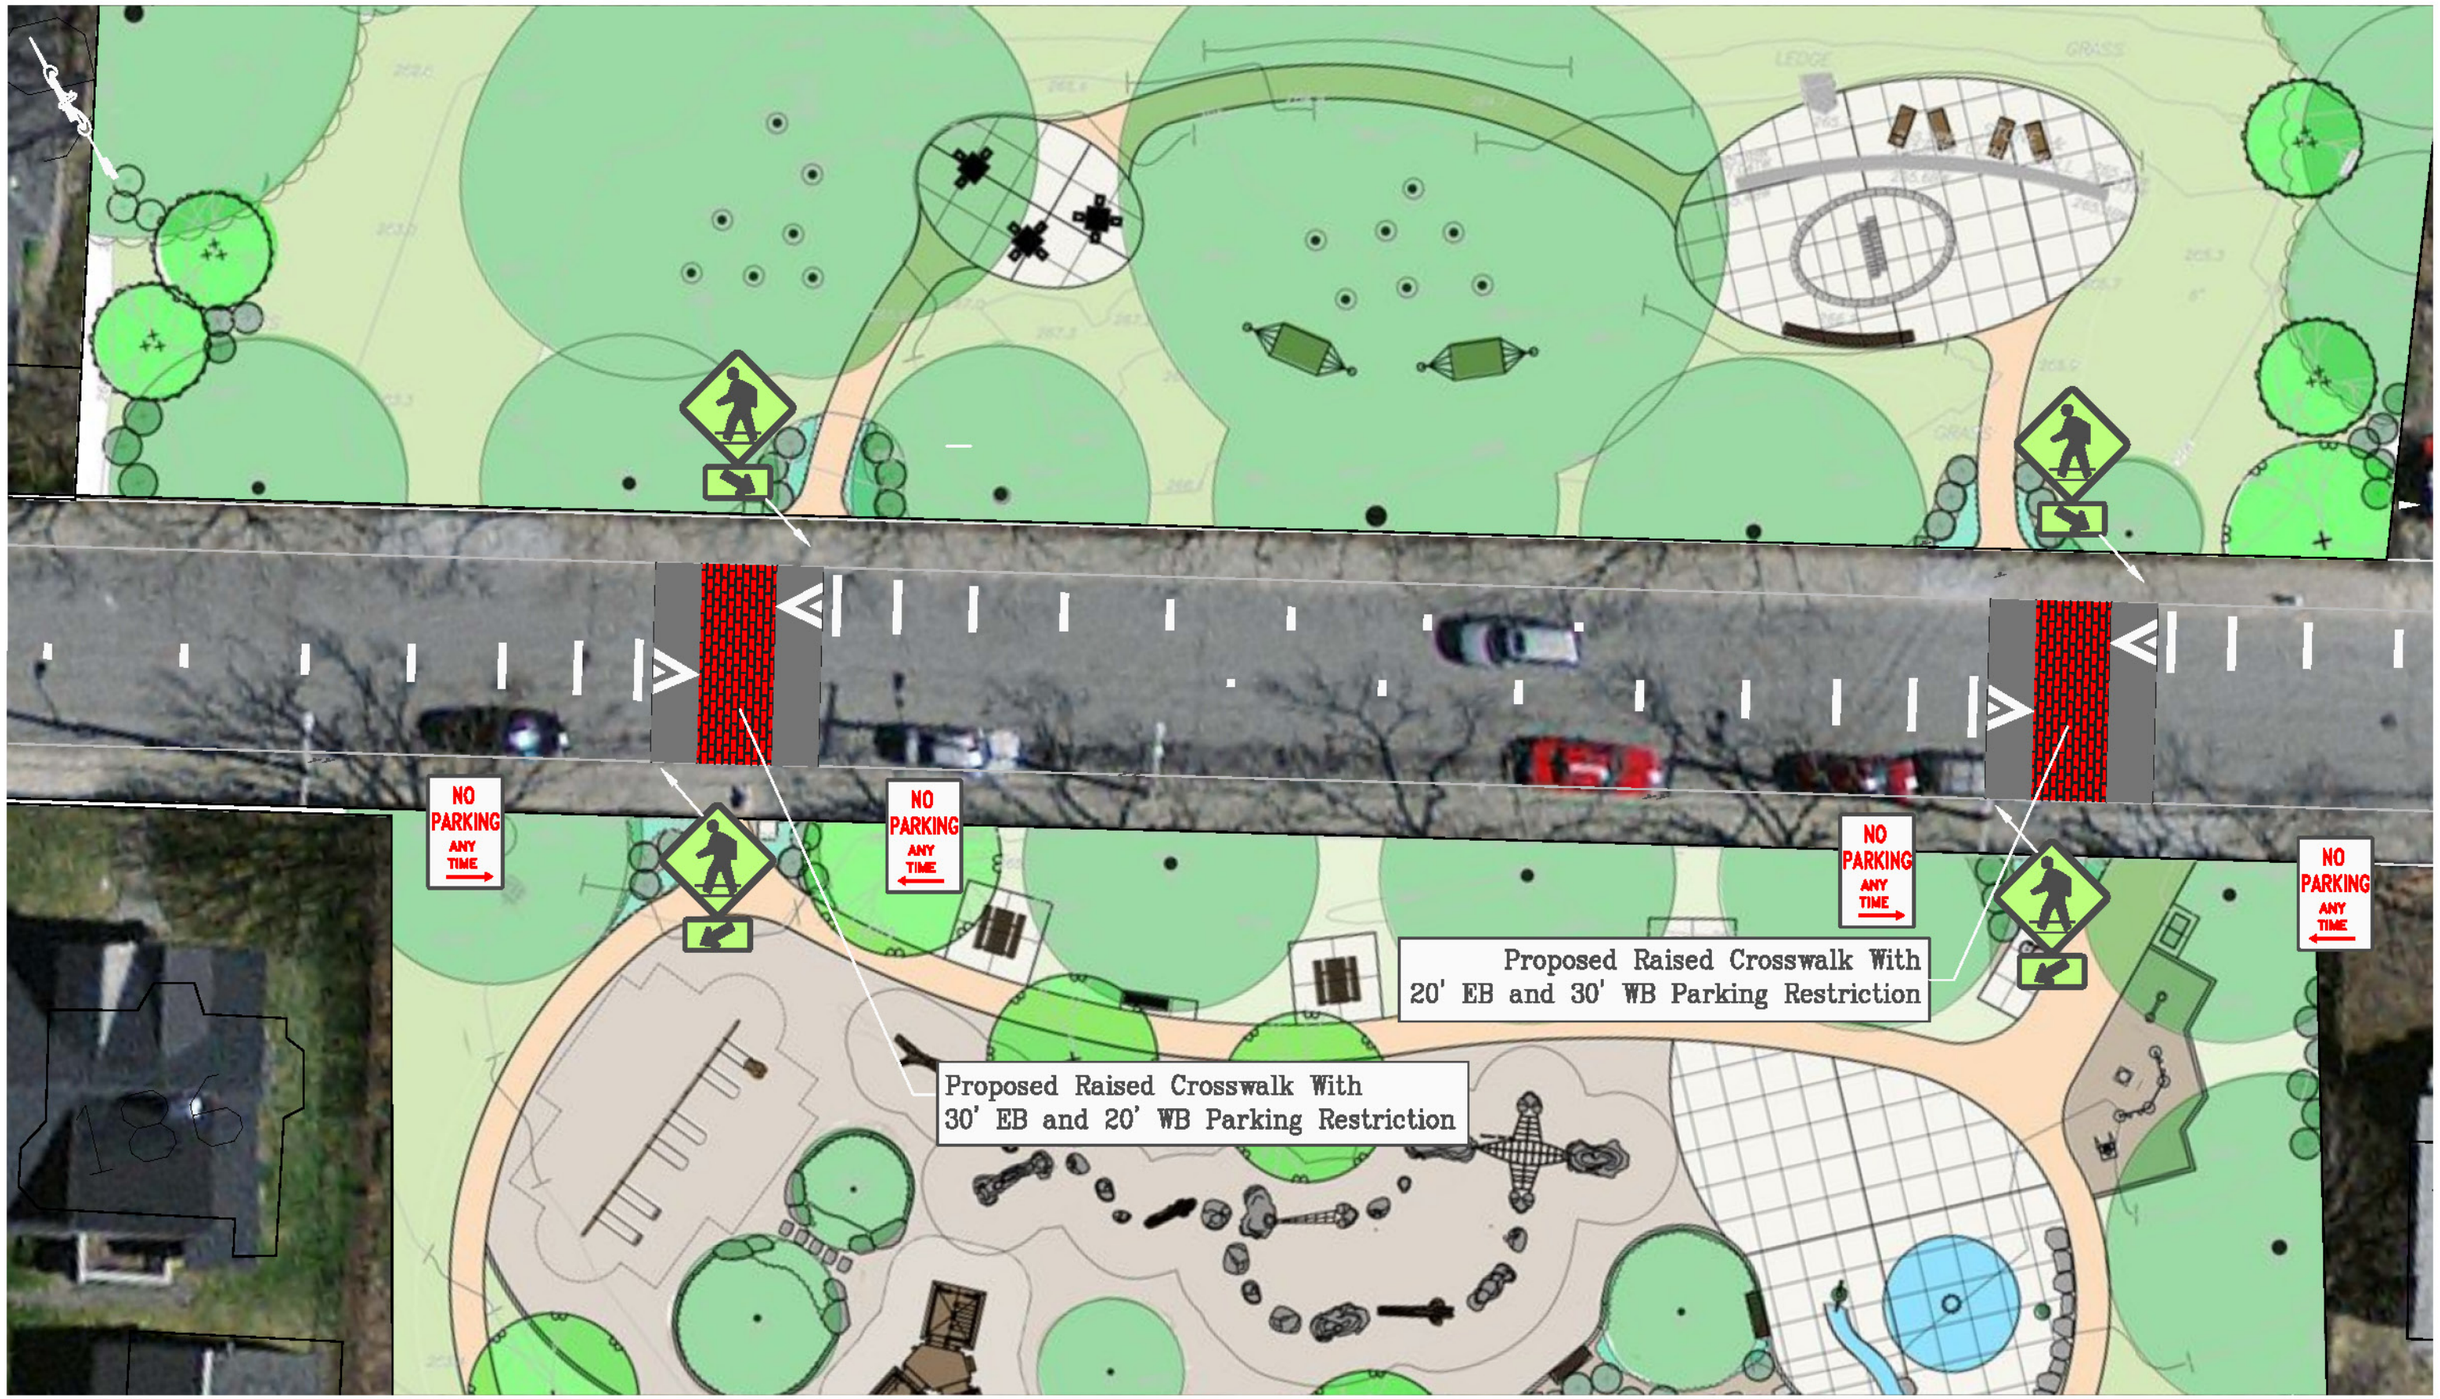

Scale: 1" = 30'

BROOKLINE ENGINEERING/TRANSPORTATION DIVISION
333 WASHINGTON ST 4TH FLOOR, BROOKLINE, MA
TELEPHONE : (617) 730-2139 FAX: (617)264-2469

Figure 2

Proposed Summit Avenue at Corey Hill Park
Raised Crosswalks