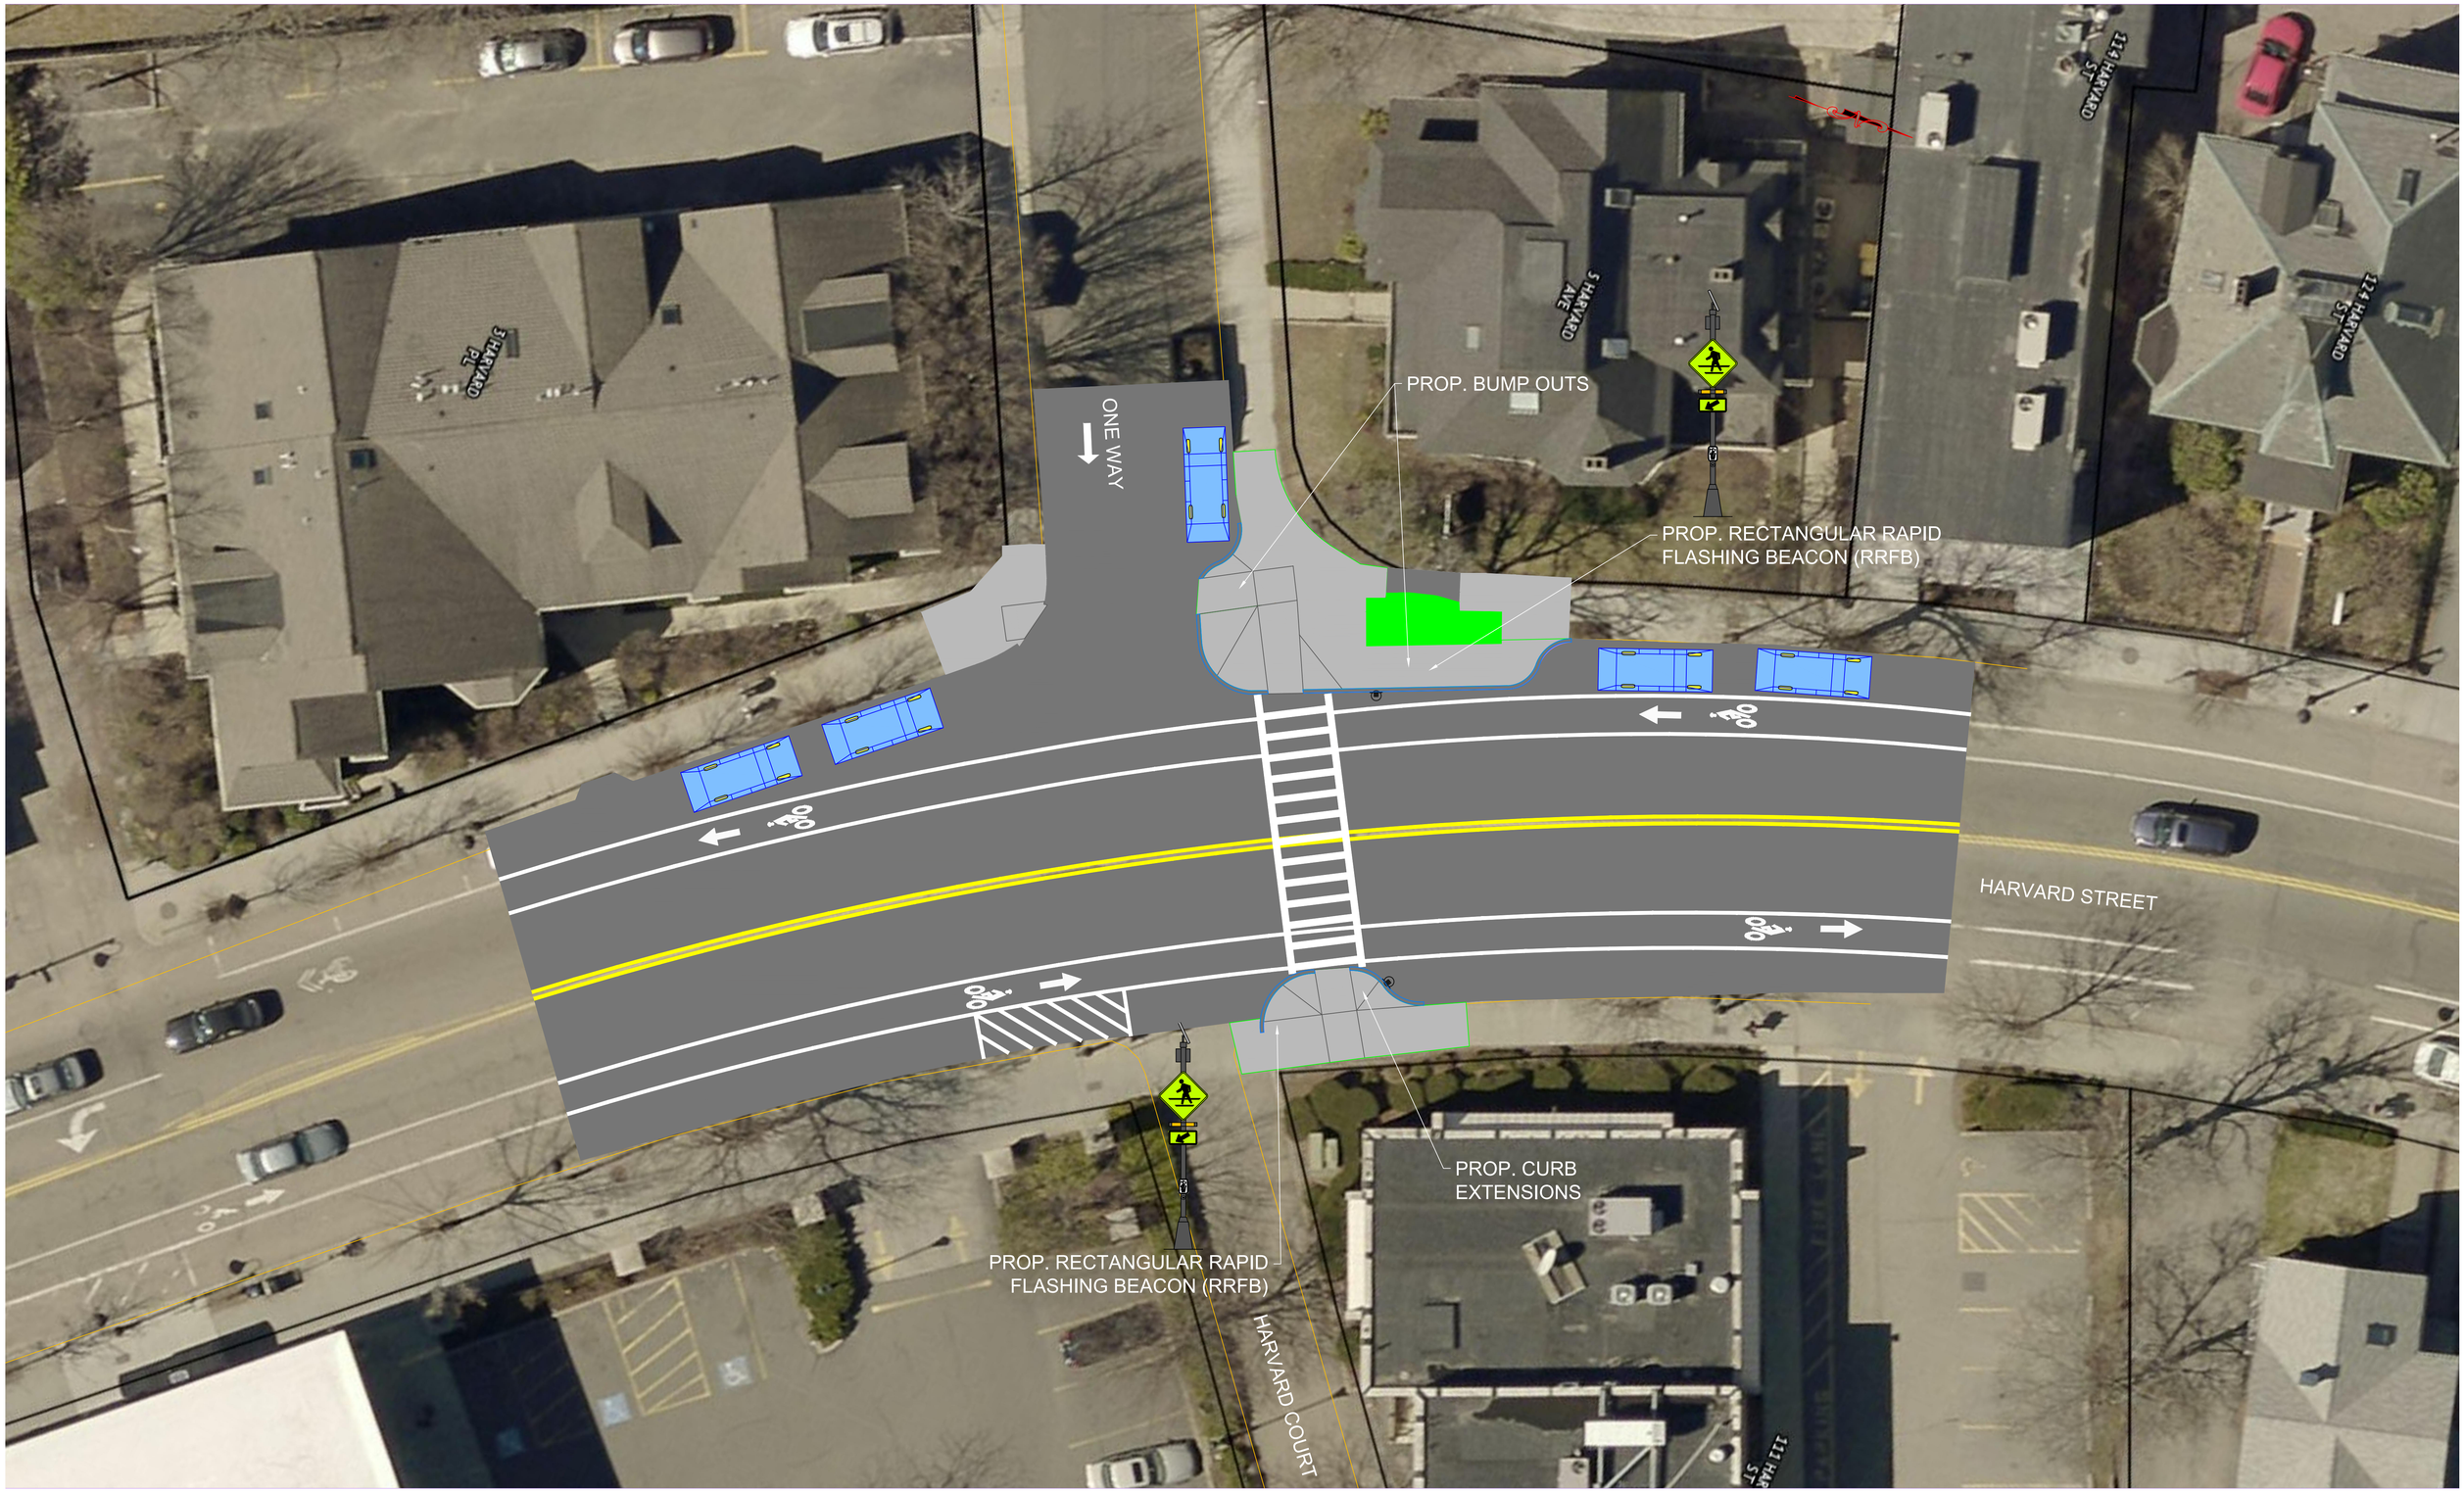

Scale: 1" = 10'

BROOKLINE ENGINEERING/TRANSPORTATION DIVISION
333 WASHINGTON ST 4TH FLOOR, BROOKLINE, MA
TELEPHONE : (617) 730-2139 FAX : (617) 264-6450

Figure 1

HARVARD AVE AT HARVARD STREET INTERSECTION IMPROVEMENTS
Transportation Board Approved Plan 5-13-19