Stantec

Stantec Planning and
Landscape Architecture P.C.
226 Causeway St.
Boston MA 02114 U.S.A.
Tel. 617.523.8103
Fax. 617.523.4333
www.stantec.com

Copyright Reserved

The Contractor shall verify and be responsible for all dimensions. DO NOT scale the drawing - any errors or omissions shall be reported to Stantec without delay.
The Copyrights to all designs and drawings are the property of Stantec. Reproduction or use for any purpose other than that authorized by Stantec is forbidden.

Consultants

Issued	By	Appd.	MM.DD.YY
			09.05.19

File Name: 10271_base.dwg	Dwn.	Chkd.	Dsgn.	MM.DD.YY

Permit-Seal

Client/Project
Chestnut Hill Realty

Brookline, MA

Title
OVERALL SITE PLAN

Project No. 210810271

Scale As Noted

Drawing No.
L-100

V:\2108\active\210810271\dwg\0Current\10271_base.dwg
2019/09/05 9:23 AM By: Barros, Stephanie

ORIGINAL SHEET - ARCH D

LEGEND

APPROVED BUILDING FOOTPRINT

PROPOSED BUILDING FOOTPRINT

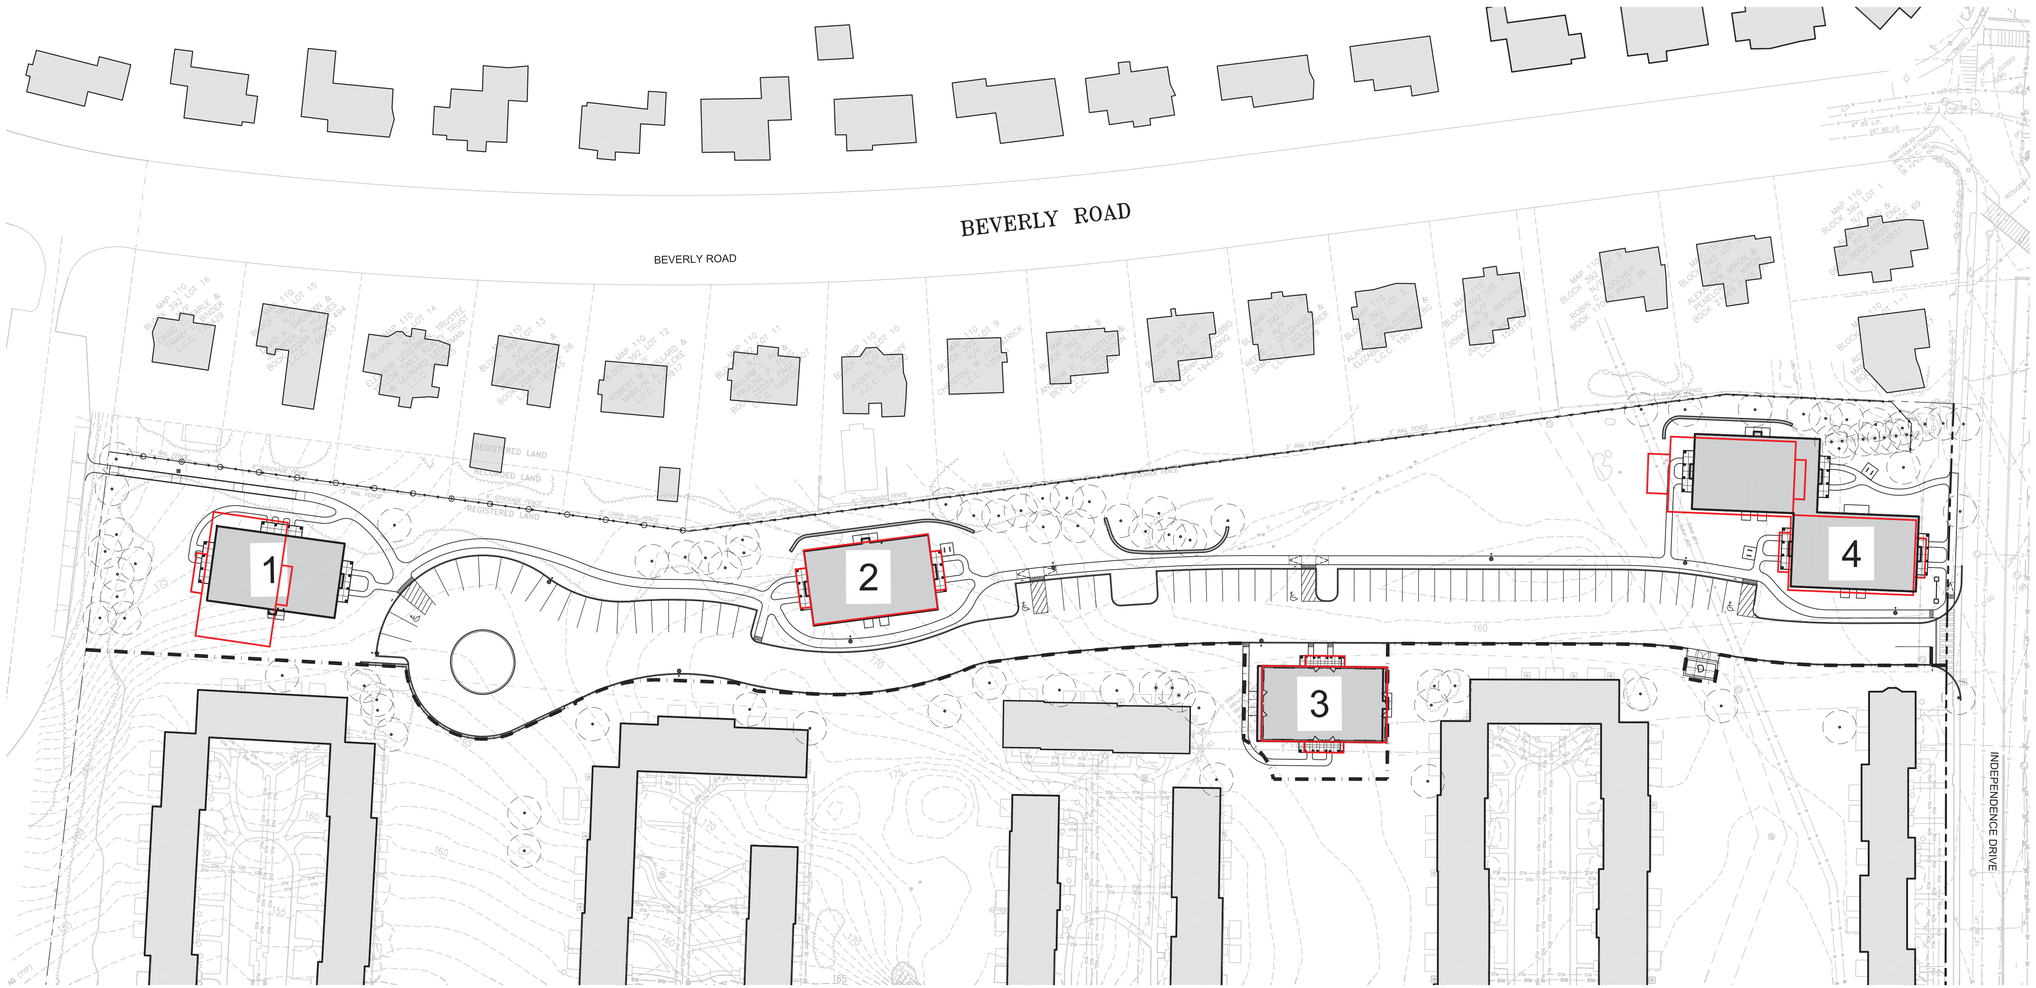

NORTH

0 20' 40' 80'

Stantec

Stantec Planning and
Landscape Architecture P.C.
226 Causeway St.
Boston MA 02114 U.S.A.
Tel. 617.523.8103
Fax. 617.523.4333
www.stantec.com

Copyright Reserved

The Contractor shall verify and be responsible for all dimensions. DO NOT scale the drawing - any errors or omissions shall be reported to Stantec without delay.
The Copyrights to all designs and drawings are the property of Stantec. Reproduction or use for any purpose other than that authorized by Stantec is forbidden.

Consultants

Issued	By	Appd.	MM.DD.YY
			09.05.19

File Name: 10271_base.dwg	Dwn.	Chkd.	Dsgn.	MM.DD.YY

Permit-Seal

Client/Project
Chestnut Hill Realty

Brookline, MA

Title
WEST SITE PLAN

Project No. 210810271

Scale As Noted

Drawing No.
L-200

V:\210810271\active\210810271\dwg\2Current\10271_base.dwg
2019/09/06 9:32 AM By: Barto, Stephanie

ORIGINAL SHEET - ARCH D

Stantec

Stantec Planning and
Landscape Architecture P.C.
226 Causeway St.
Boston MA 02114 U.S.A.
Tel. 617.523.8103
Fax. 617.523.4333
www.stantec.com

Copyright Reserved

The Contractor shall verify and be responsible for all dimensions. DO NOT scale the drawing - any errors or omissions shall be reported to Stantec without delay.
The Copyrights to all designs and drawings are the property of Stantec. Reproduction or use for any purpose other than that authorized by Stantec is forbidden.

Consultants

Issued	By	Appd.	MM.DD.YY
			09.05.19

File Name: 10271_base.dwg

Dwn.	Chkd.	Dsgn.	MM.DD.YY

Permit-Seal

Client/Project
Chestnut Hill Realty

Brookline, MA

Title
EAST SITE PLAN

Project No. 210810271

Scale As Noted

Drawing No. L-300

V:\2108\active\210810271\dwg\0Current\10271_base.dwg
2019/09/06 9:31 AM By: Bartos, Stephanie

ORIGINAL SHEET - ARCH D