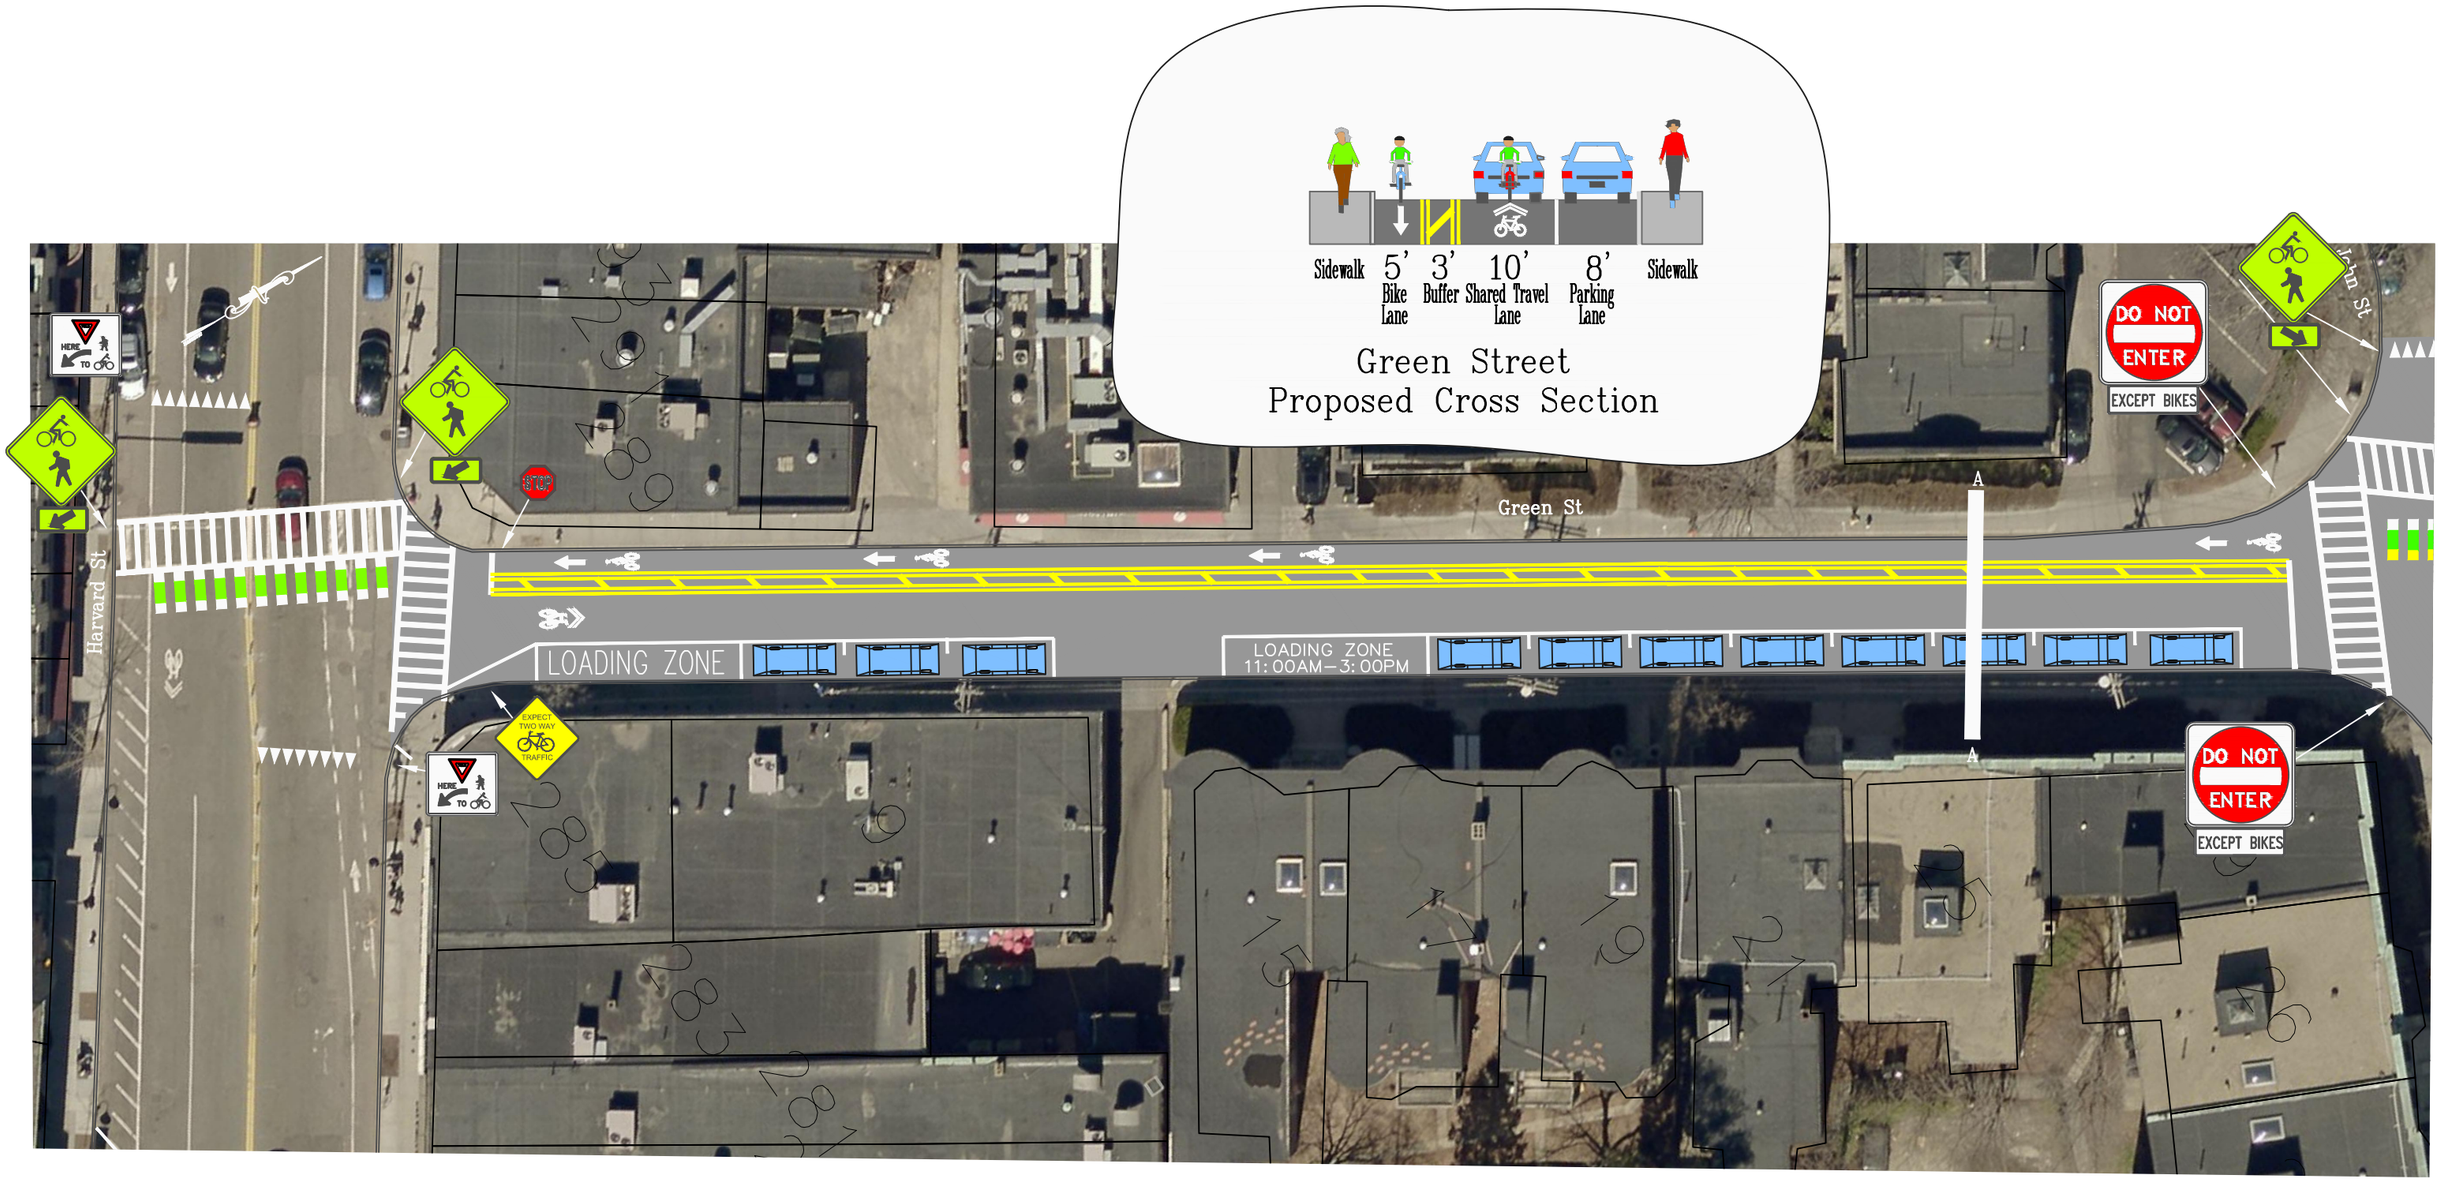

Scale: 1" = 30'

BROOKLINE ENGINEERING/TRANSPORTATION DIVISION
333 WASHINGTON ST 4TH FLOOR, BROOKLINE, MA
TELEPHONE : (617) 730-2139 FAX: (617) 264-6480

Transportation Board Approved 2-24-2020

Green Street from Harvard Street to Freeman Street
Bicycle Contra Flow Lane Concept Plan

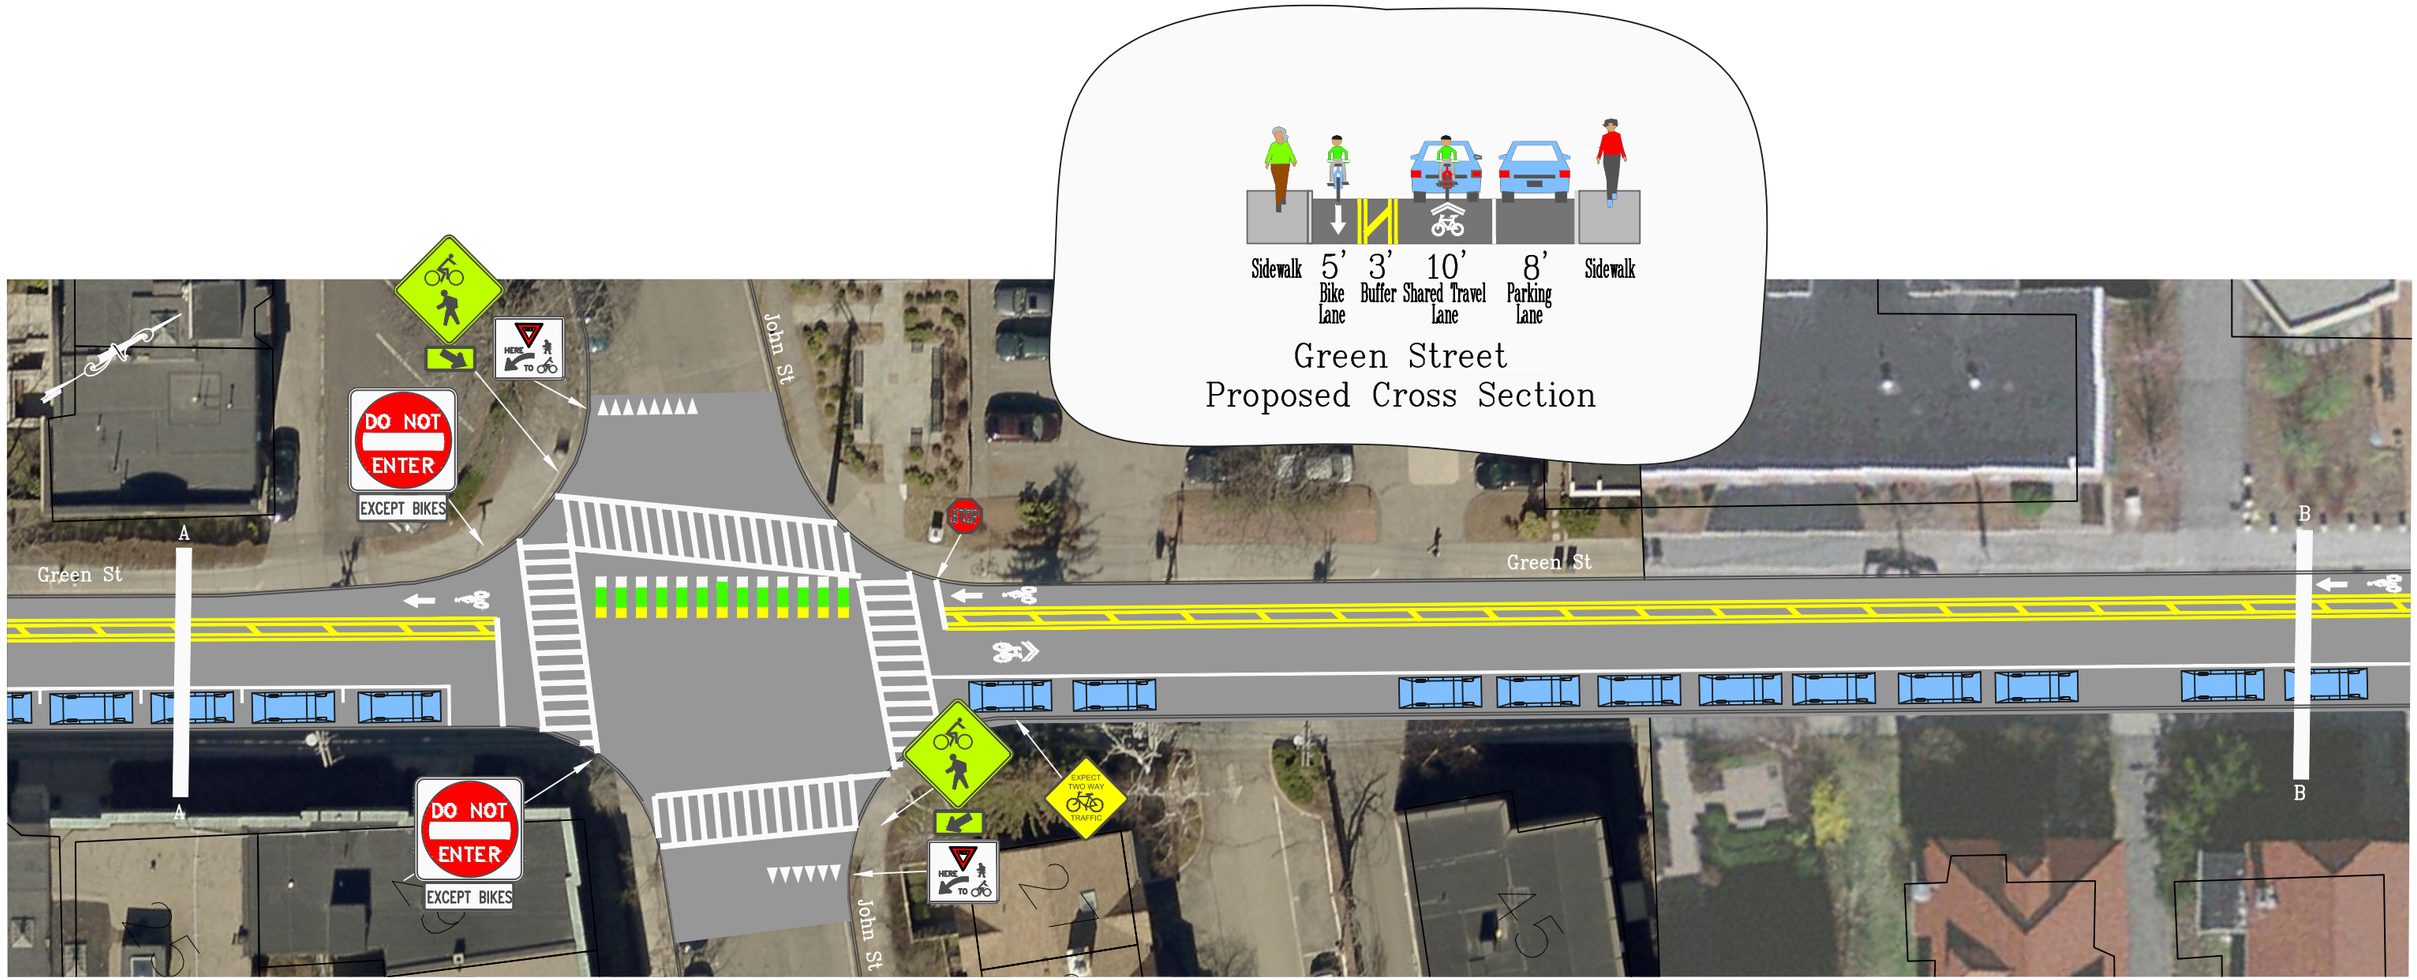

Scale: 1" = 30'

BROOKLINE ENGINEERING/TRANSPORTATION DIVISION
333 WASHINGTON ST 4TH FLOOR, BROOKLINE, MA
TELEPHONE : (617) 730-2139 FAX: (617) 264-6450

Transportation Board Approved 2-24-2020

Green Street from Harvard Street to Freeman Street
Bicycle Contra Flow Lane Concept Plan

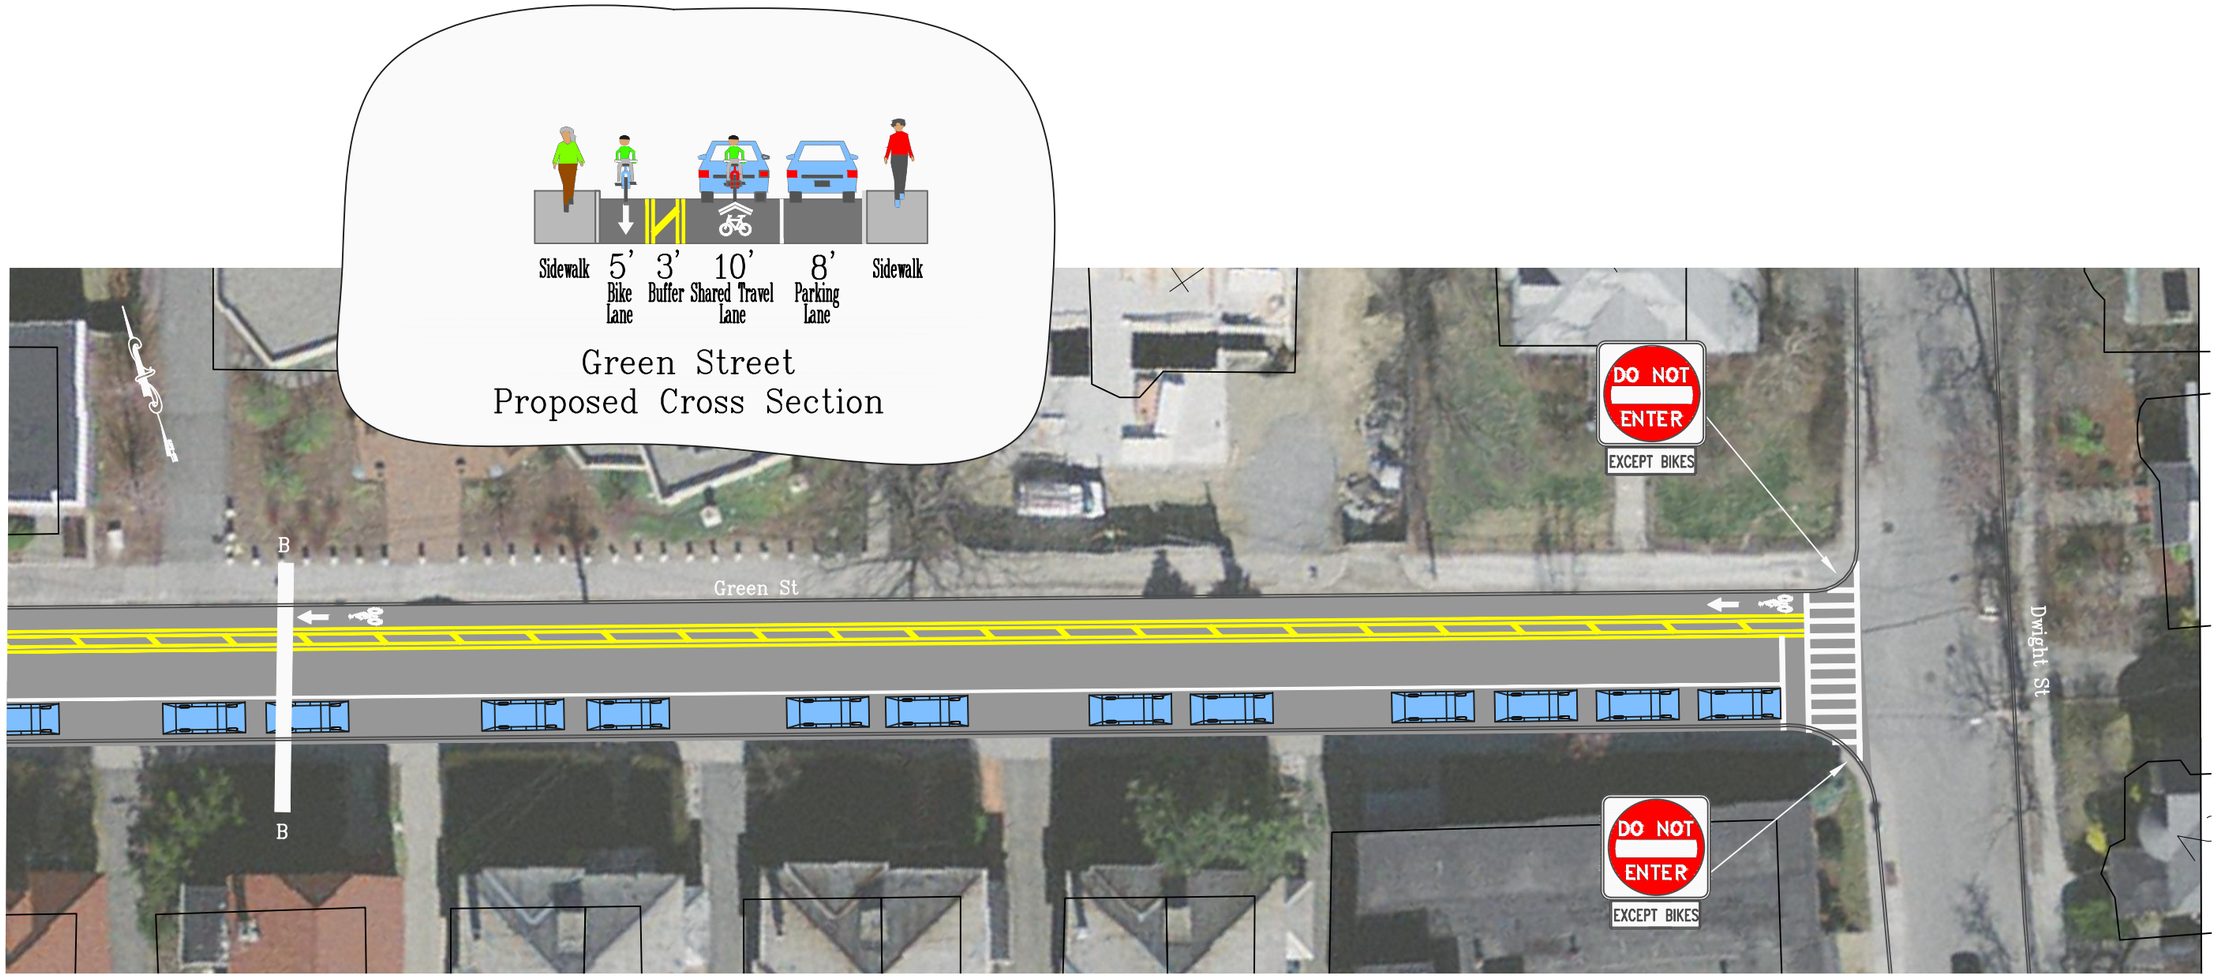

Scale: 1" = 30'

BROOKLINE ENGINEERING/TRANSPORTATION DIVISION
333 WASHINGTON ST 4TH FLOOR, BROOKLINE, MA
TELEPHONE : (617) 730-2139 FAX: (617) 264-6480

Transportation Board Approved 2-24-2020

Green Street from Harvard Street to Freeman Street
Bicycle Contra Flow Lane Concept Plan