BROOKLINE, MASSACHUSETTS
CLINTON ROAD

STATE	CONTRACT NO.	SHEET NO.	TOTAL SHEETS
MA	PW/20-21	18	31

TRAFFIC SIGNS AND PAVEMENT MARKINGS PLAN

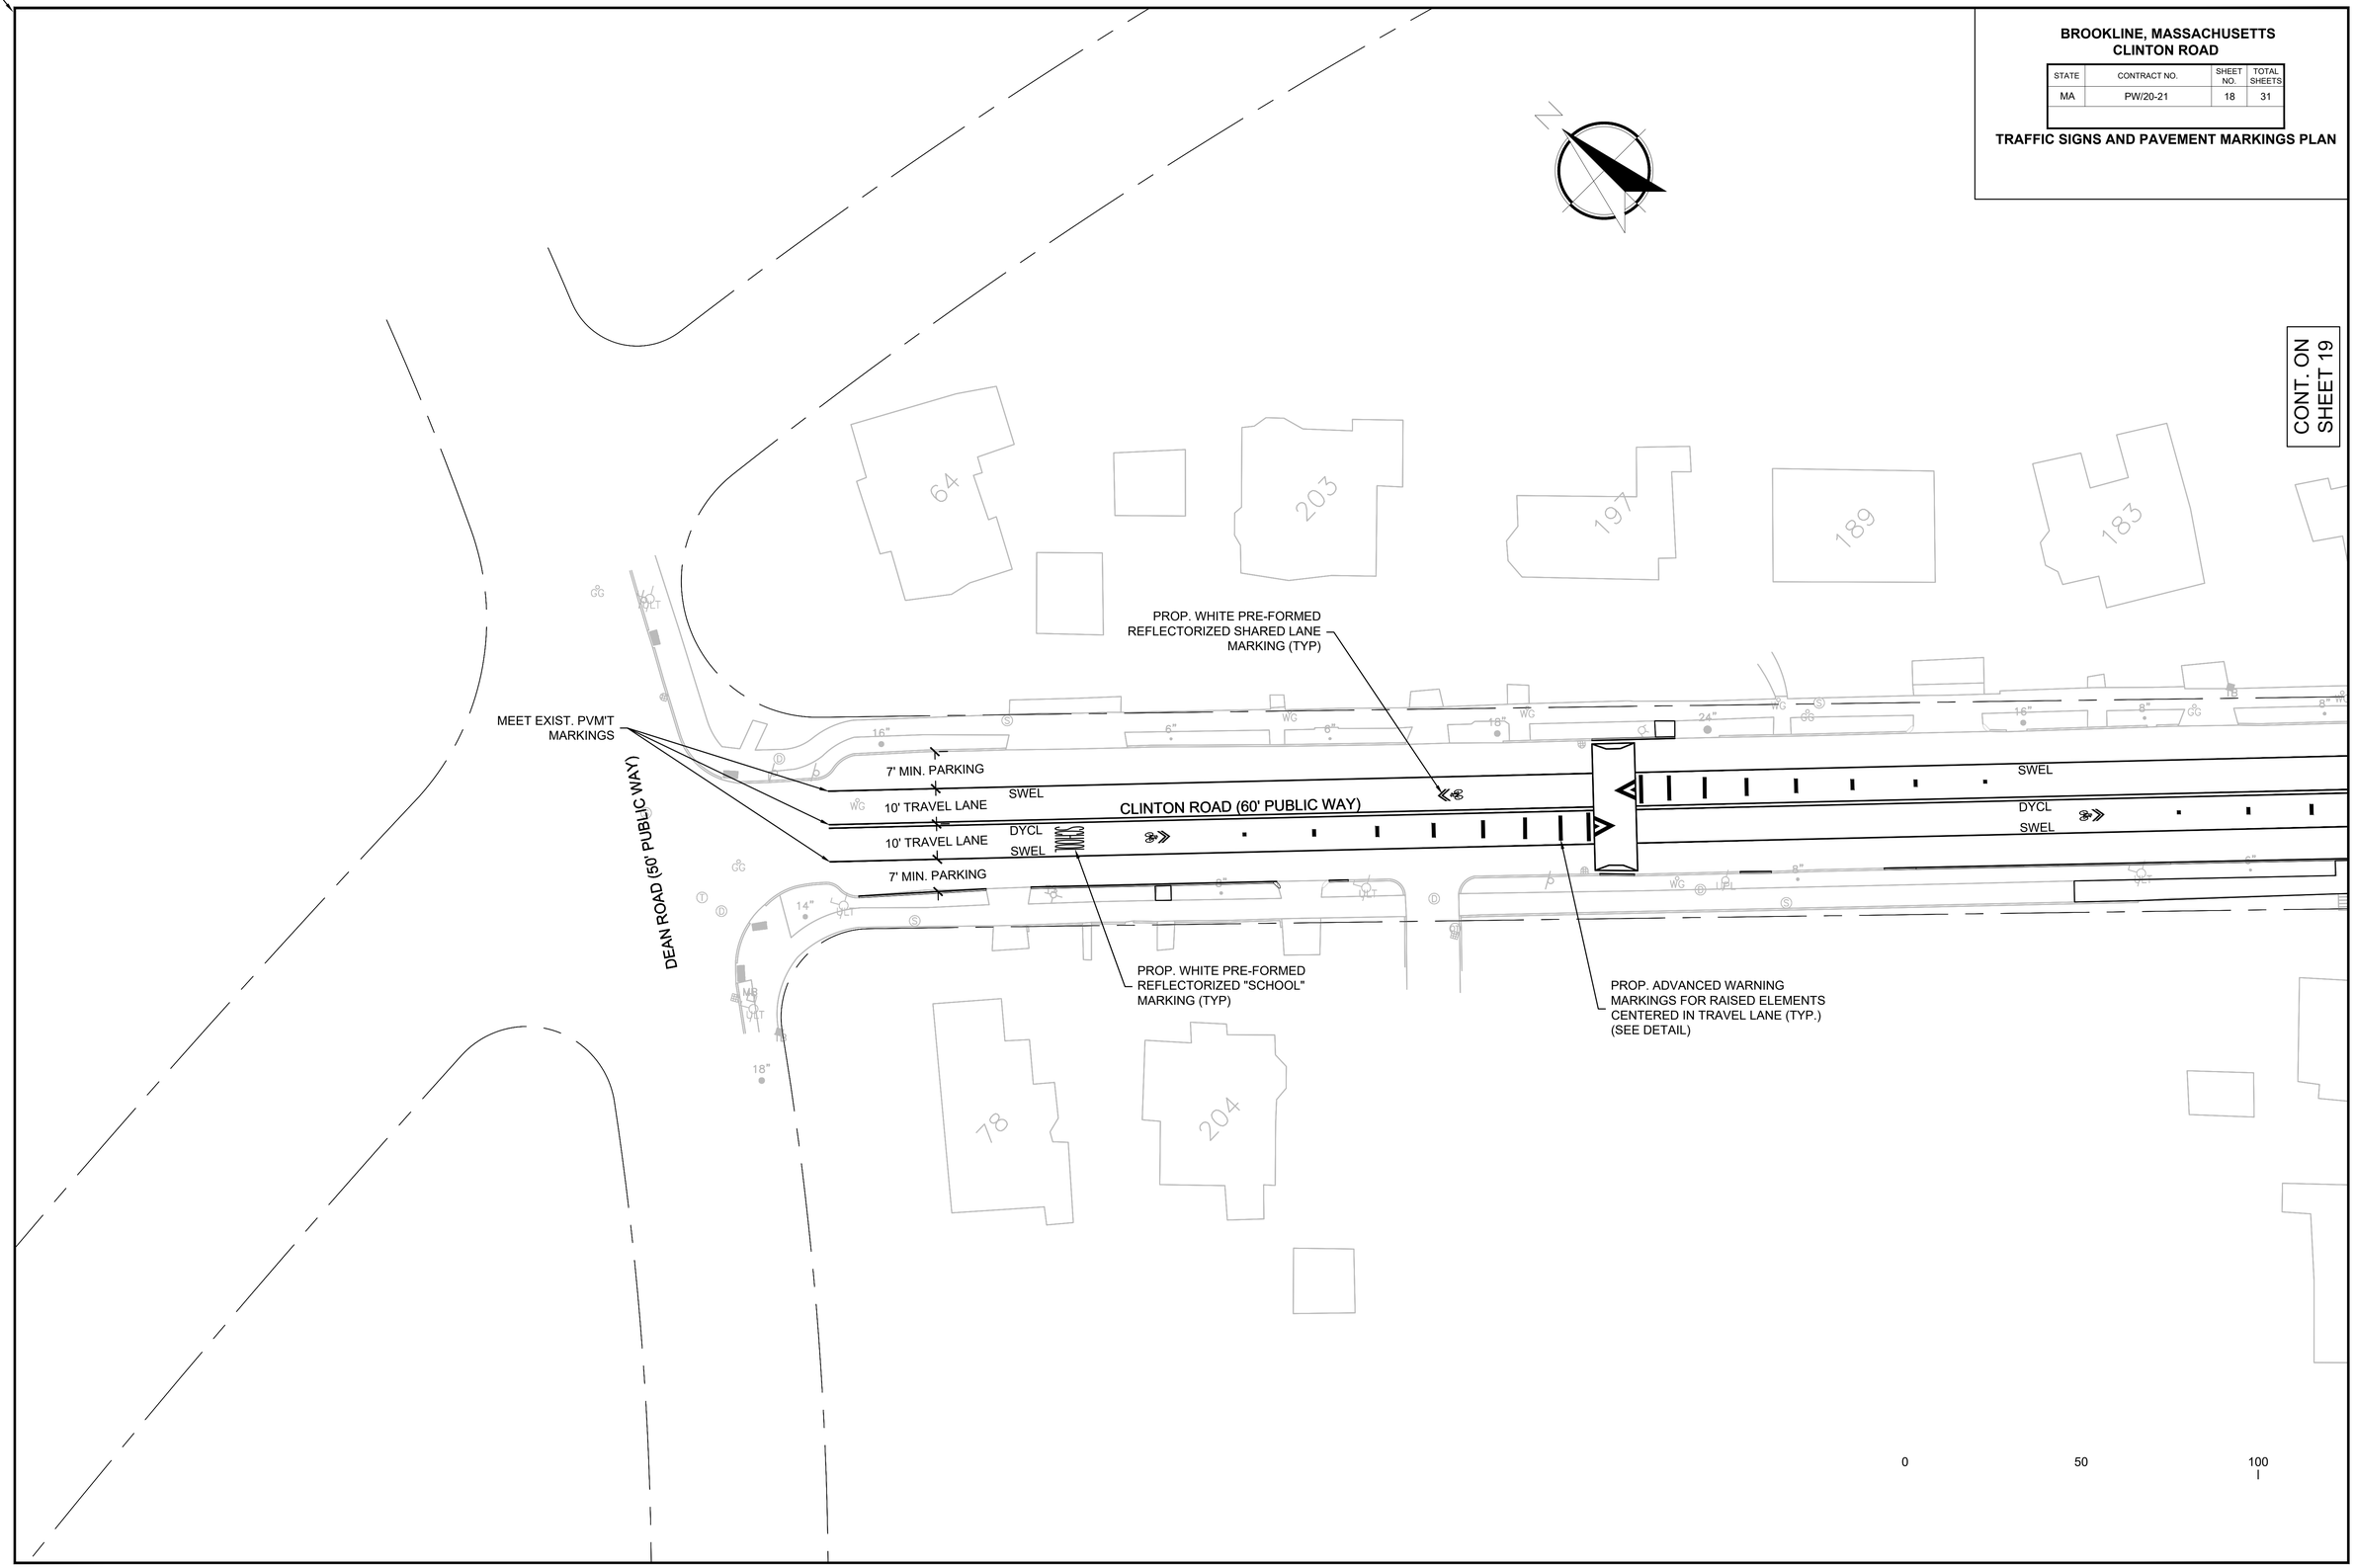

PW20-21 TS&PM.DWG Plotted on 30-Mar-2020 4:25 PM

BROOKLINE, MASSACHUSETTS
CLINTON ROAD

STATE	CONTRACT NO.	SHEET NO.	TOTAL SHEETS
MA	PW/20-21	19	31

TRAFFIC SIGNS AND PAVEMENT MARKINGS PLAN

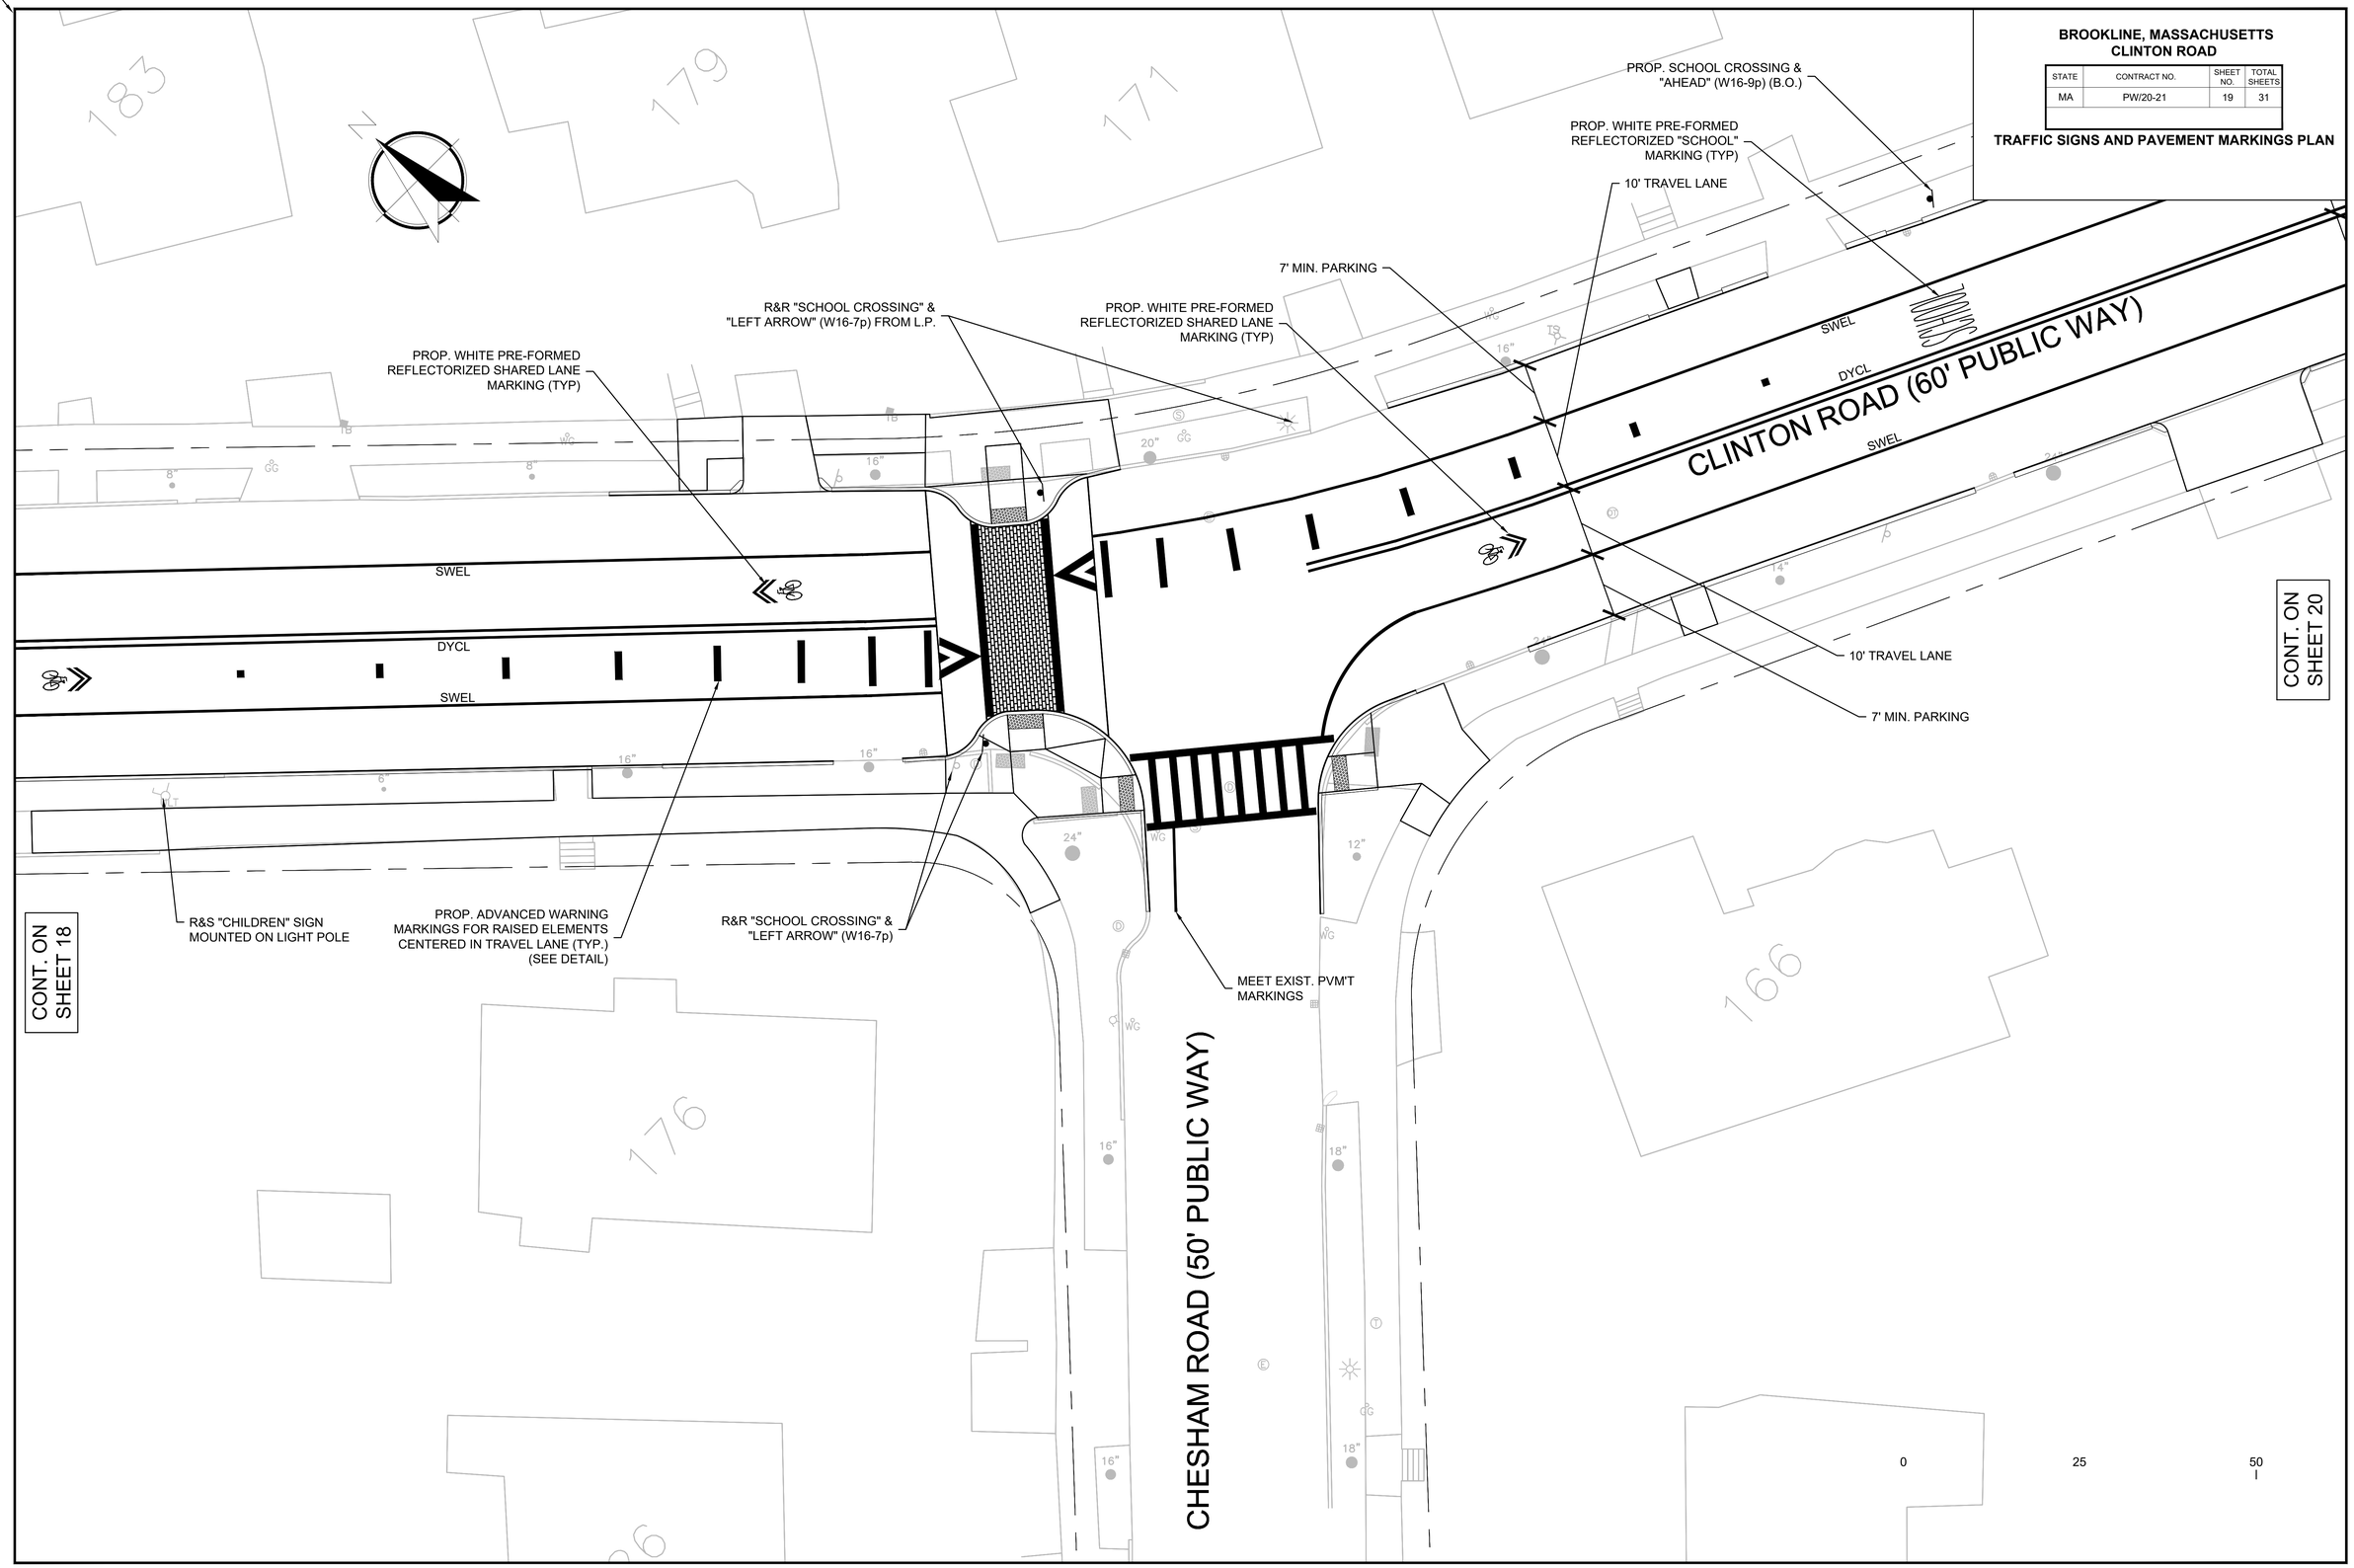

PW20-21 TS&PM.DWG Plotted on 30-Mar-2020 4:25 PM

BROOKLINE, MASSACHUSETTS
CLINTON ROAD

STATE	CONTRACT NO.	SHEET NO.	TOTAL SHEETS
MA	PW/20-21	20	31

TRAFFIC SIGNS AND PAVEMENT MARKINGS PLAN

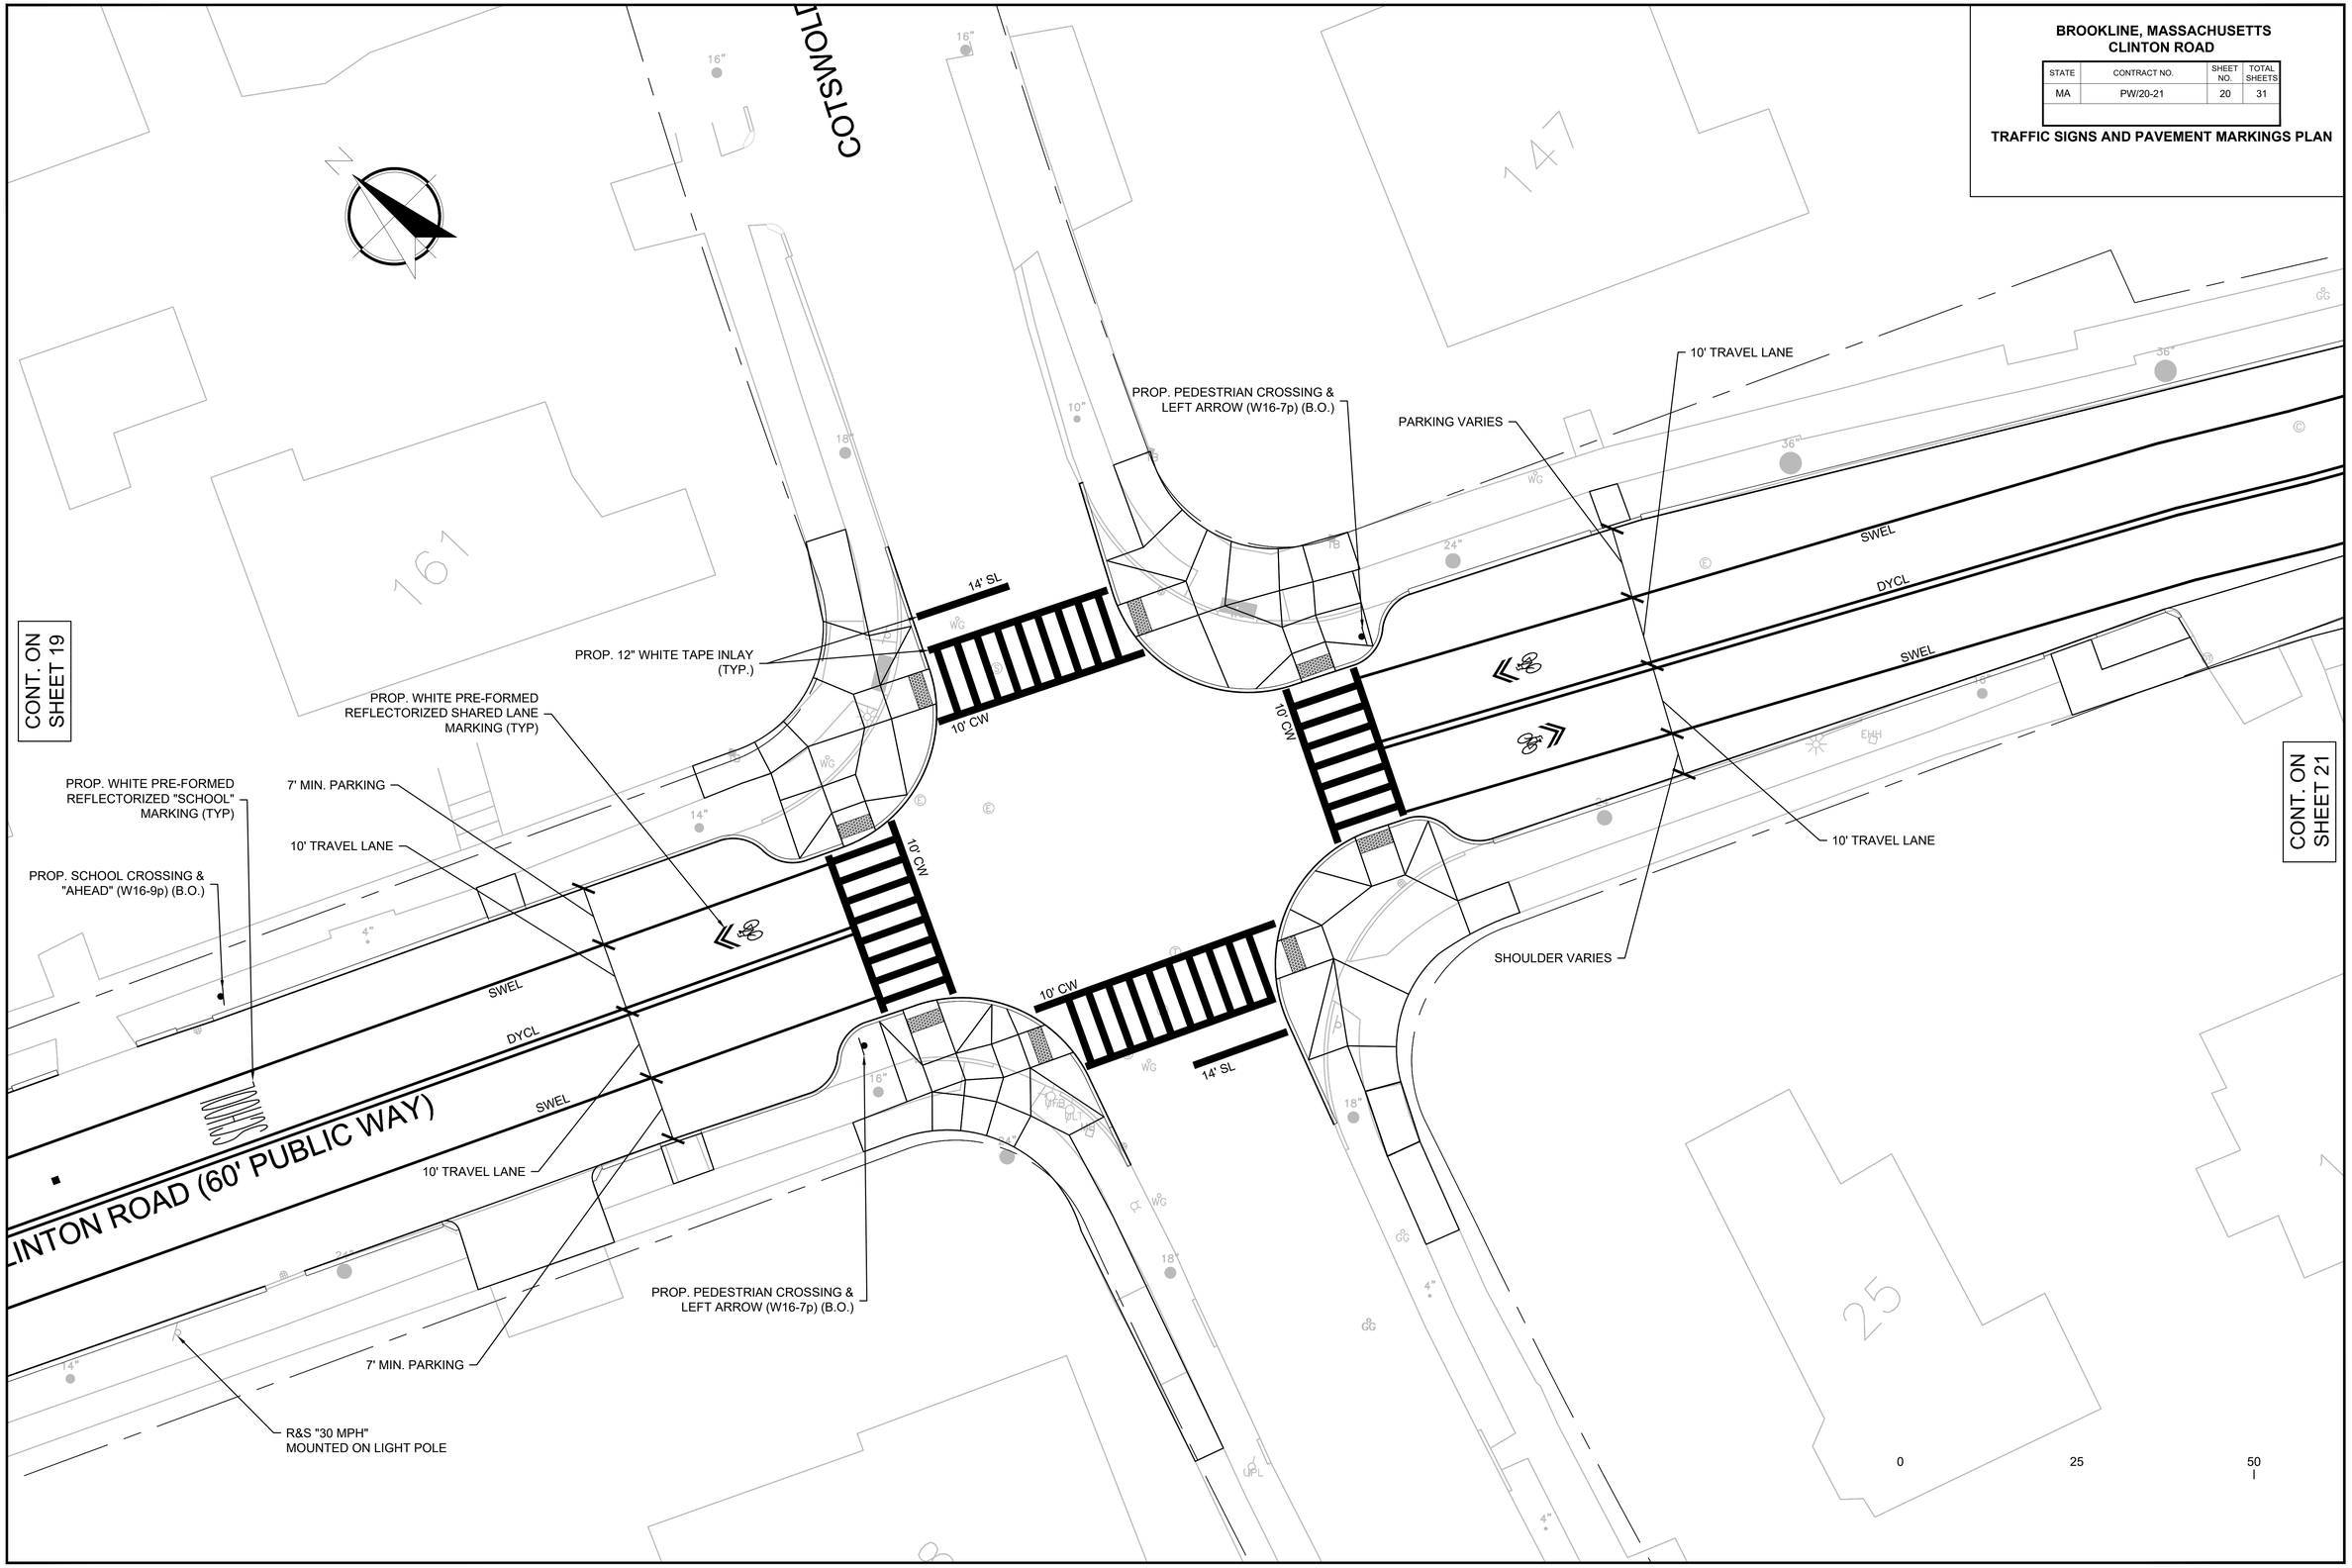

PW20-21 TS&PM.DWG Plotted on 30-Mar-2020 4:25 PM

BROOKLINE, MASSACHUSETTS
CLINTON ROAD

STATE	CONTRACT NO.	SHEET NO.	TOTAL SHEETS
MA	PW/20-21	21	31

TRAFFIC SIGNS AND PAVEMENT MARKINGS PLAN

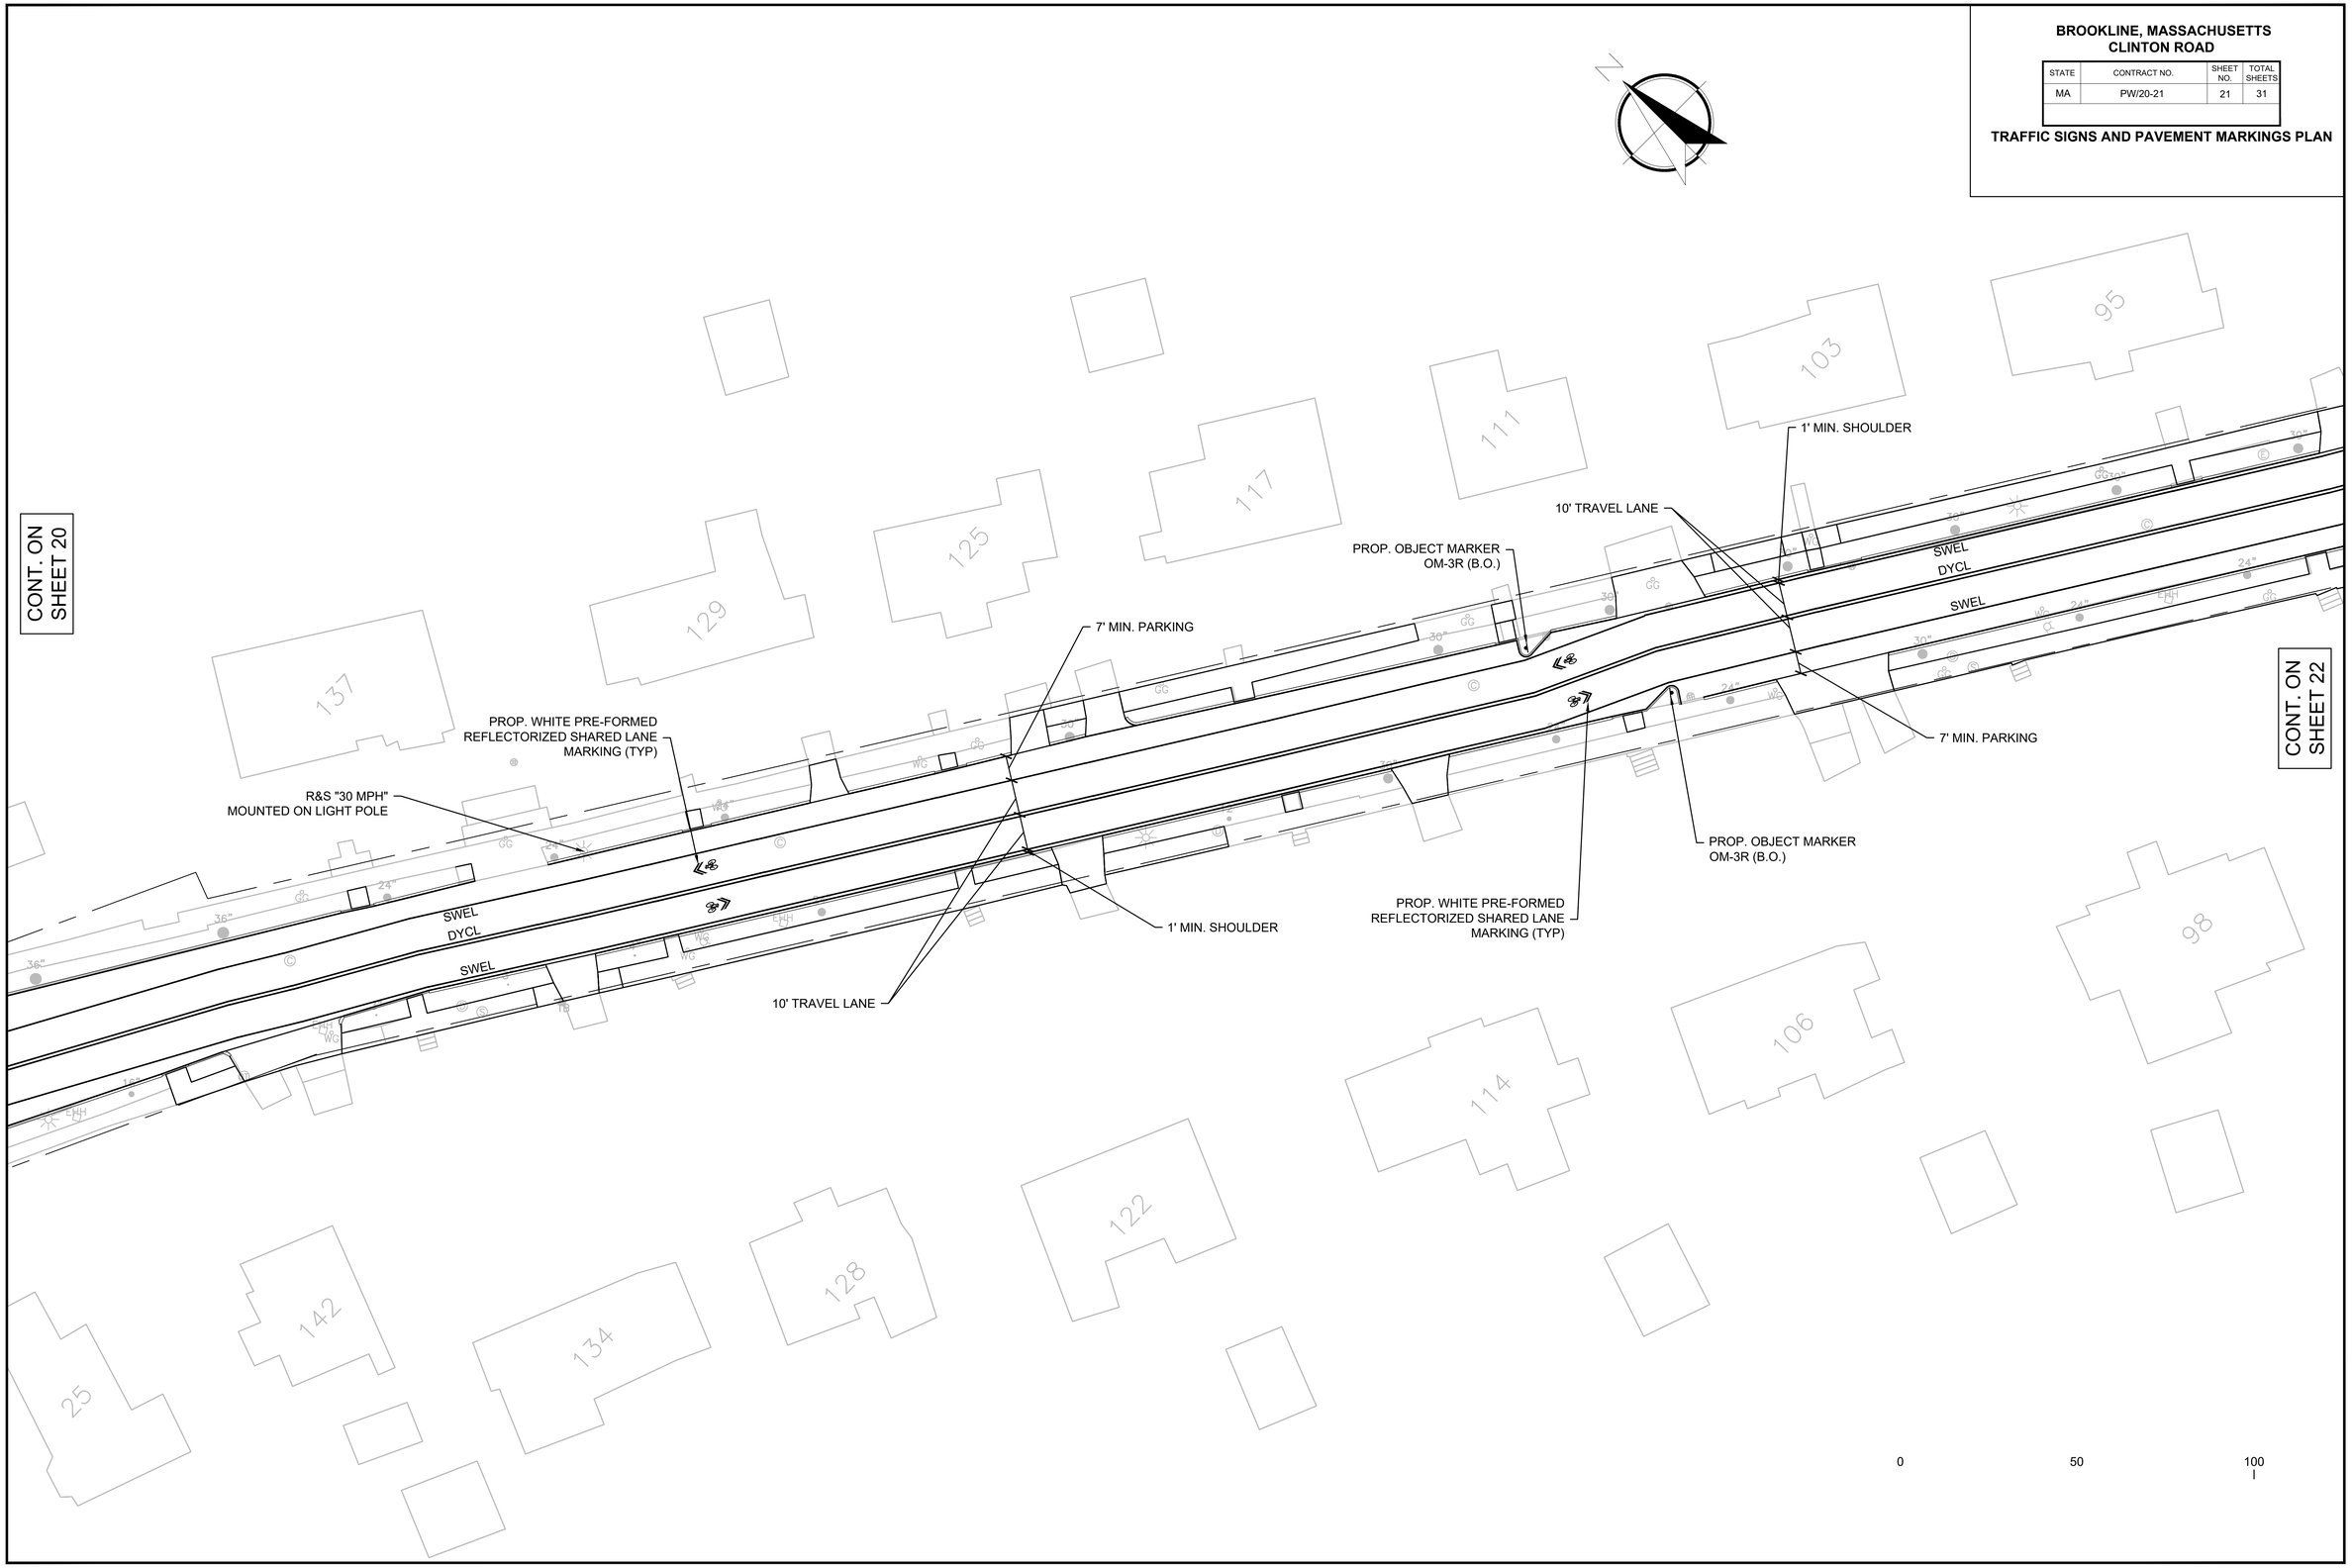

PW20-21 TS&PM.DWG Plotted on 30-Mar-2020 4:25 PM

BROOKLINE, MASSACHUSETTS
CLINTON ROAD

STATE	CONTRACT NO.	SHEET NO.	TOTAL SHEETS
MA	PW/20-21	22	31

TRAFFIC SIGNS AND PAVEMENT MARKINGS PLAN

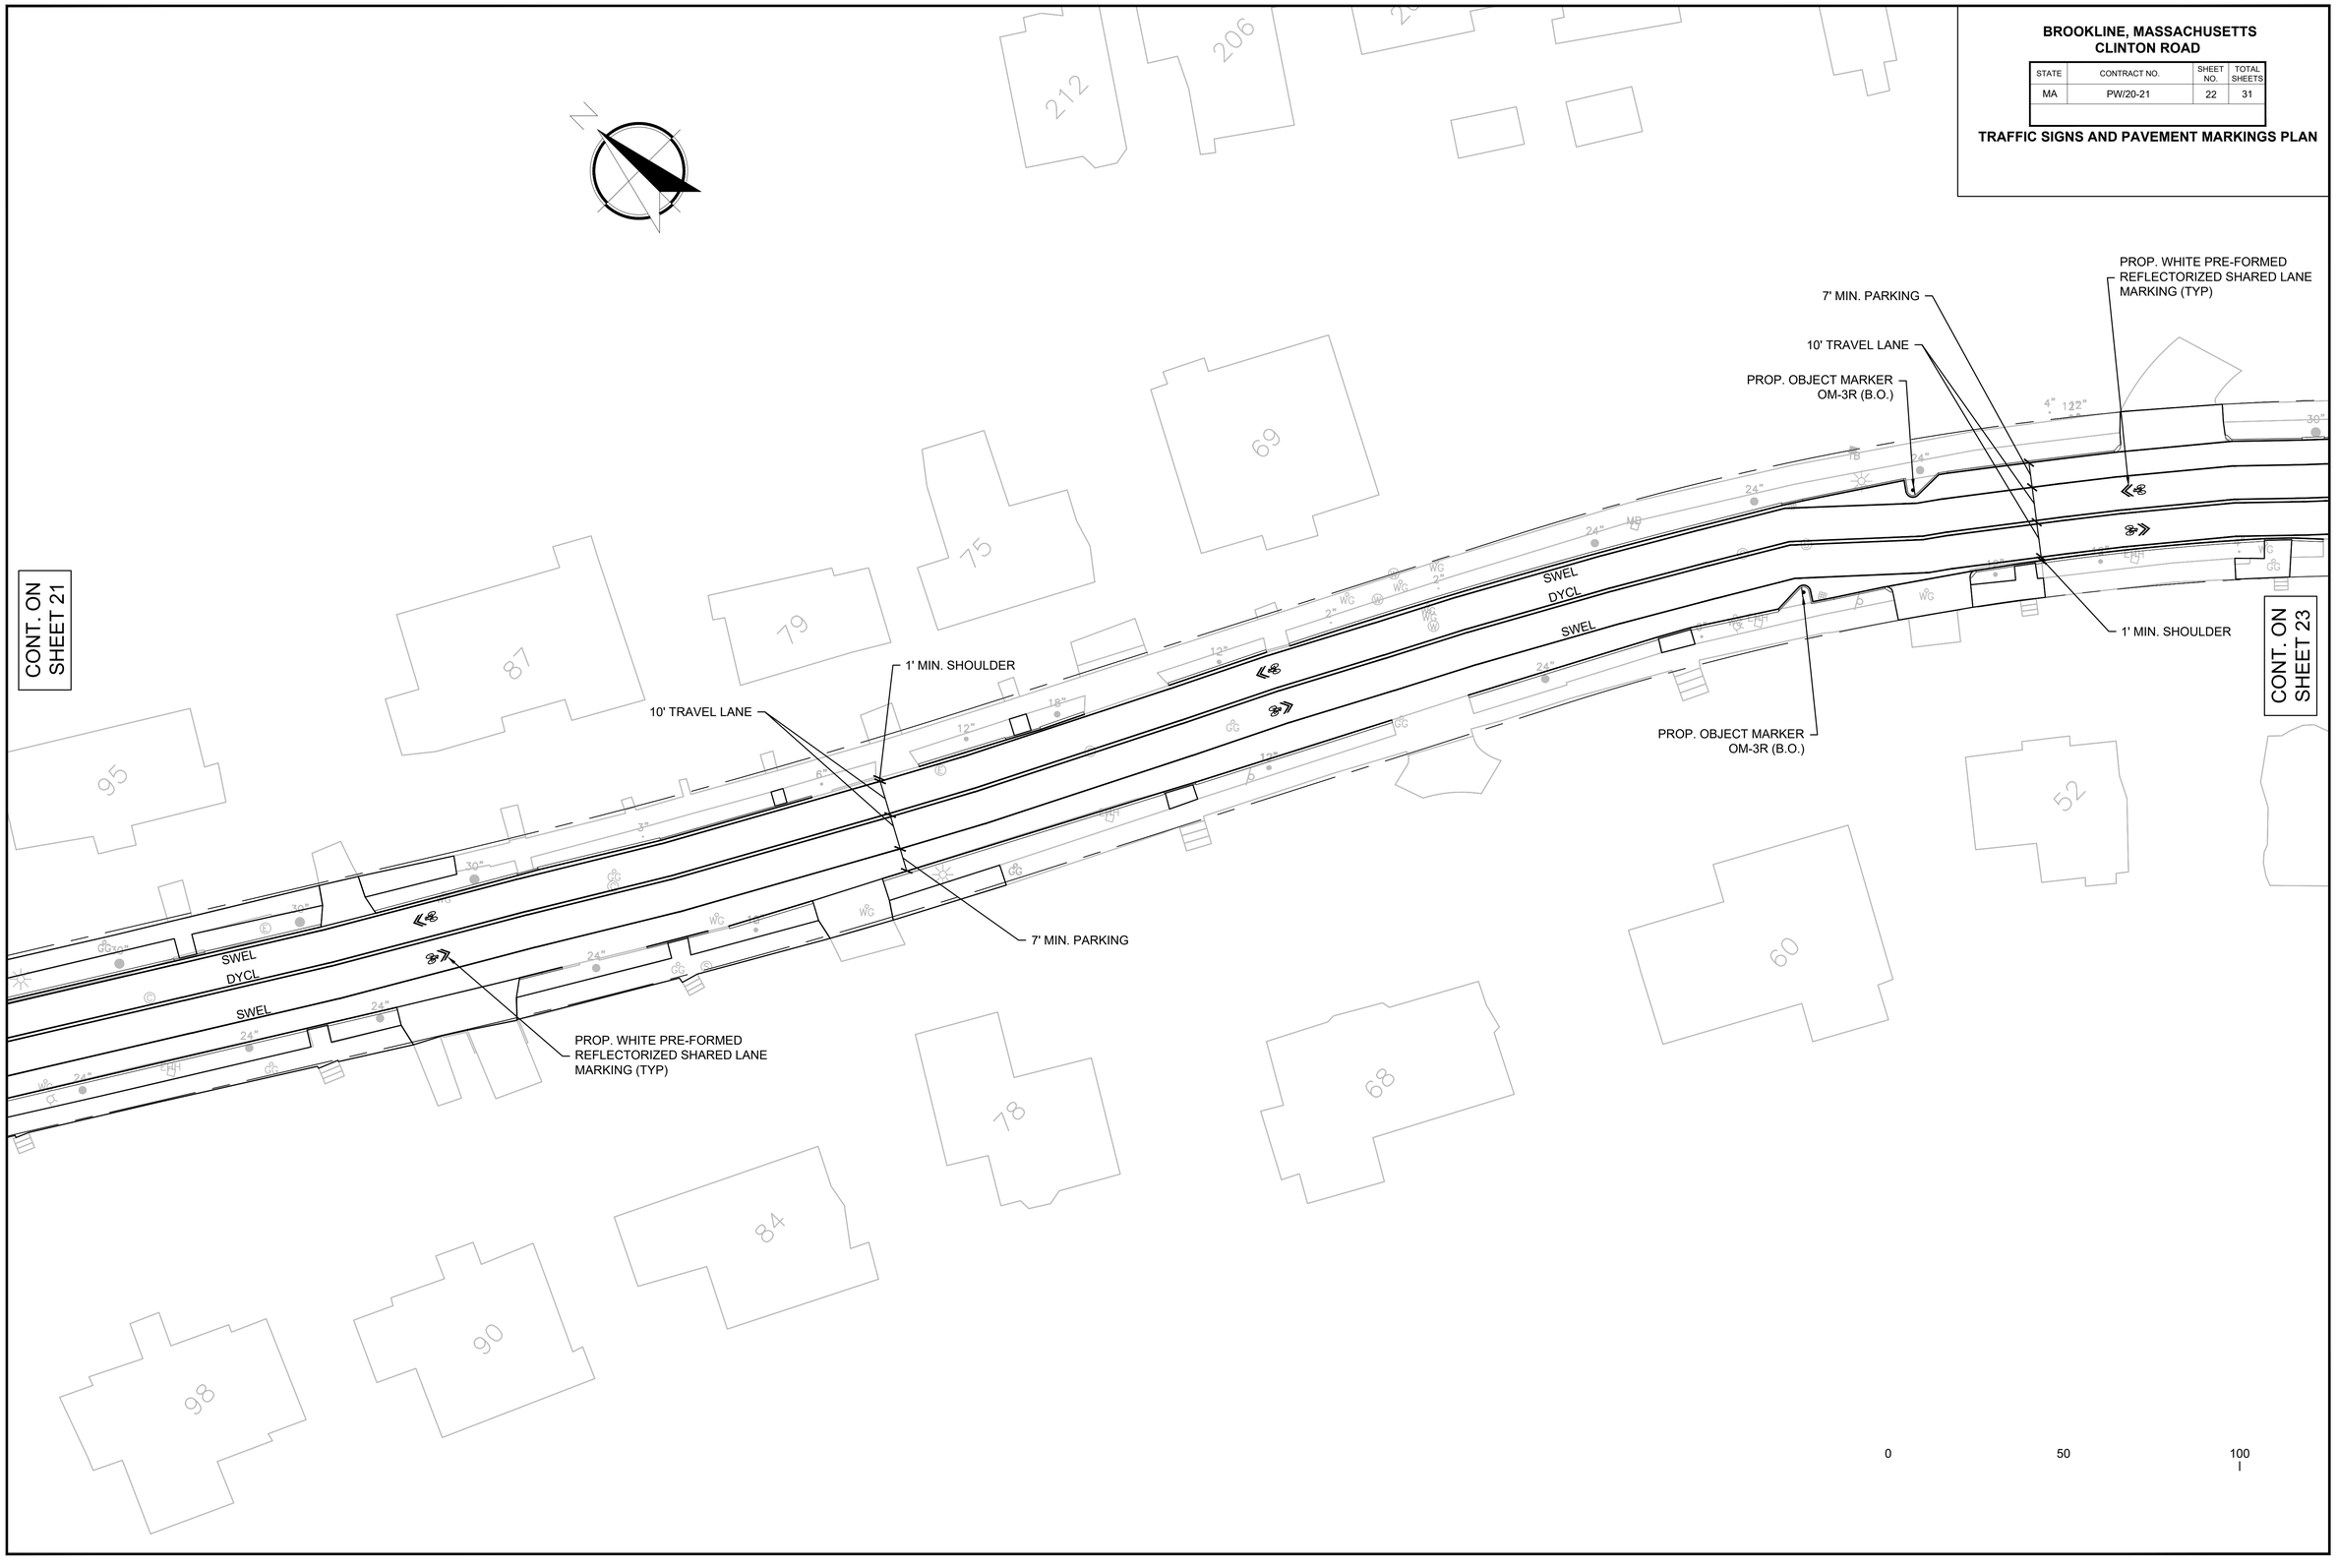

PW20-21 TS&PM.DWG Plotted on 30-Mar-2020 4:25 PM

BROOKLINE, MASSACHUSETTS
CLINTON ROAD

STATE	CONTRACT NO.	SHEET NO.	TOTAL SHEETS
MA	PW/20-21	23	31

TRAFFIC SIGNS AND PAVEMENT MARKINGS PLAN

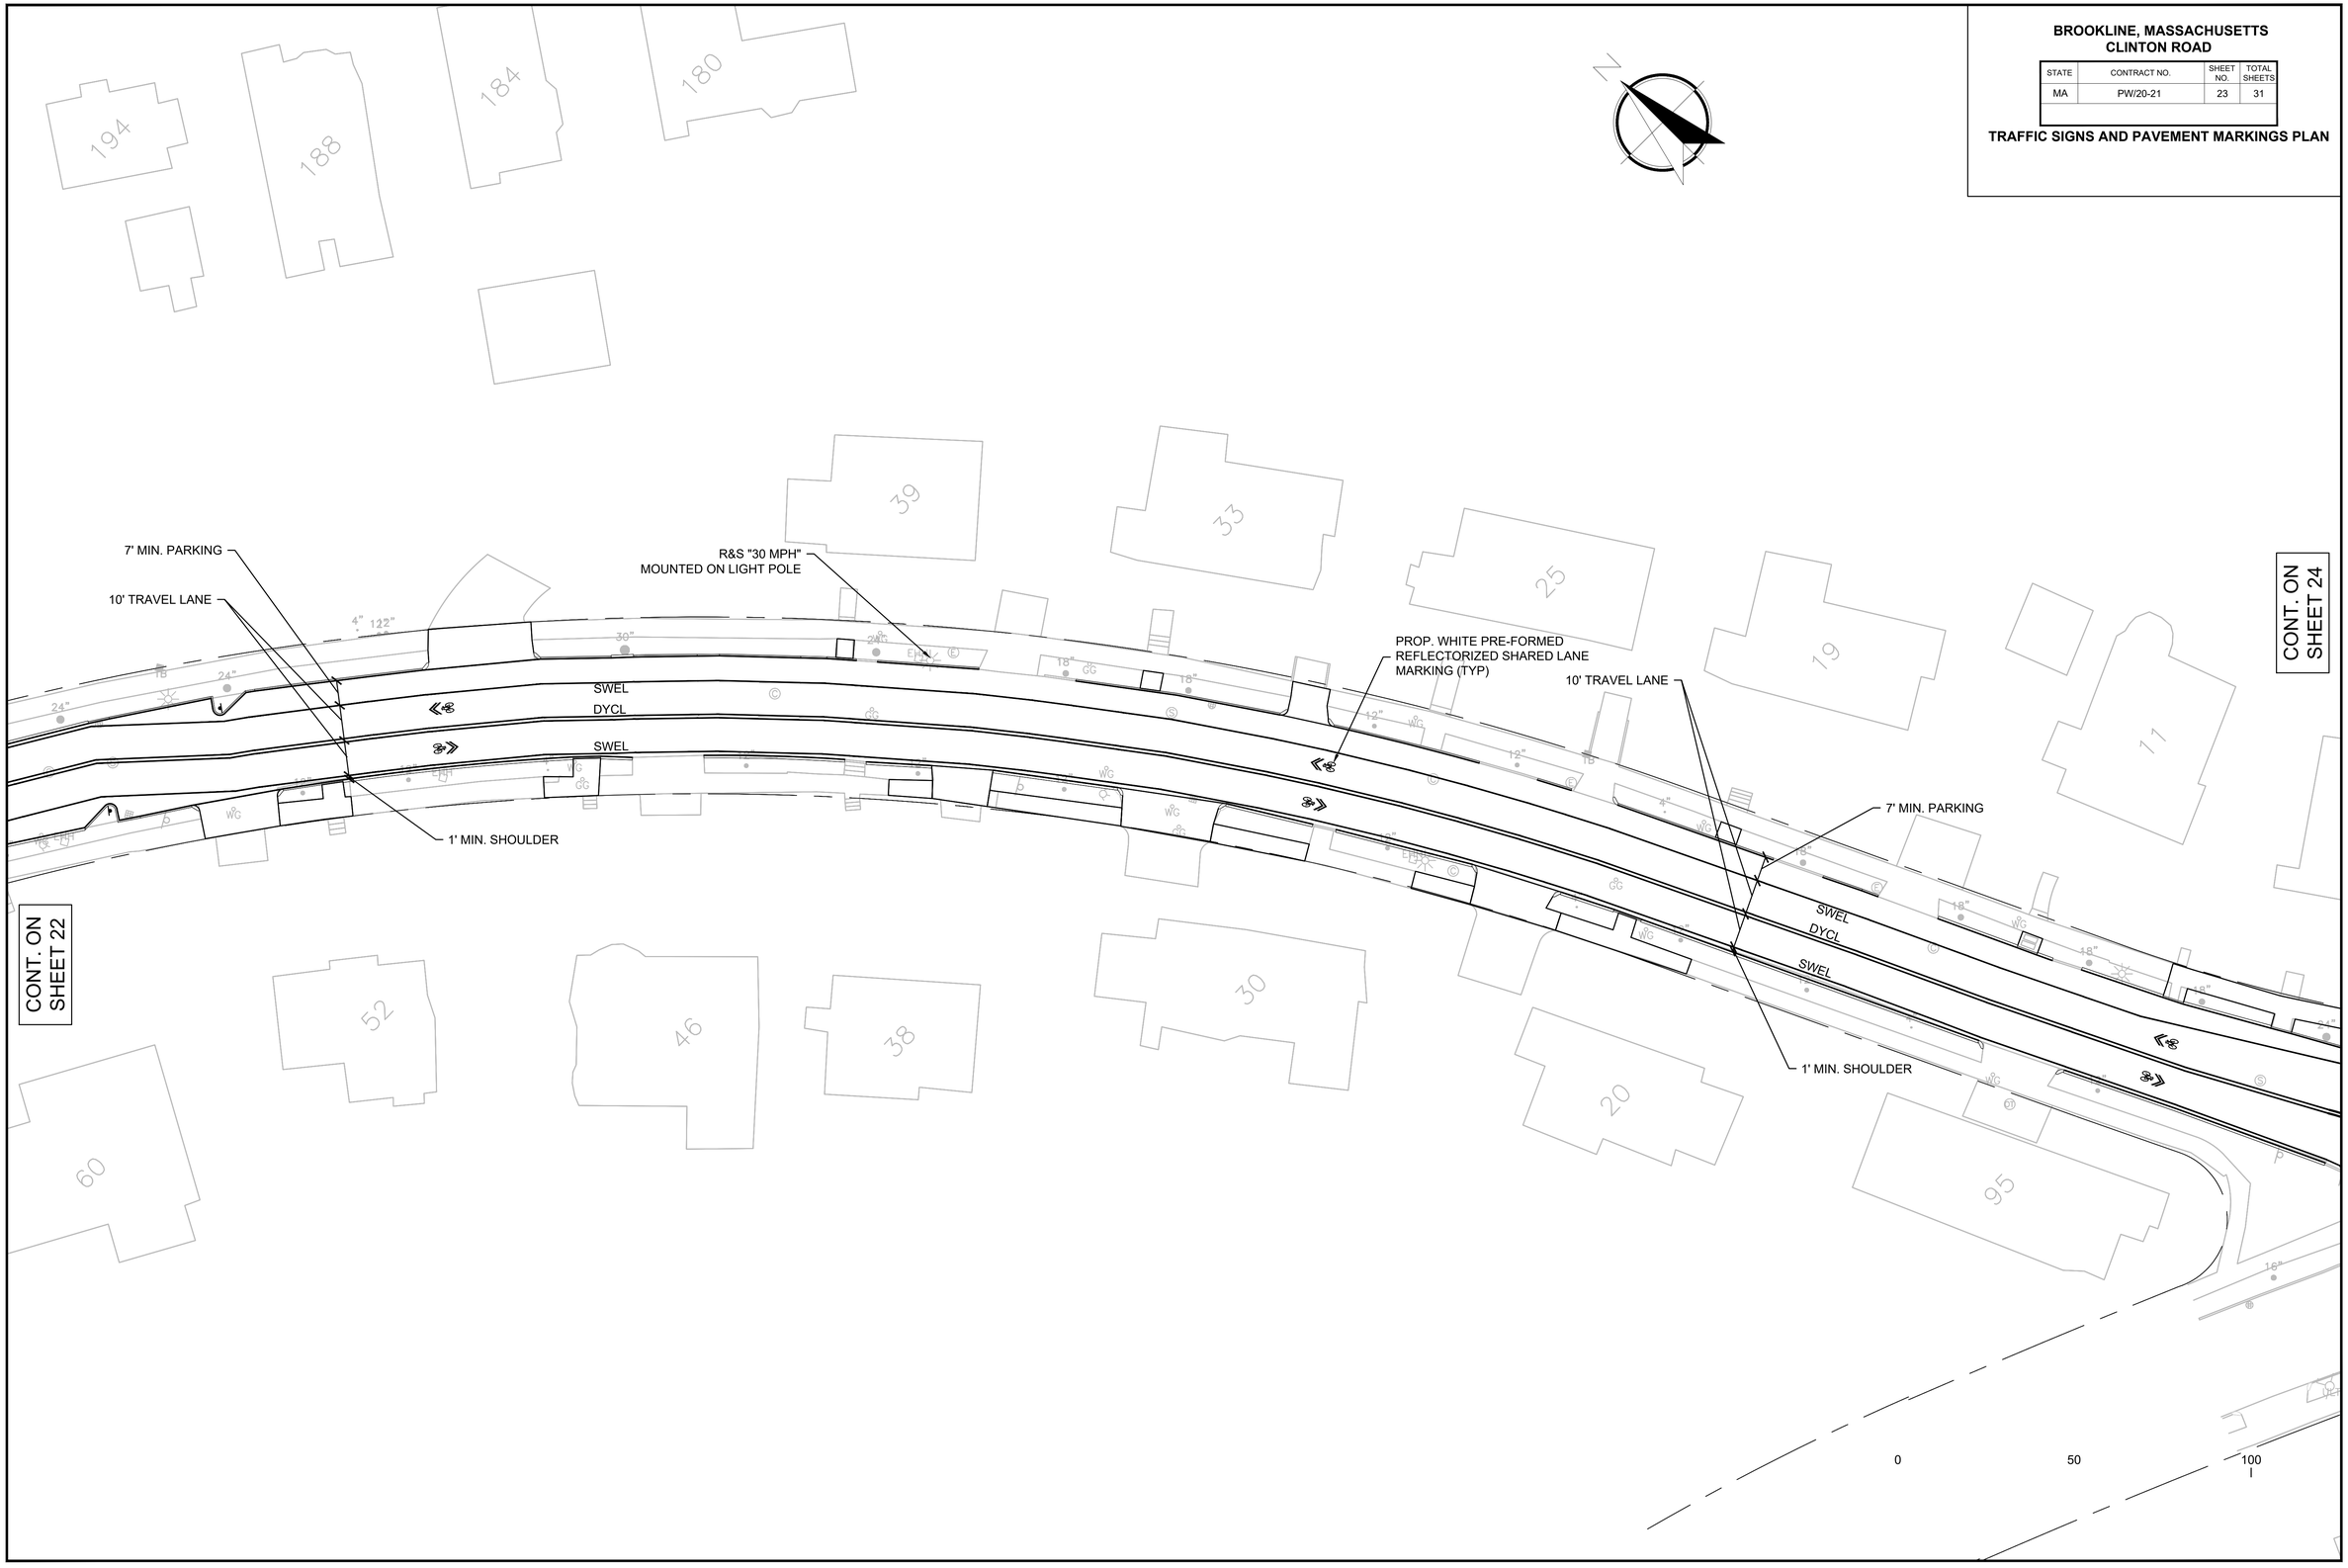

PW20-21 TS&PM.DWG Plotted on 30-Mar-2020 4:25 PM

BROOKLINE, MASSACHUSETTS
CLINTON ROAD

STATE	CONTRACT NO.	SHEET NO.	TOTAL SHEETS
MA	PW/20-21	24	31

TRAFFIC SIGNS AND PAVEMENT MARKINGS PLAN

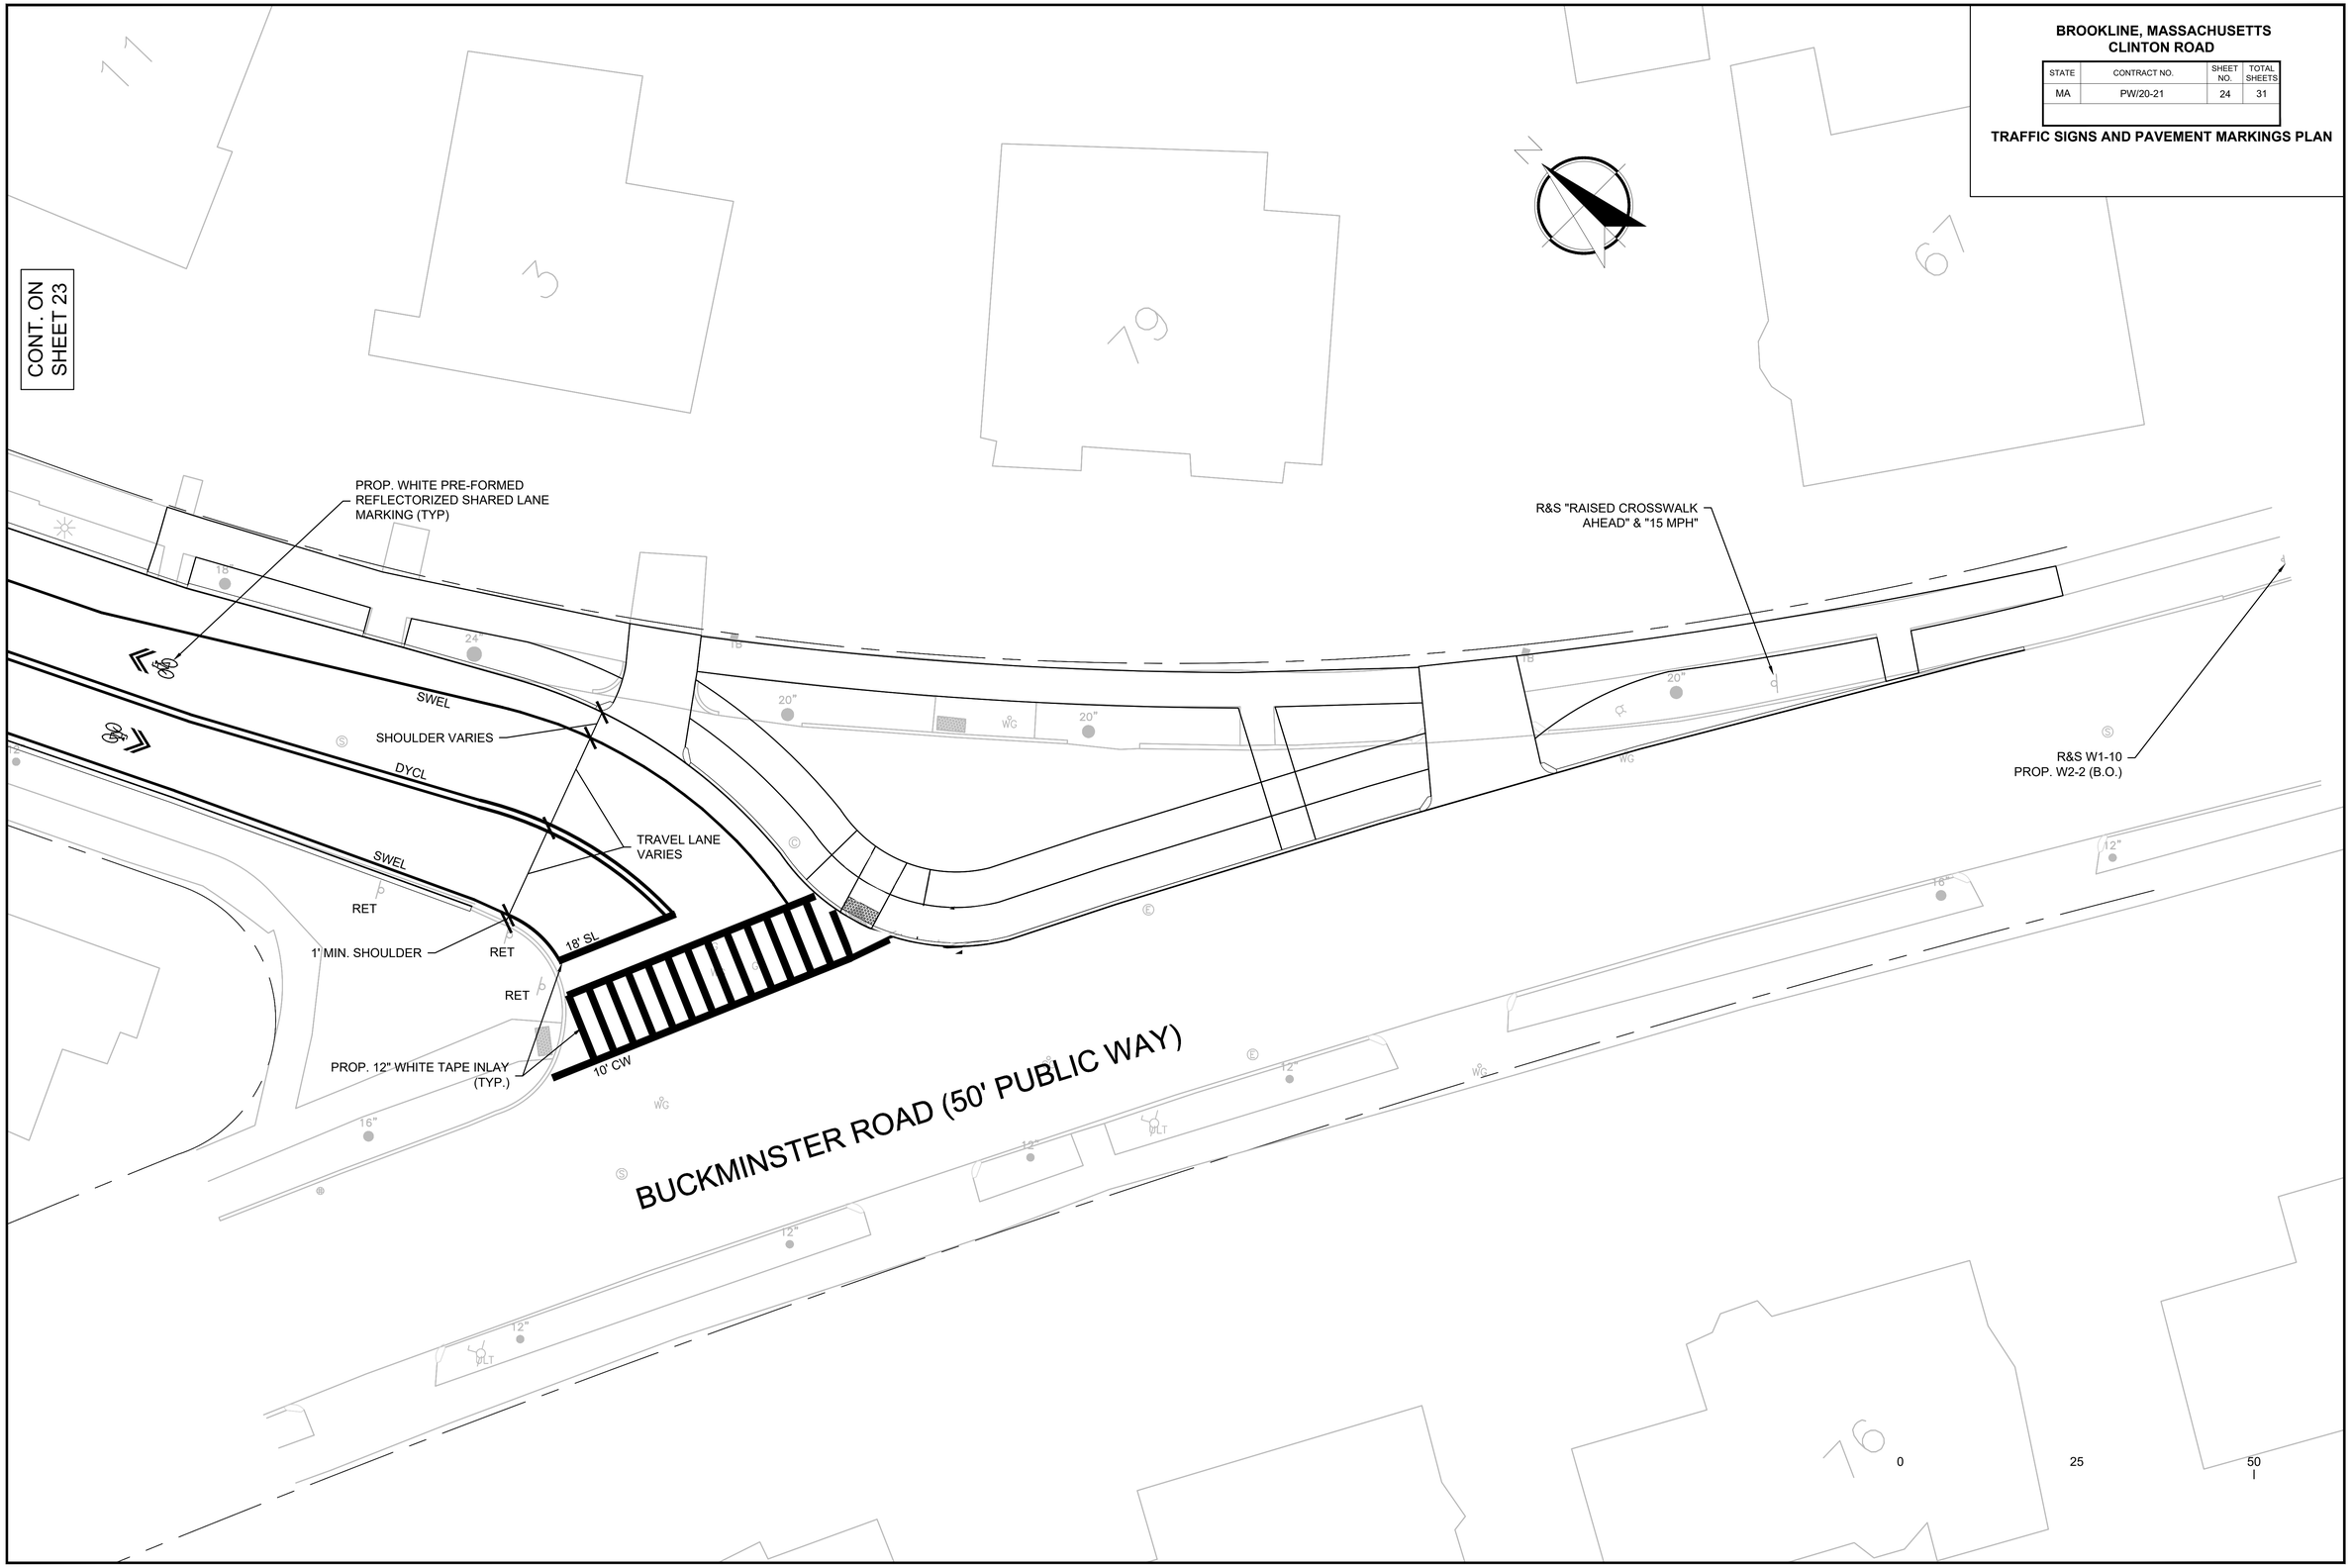

PW20-21 TS&PM.DWG Plotted on 30-Mar-2020 4:25 PM