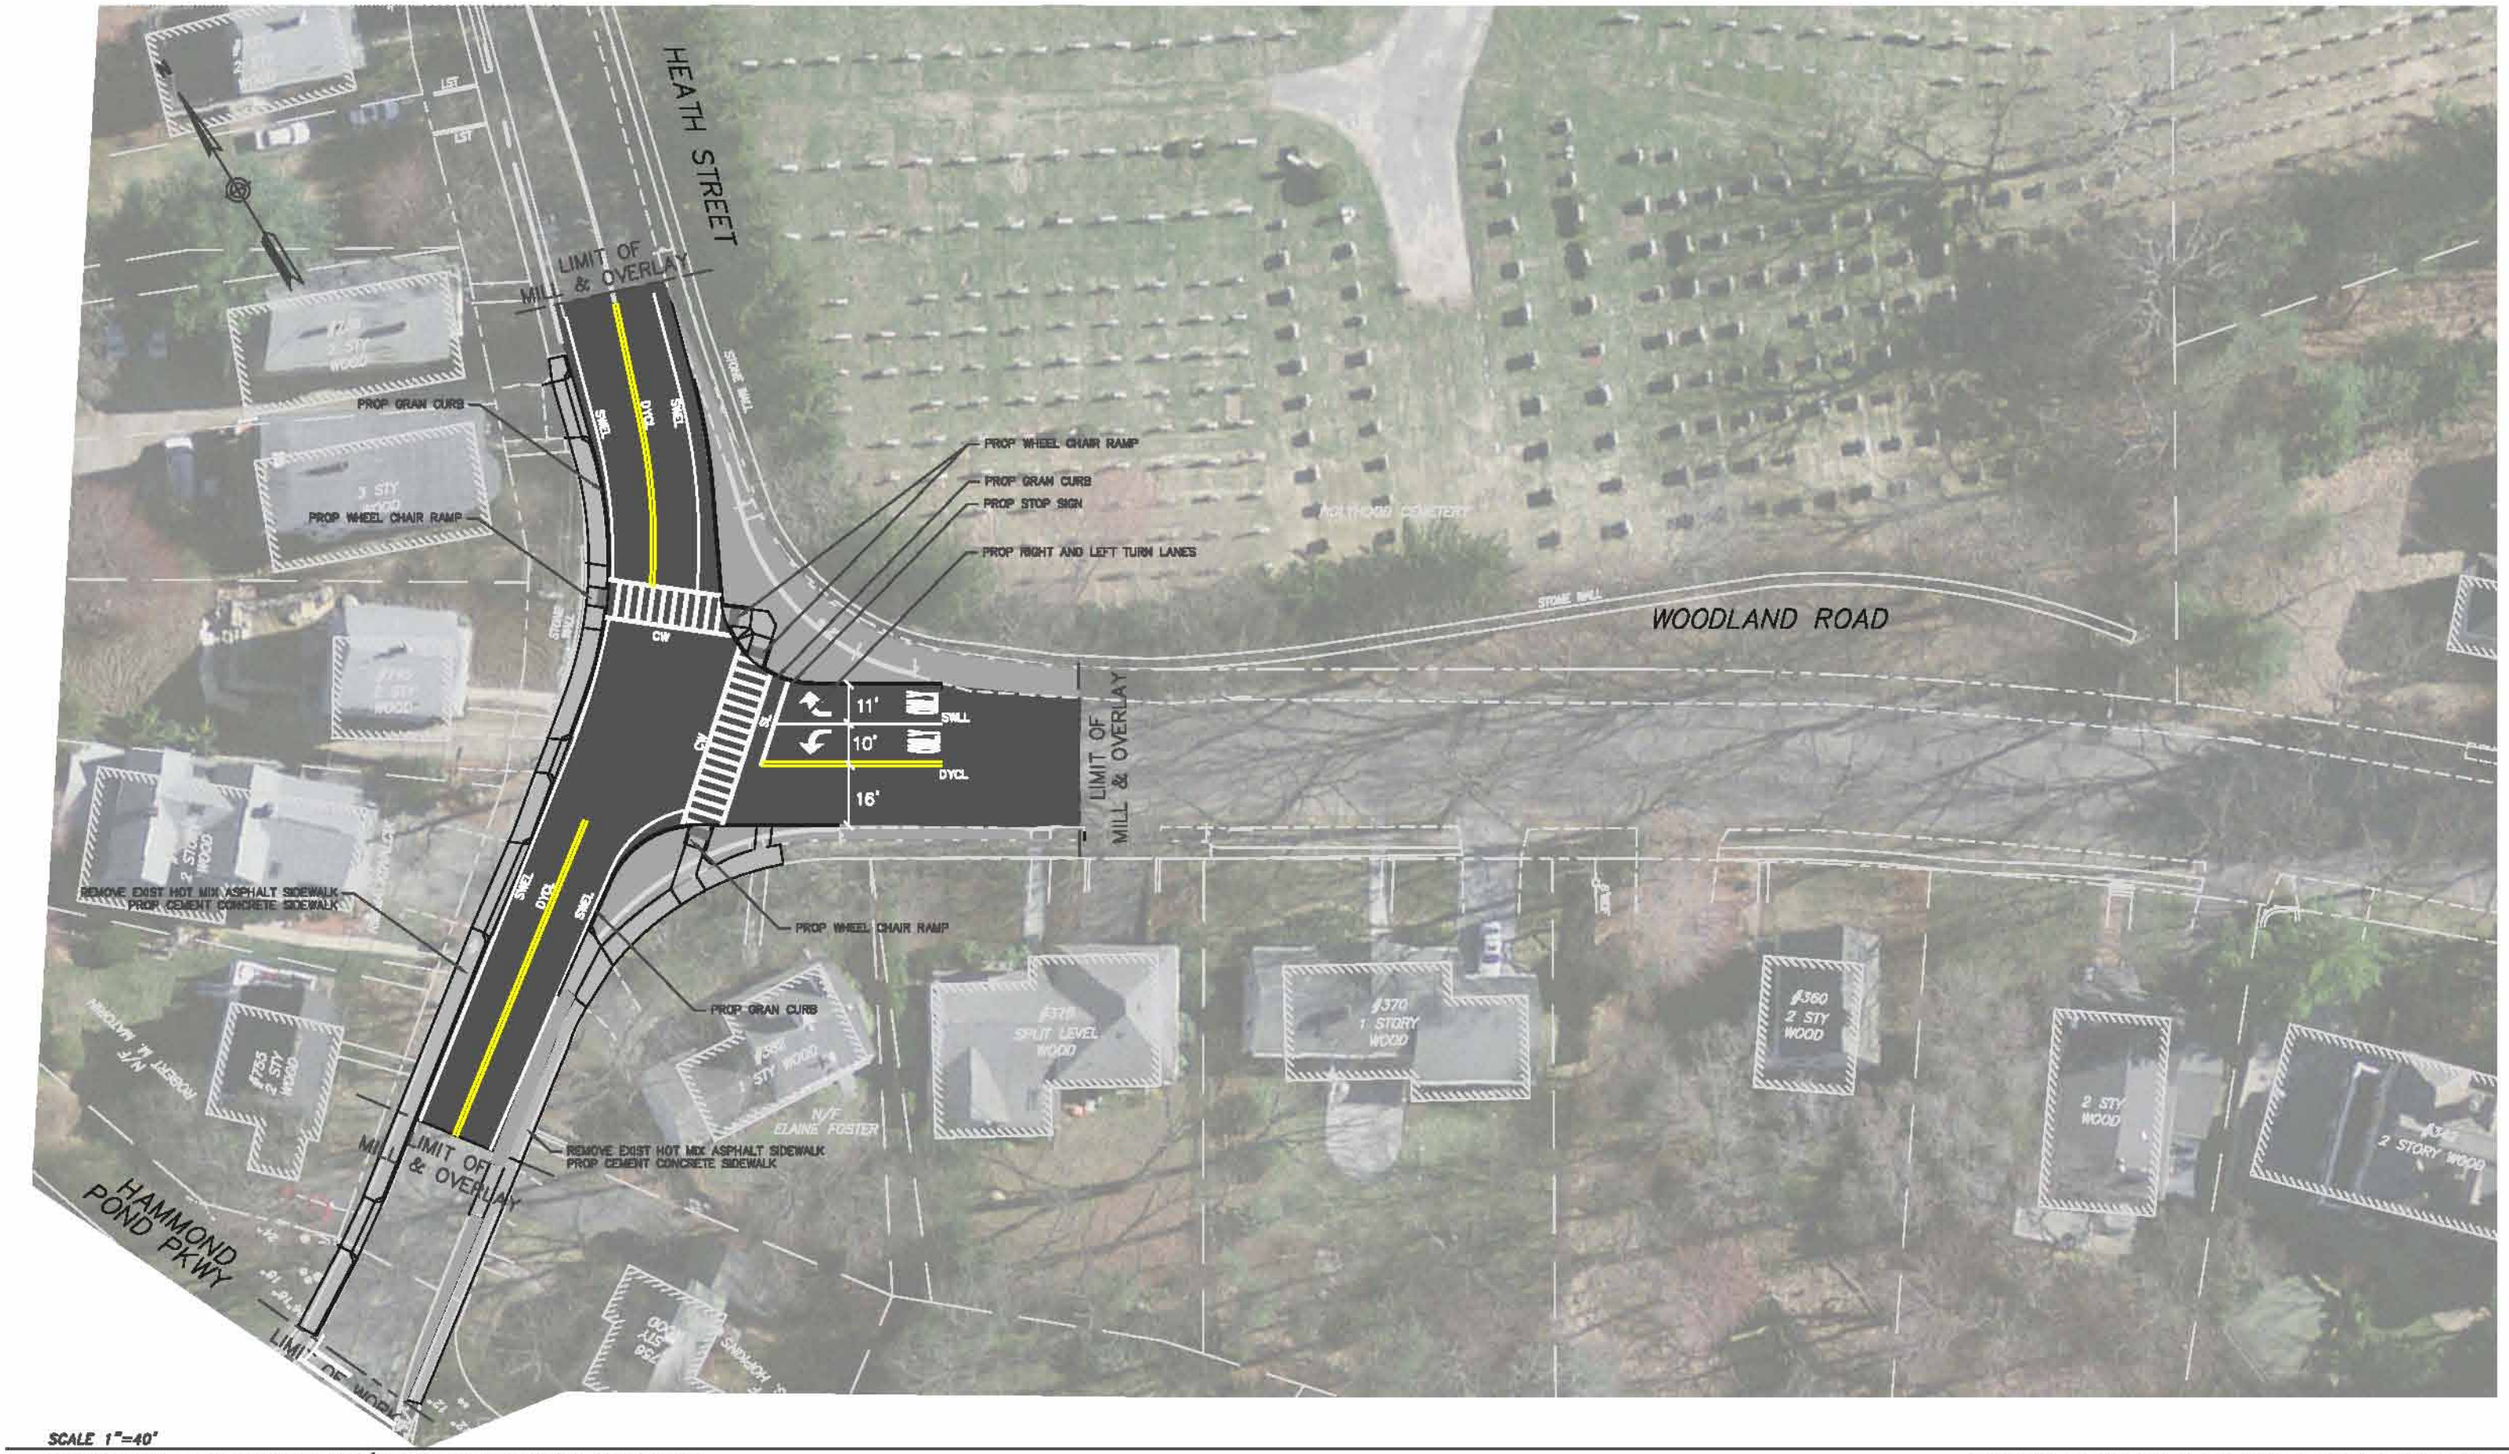

SCALE 1"=40'

BROOKLINE ENGINEERING/TRANSPORTATION DIVISION
333 WASHINGTON ST. 4TH FLOOR, BROOKLINE, MA
TELEPHONE : (617) 730-2139 FAX: (617) 264-6450

Revised Proposed Improvements Concept Plan
Heath Street at Woodland Road