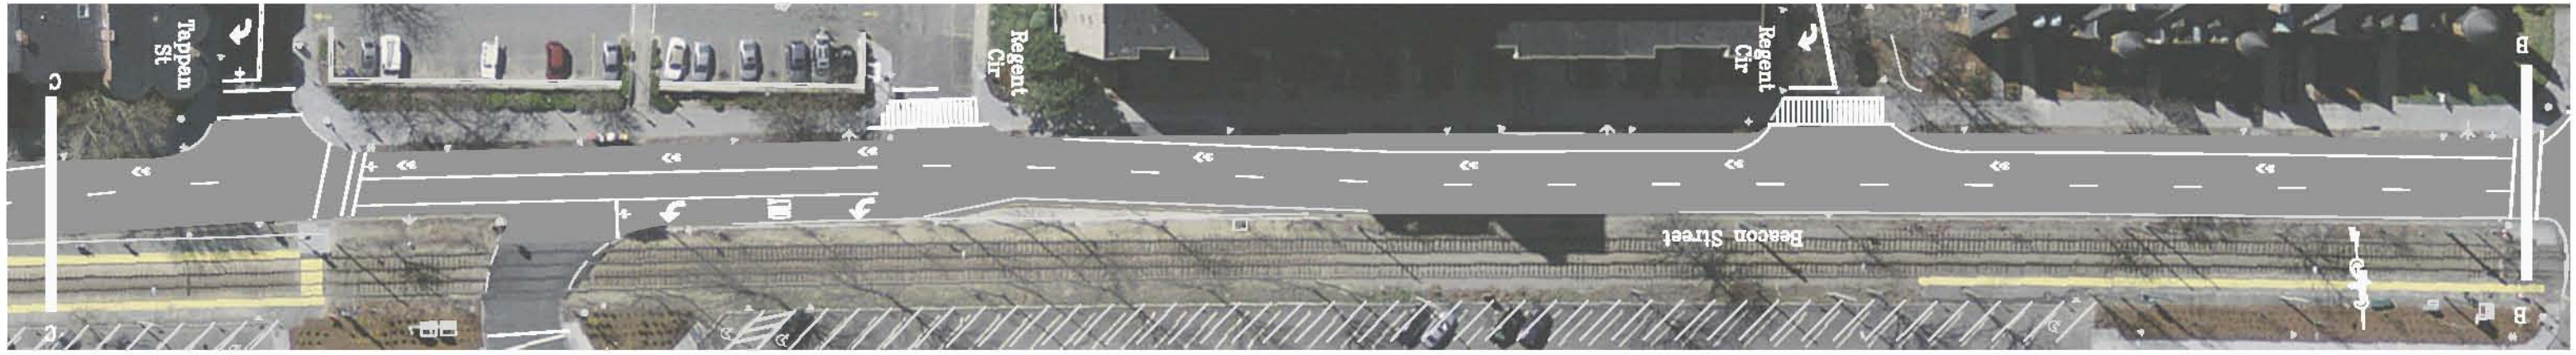

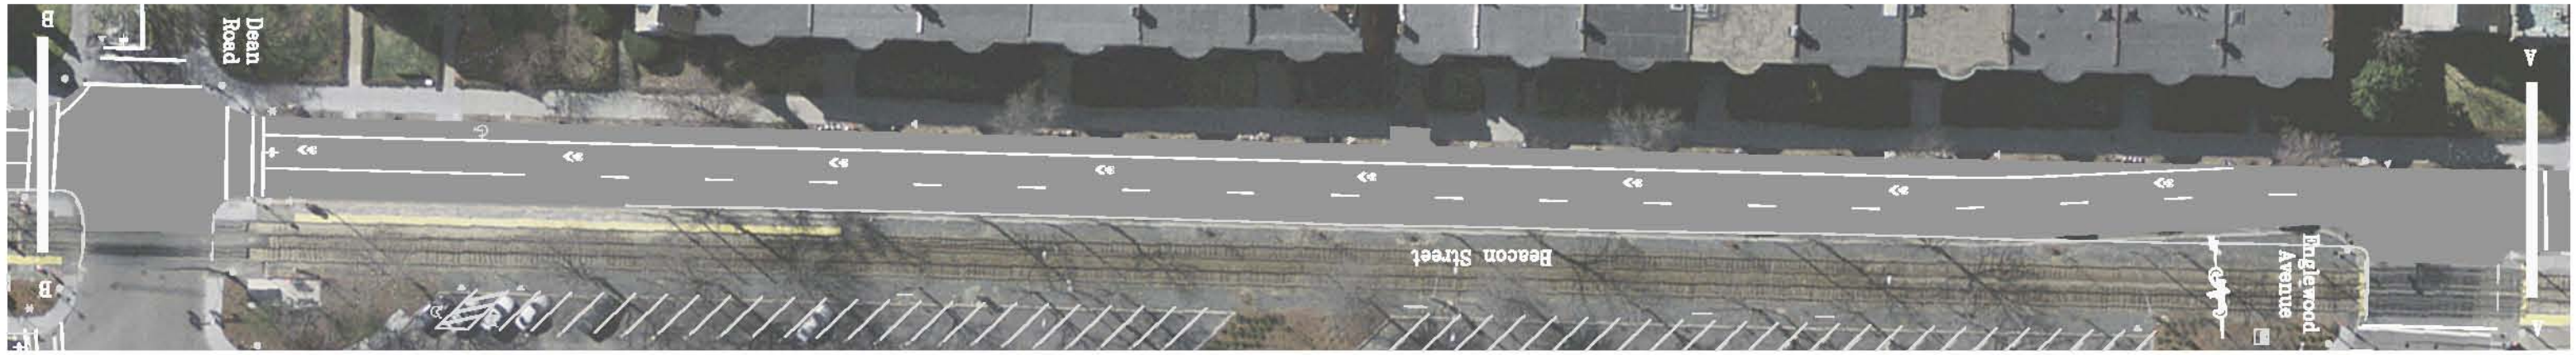

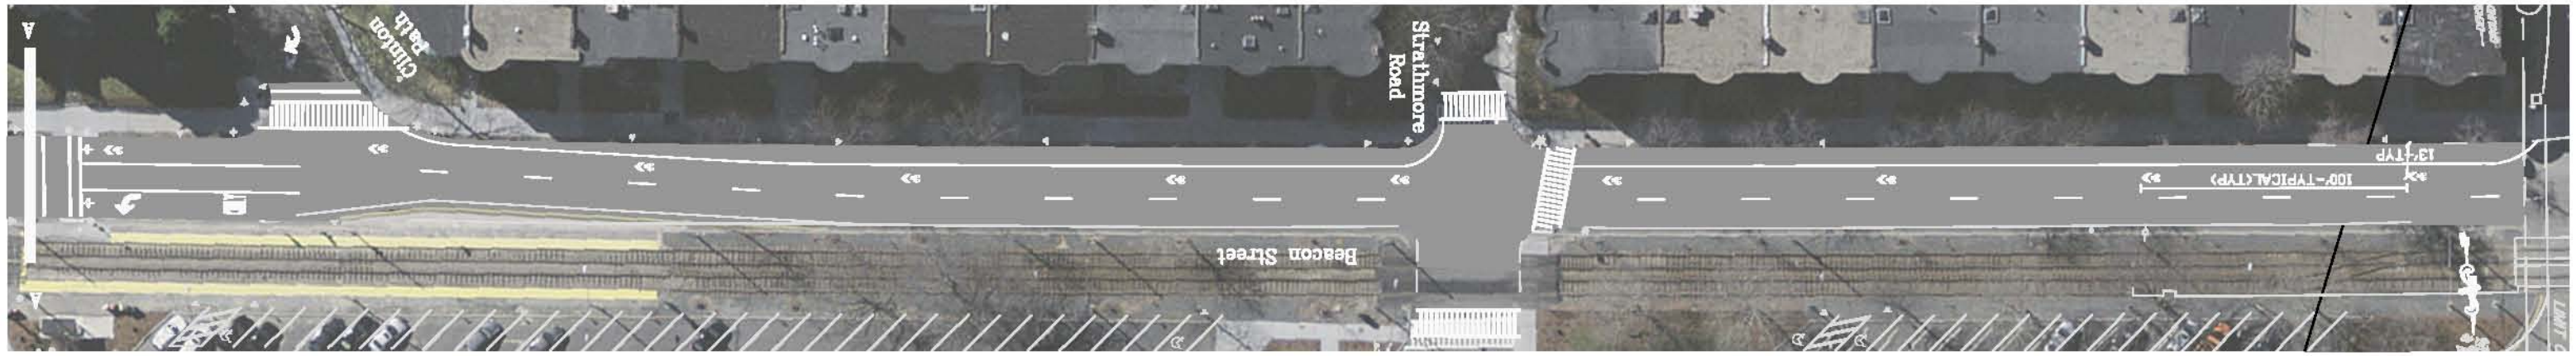

Figure 1-1

Beacon Street Bicycle Access Improvements Concept Plan
Strathmore Road to Washington Street

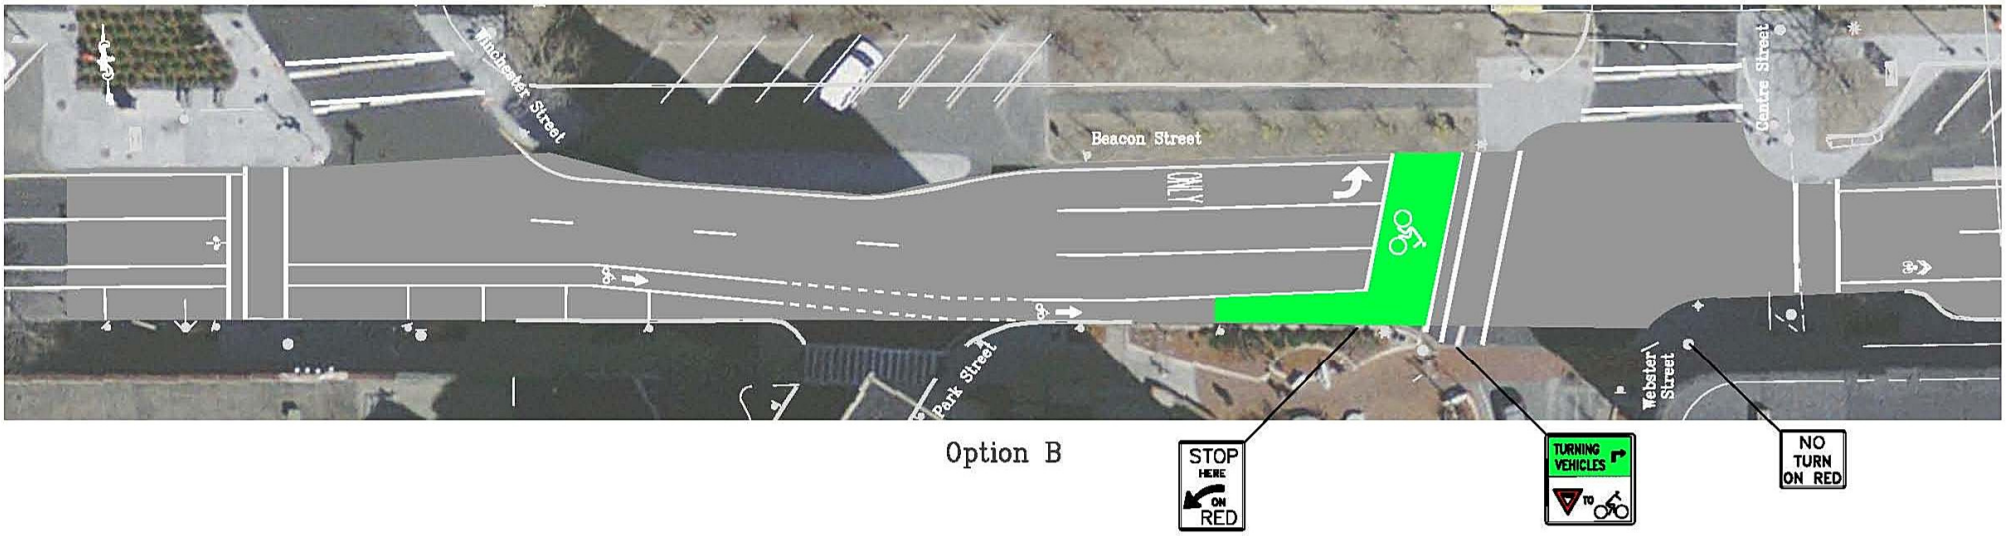

Option B

Scale 1" = 40'

BROOKLINE ENGINEERING/TRANSPORTATION DIVISION

Figure 1-2

Beacon Street Bicycle Access Improvements Concept Plan
Winchester Street to Webster Street Option A & Option B

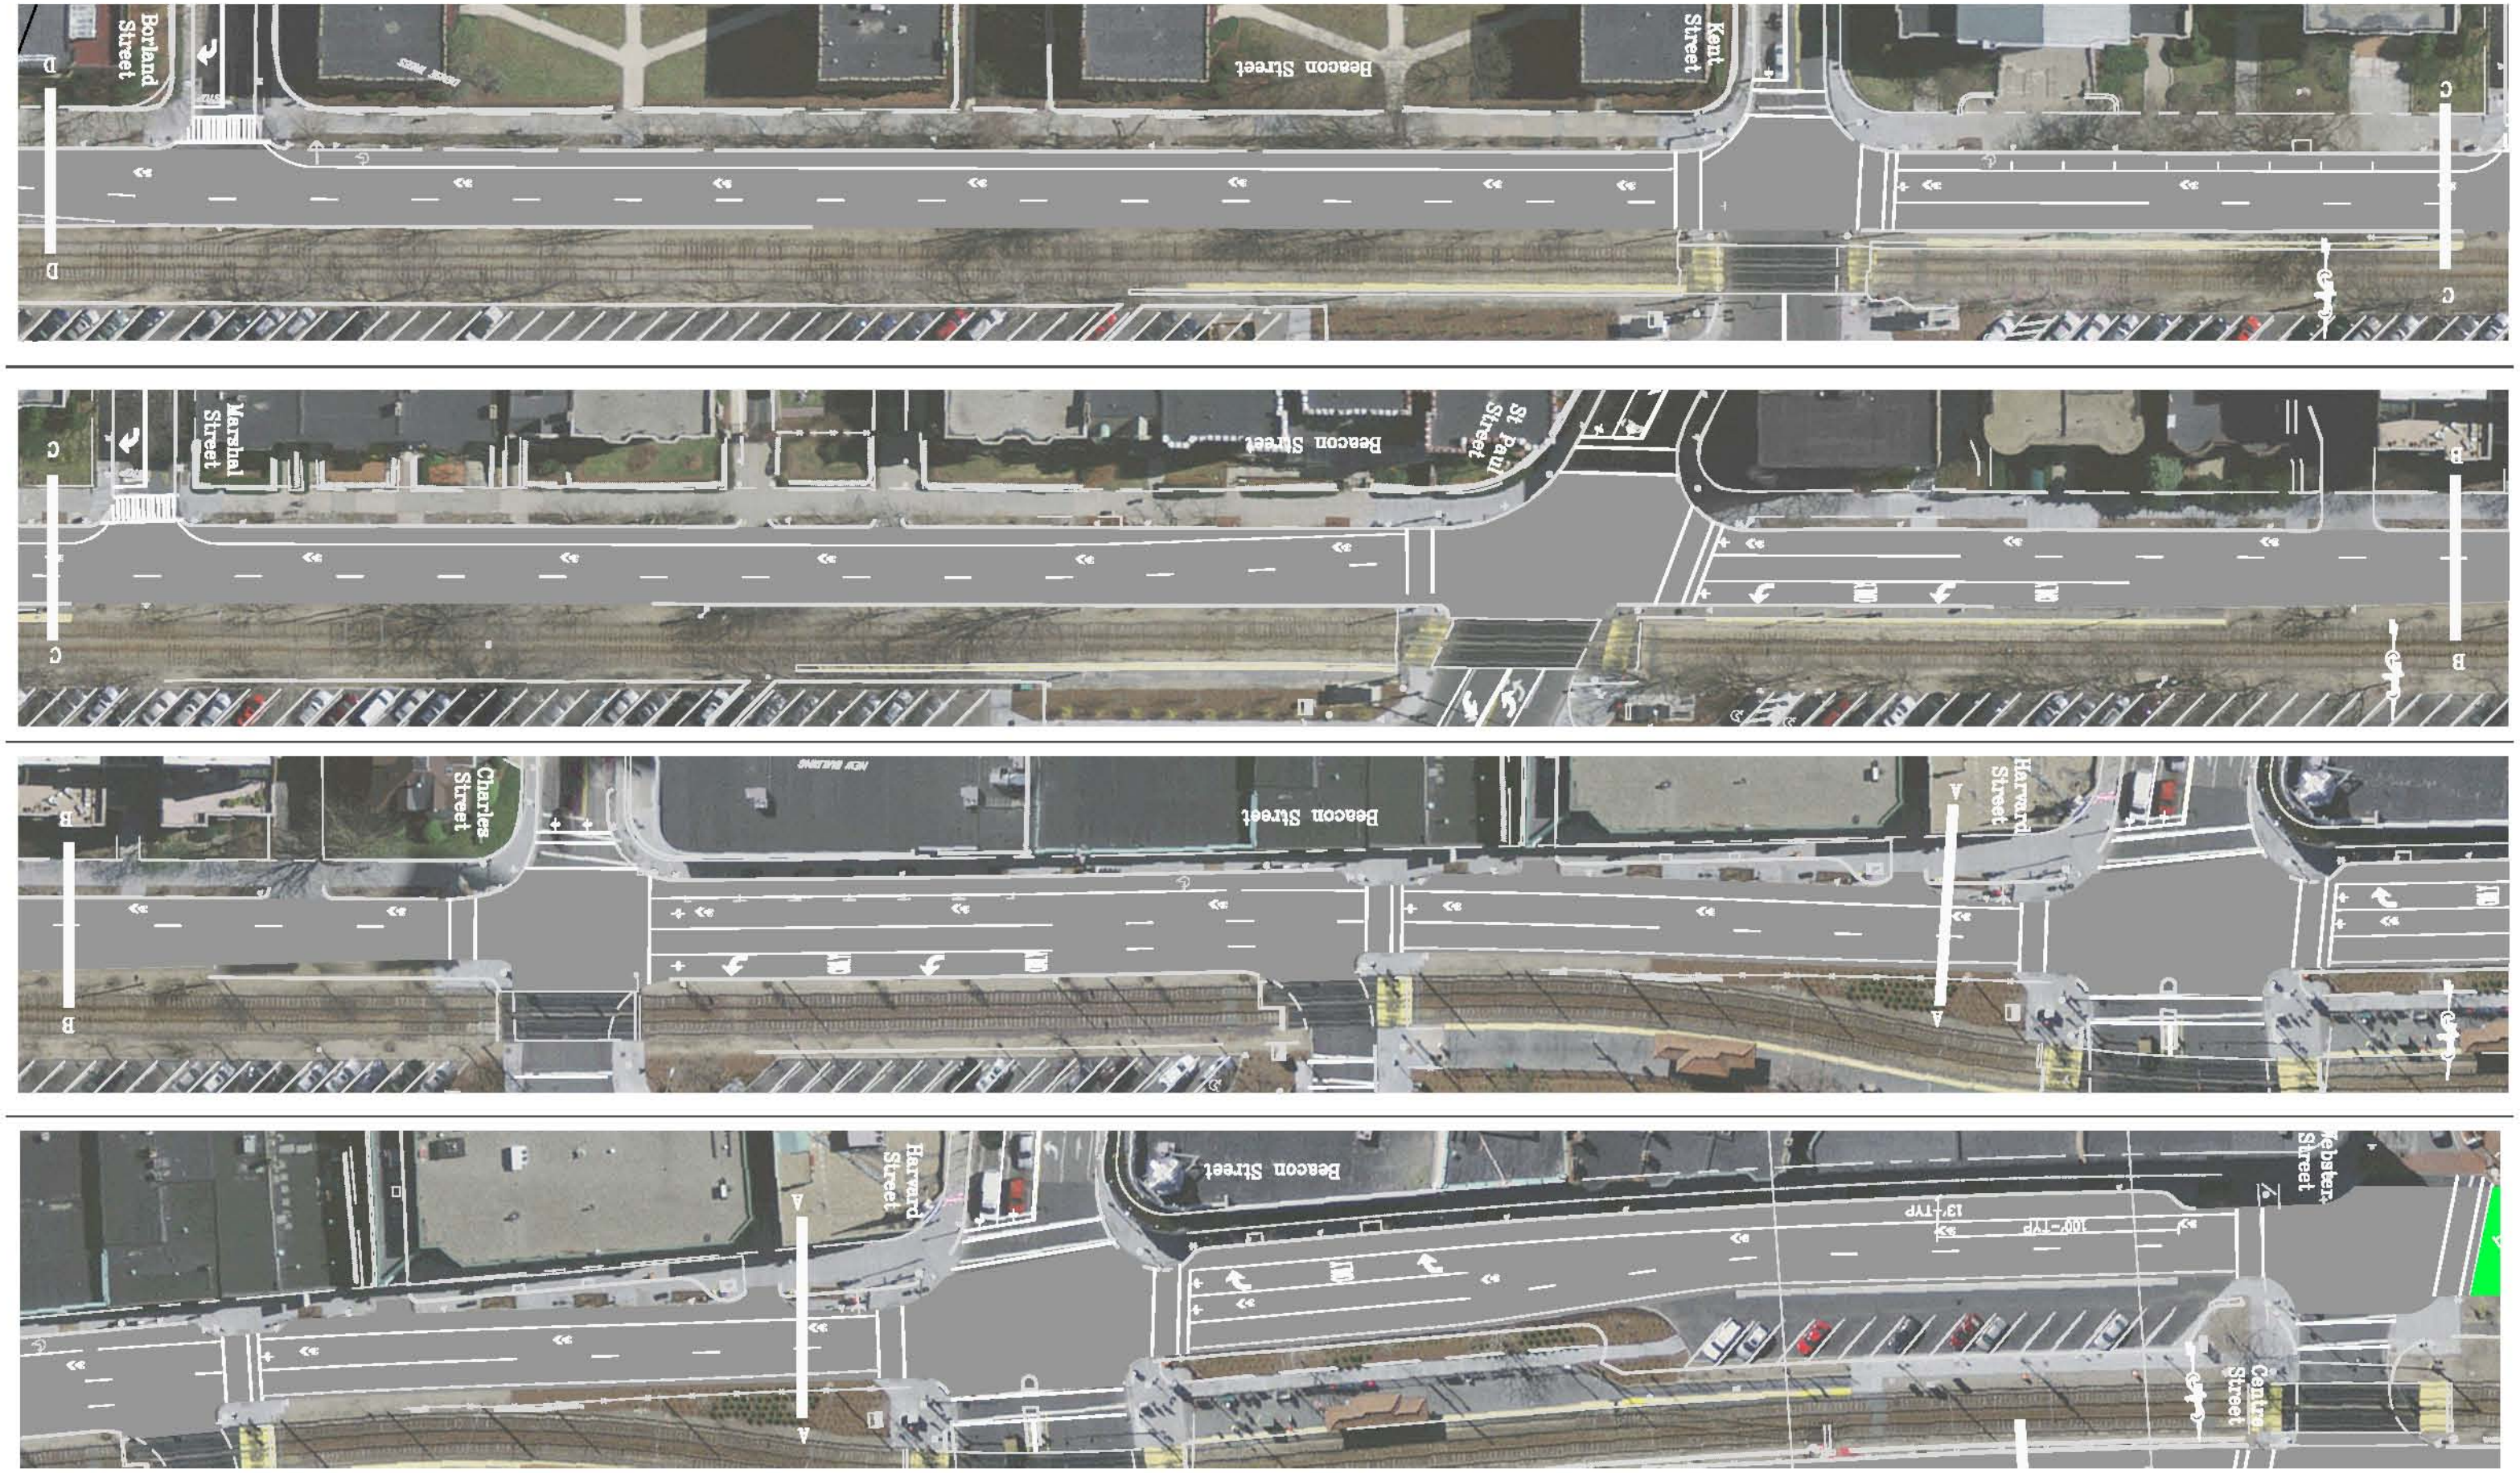

Figure 1-3

Beacon Street Bicycle Access Improvements Concept Plan
Webster and Centre Street to Borland Street

Beacon Street Bicycle Access Improvements Concept Plan
Hawes Street to St. Mary's Street and Pleasant Street to Summit Avenue
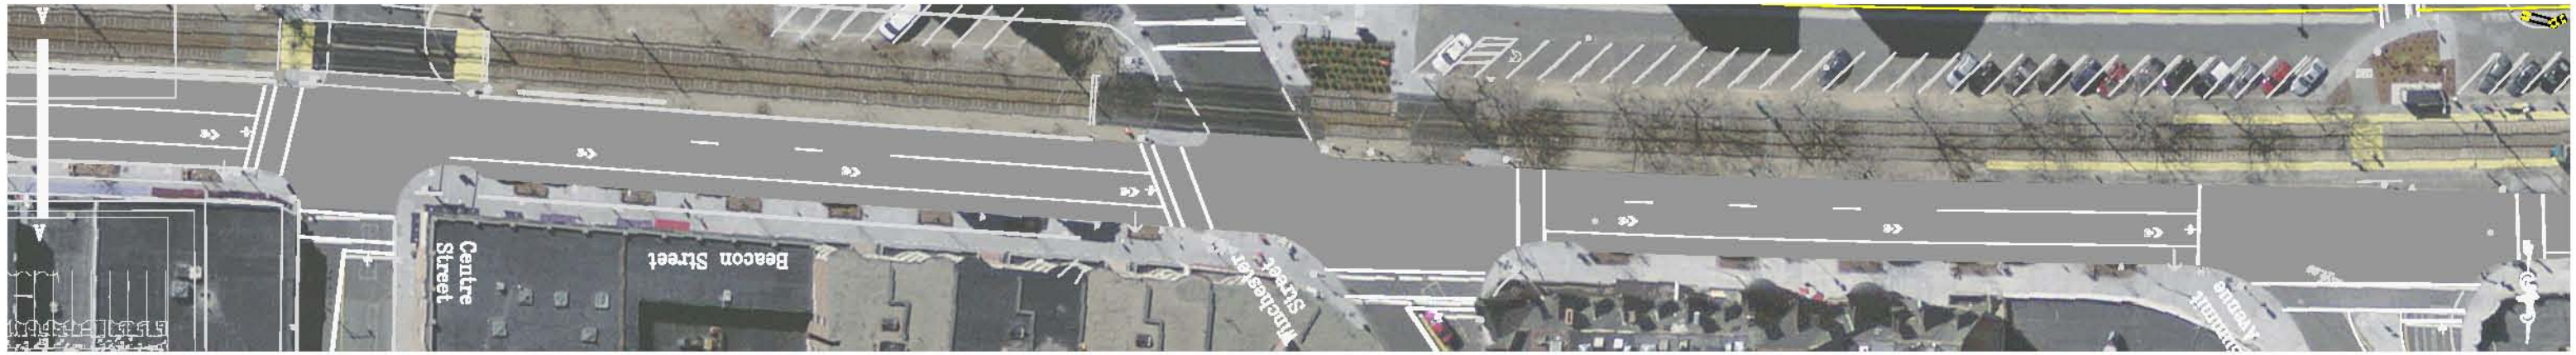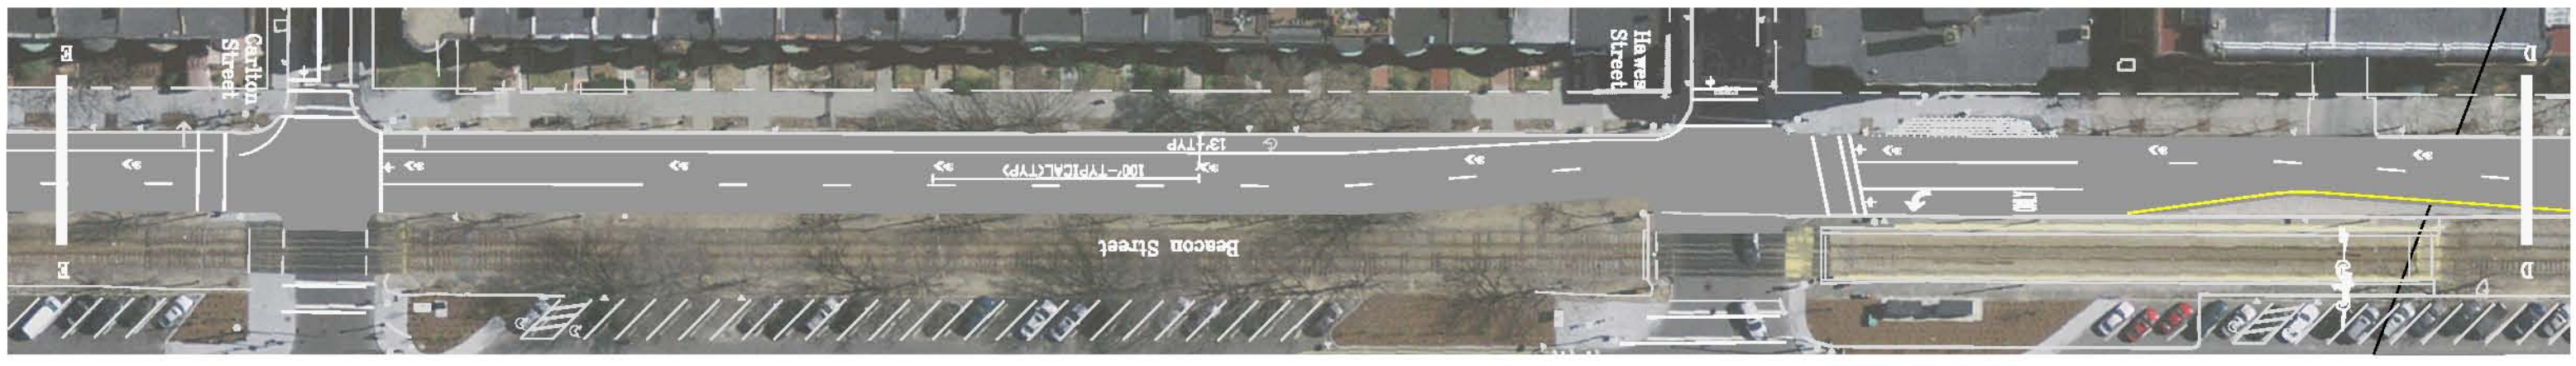
Figure 1-4