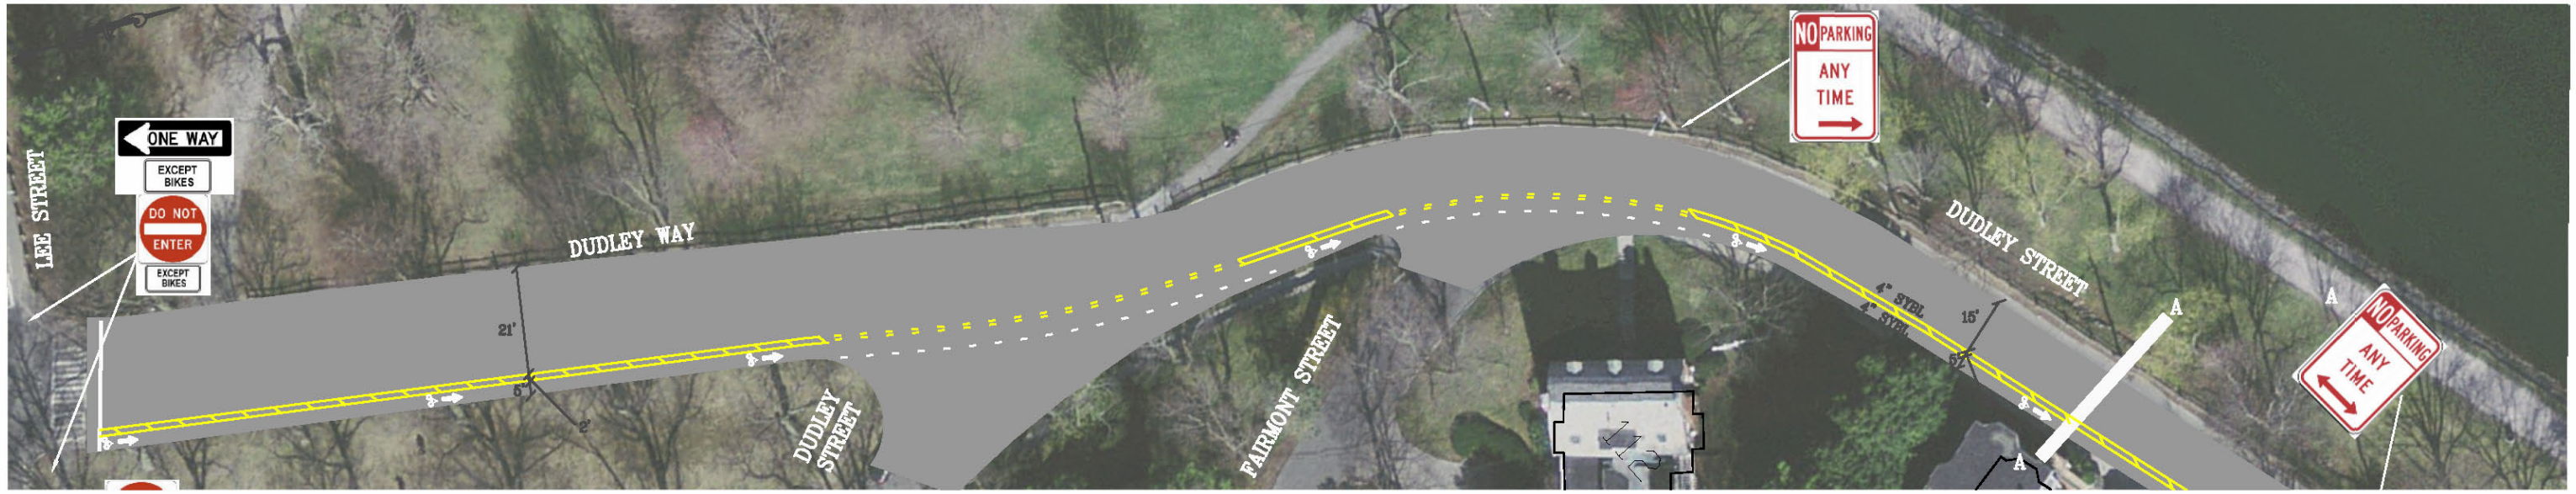

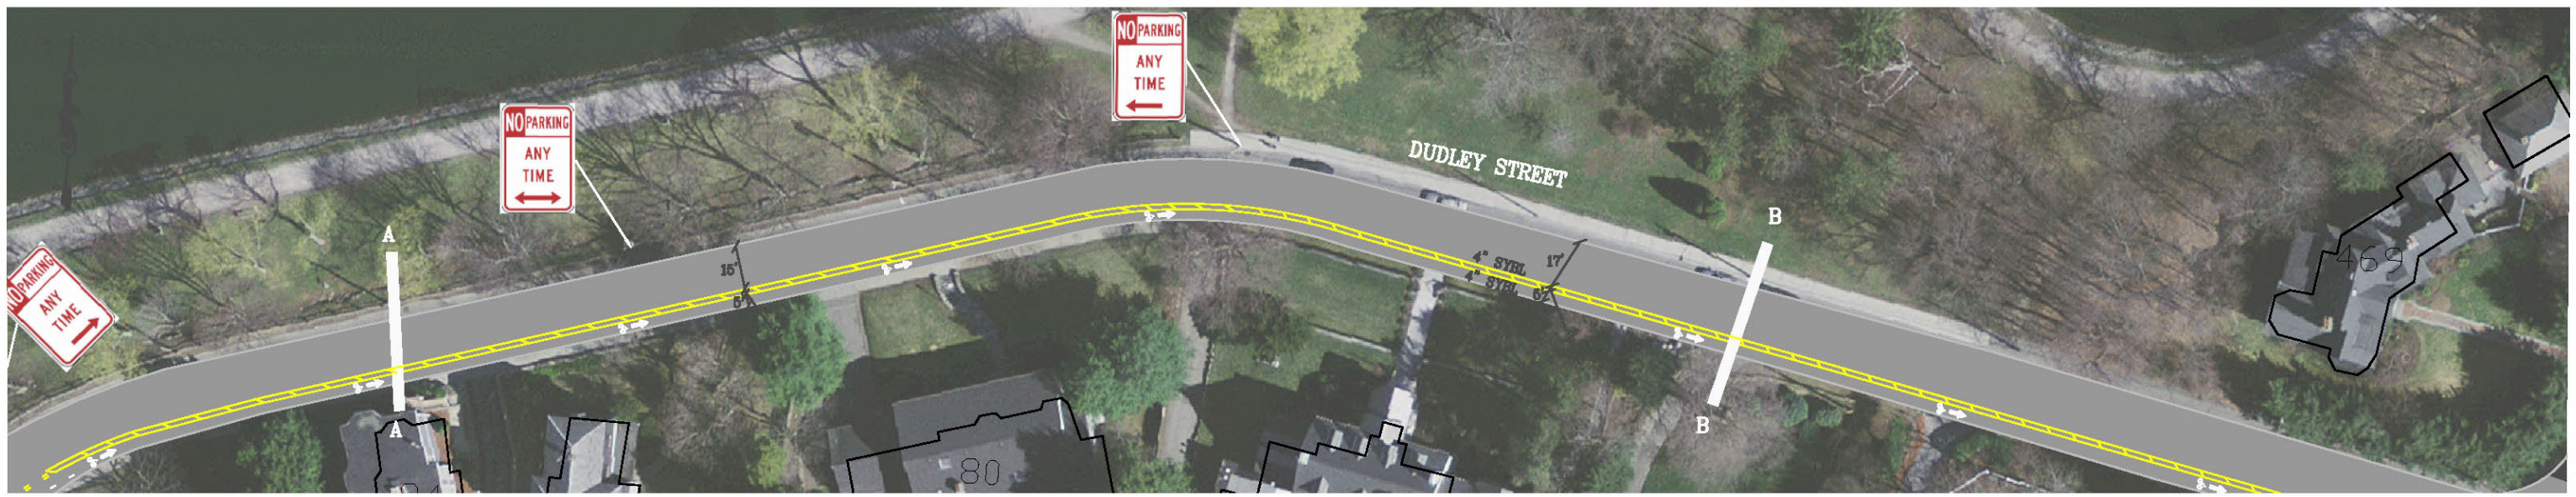

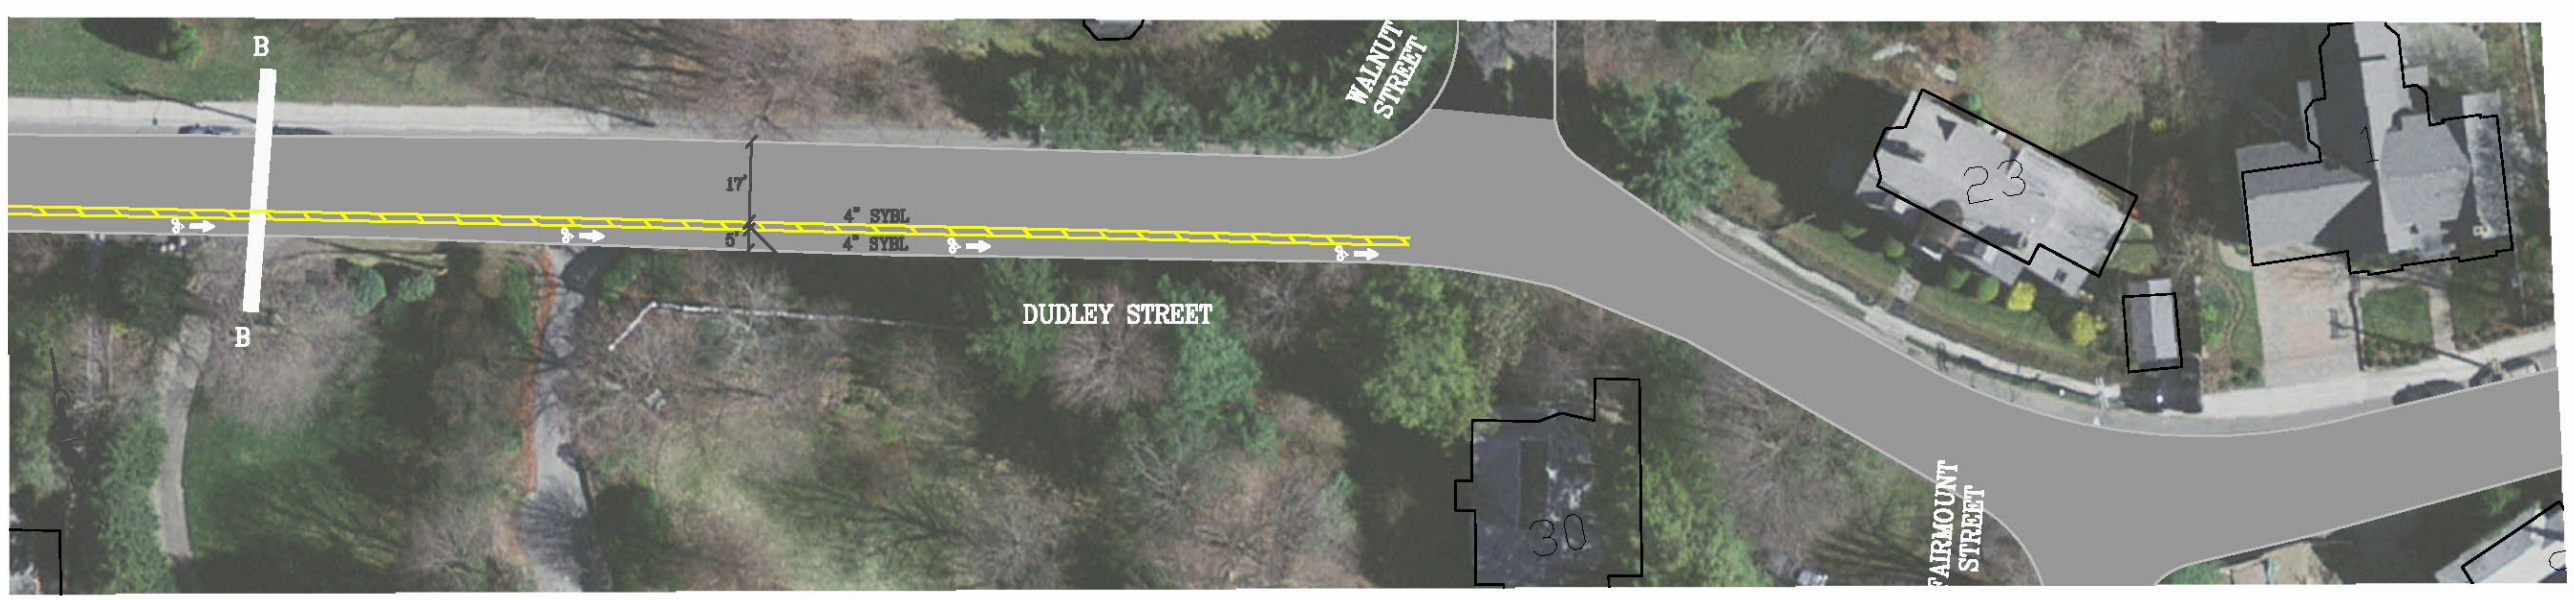

scale 1" = 40'

BROOKLINE ENGINEERING/TRANSPORTATION DIVISION

NOTES:
SYBL=SOLID YELLOW BIKE LINE

Dudley Street Bicycle Access Improvements
Concept Plan