NOTE: DYCL=DOUBLE YELLOW CENTER LINE
DWBL=DASHED WHITE BIKE LINE
SWBL=SOLID WHITE BIKE LINE
SWLL=SOLID WHITE LANE LINE
SWPL=SOLID WHITE PARKING LINE

Washington Street Bicycle Access Improvements
Concept Plan

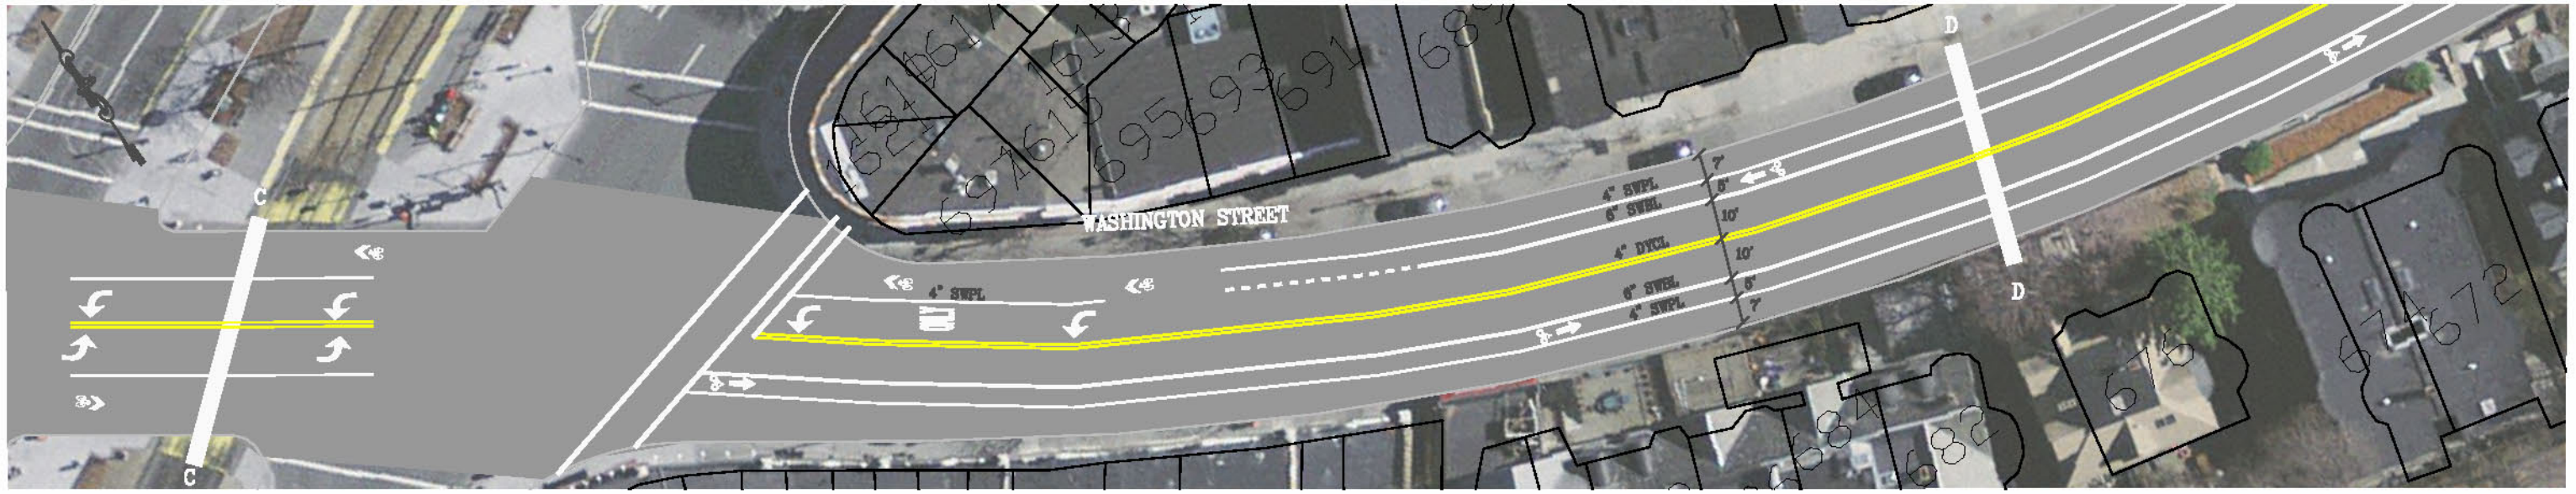

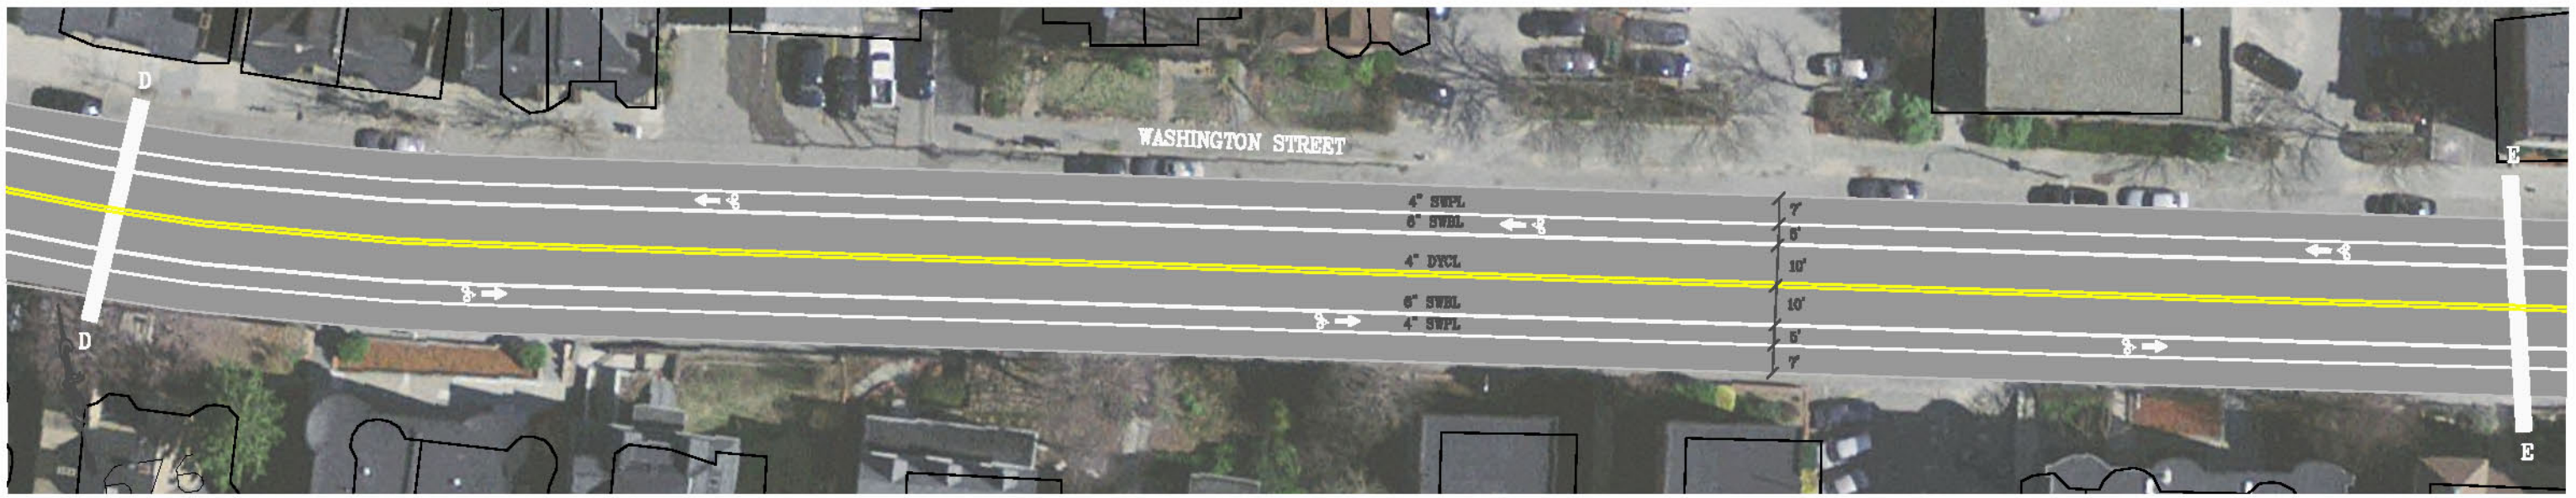

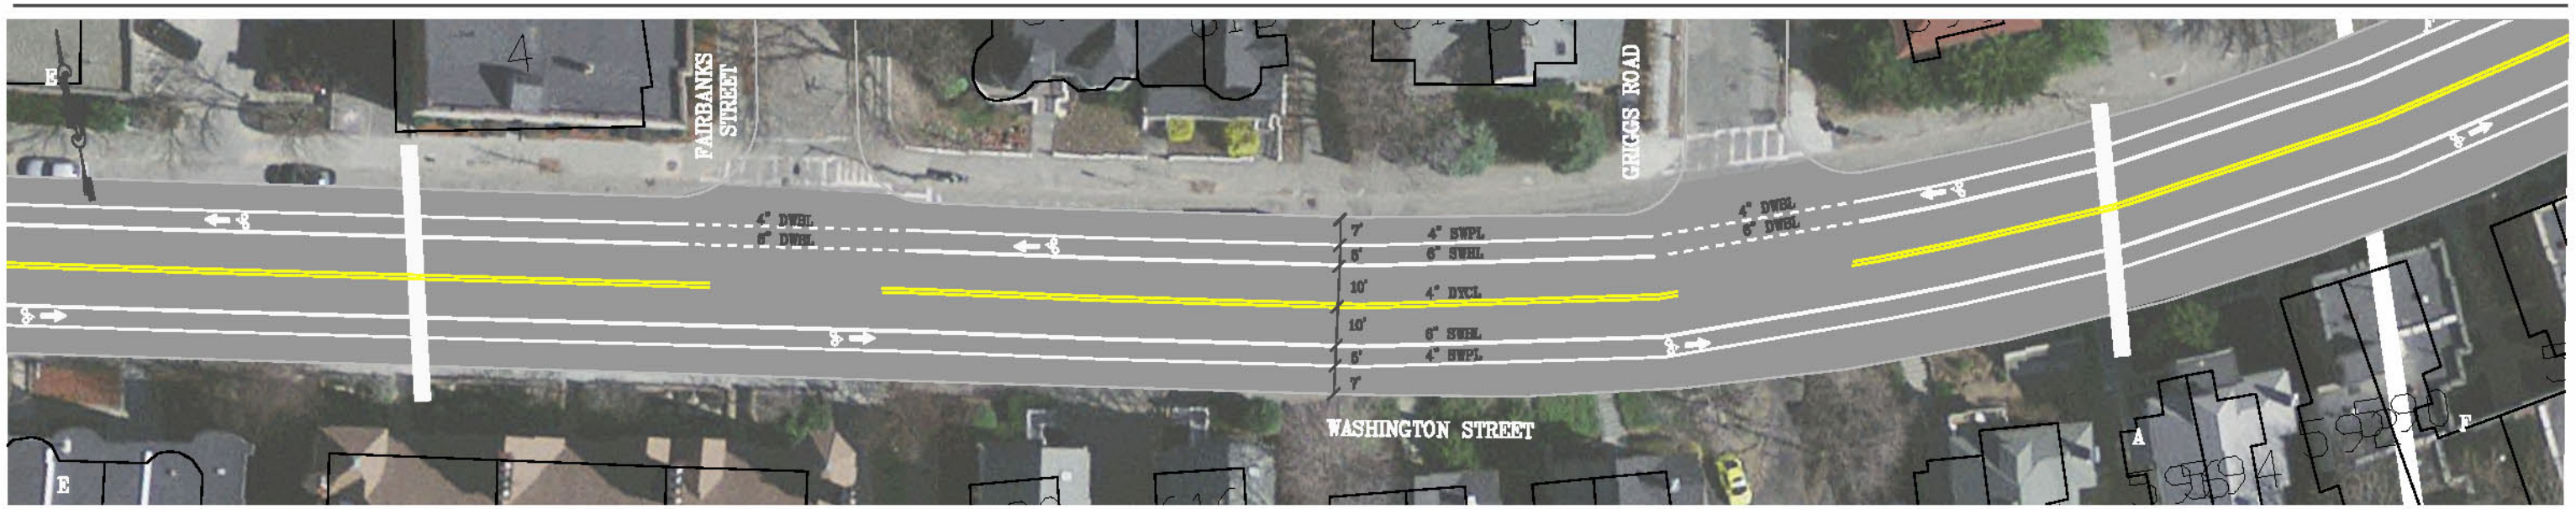

NOTE: DYCL=DOUBLE YELLOW CENTER LINE
DWBL=DASHED WHITE BIKE LINE
SWBL=SOLID WHITE BIKE LINE
SWLL=SOLID WHITE LANE LINE
SWPL=SOLID WHITE PARKING LINE

Washington Street Bicycle Access Improvements
Concept Plan

Scale 1" = 40'

BROOKLINE ENGINEERING/TRANSPORTATION DIVISION

NOTE: DYCL=DOUBLE YELLOW CENTER LINE
DWBL=DASHED WHITE BIKE LINE
SWBL=SOLID WHITE BIKE LINE
SWLL=SOLID WHITE LANE LINE
SWPL=SOLID WHITE PARKING LINE

Washington Street Bicycle Access Improvements
Concept Plan

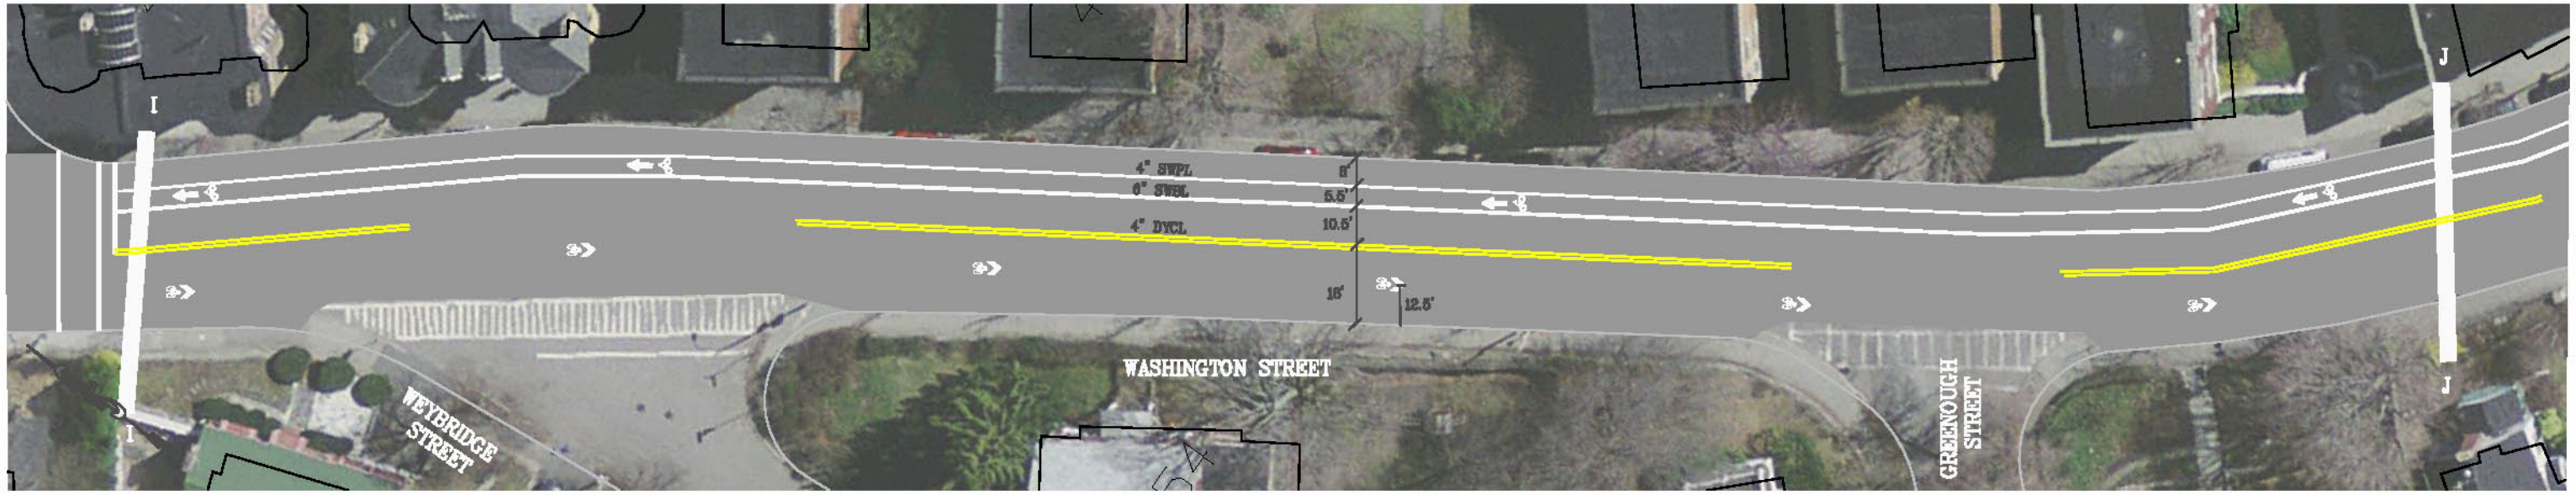

NOTE: DYCL=DOUBLE YELLOW CENTER LINE
DWBL=DASHED WHITE BIKE LINE
SWBL=SOLID WHITE BIKE LINE
SWLL=SOLID WHITE LANE LINE
SWPL=SOLID WHITE PARKING LINE

Washington Street Bicycle Access Improvements
Concept Plan