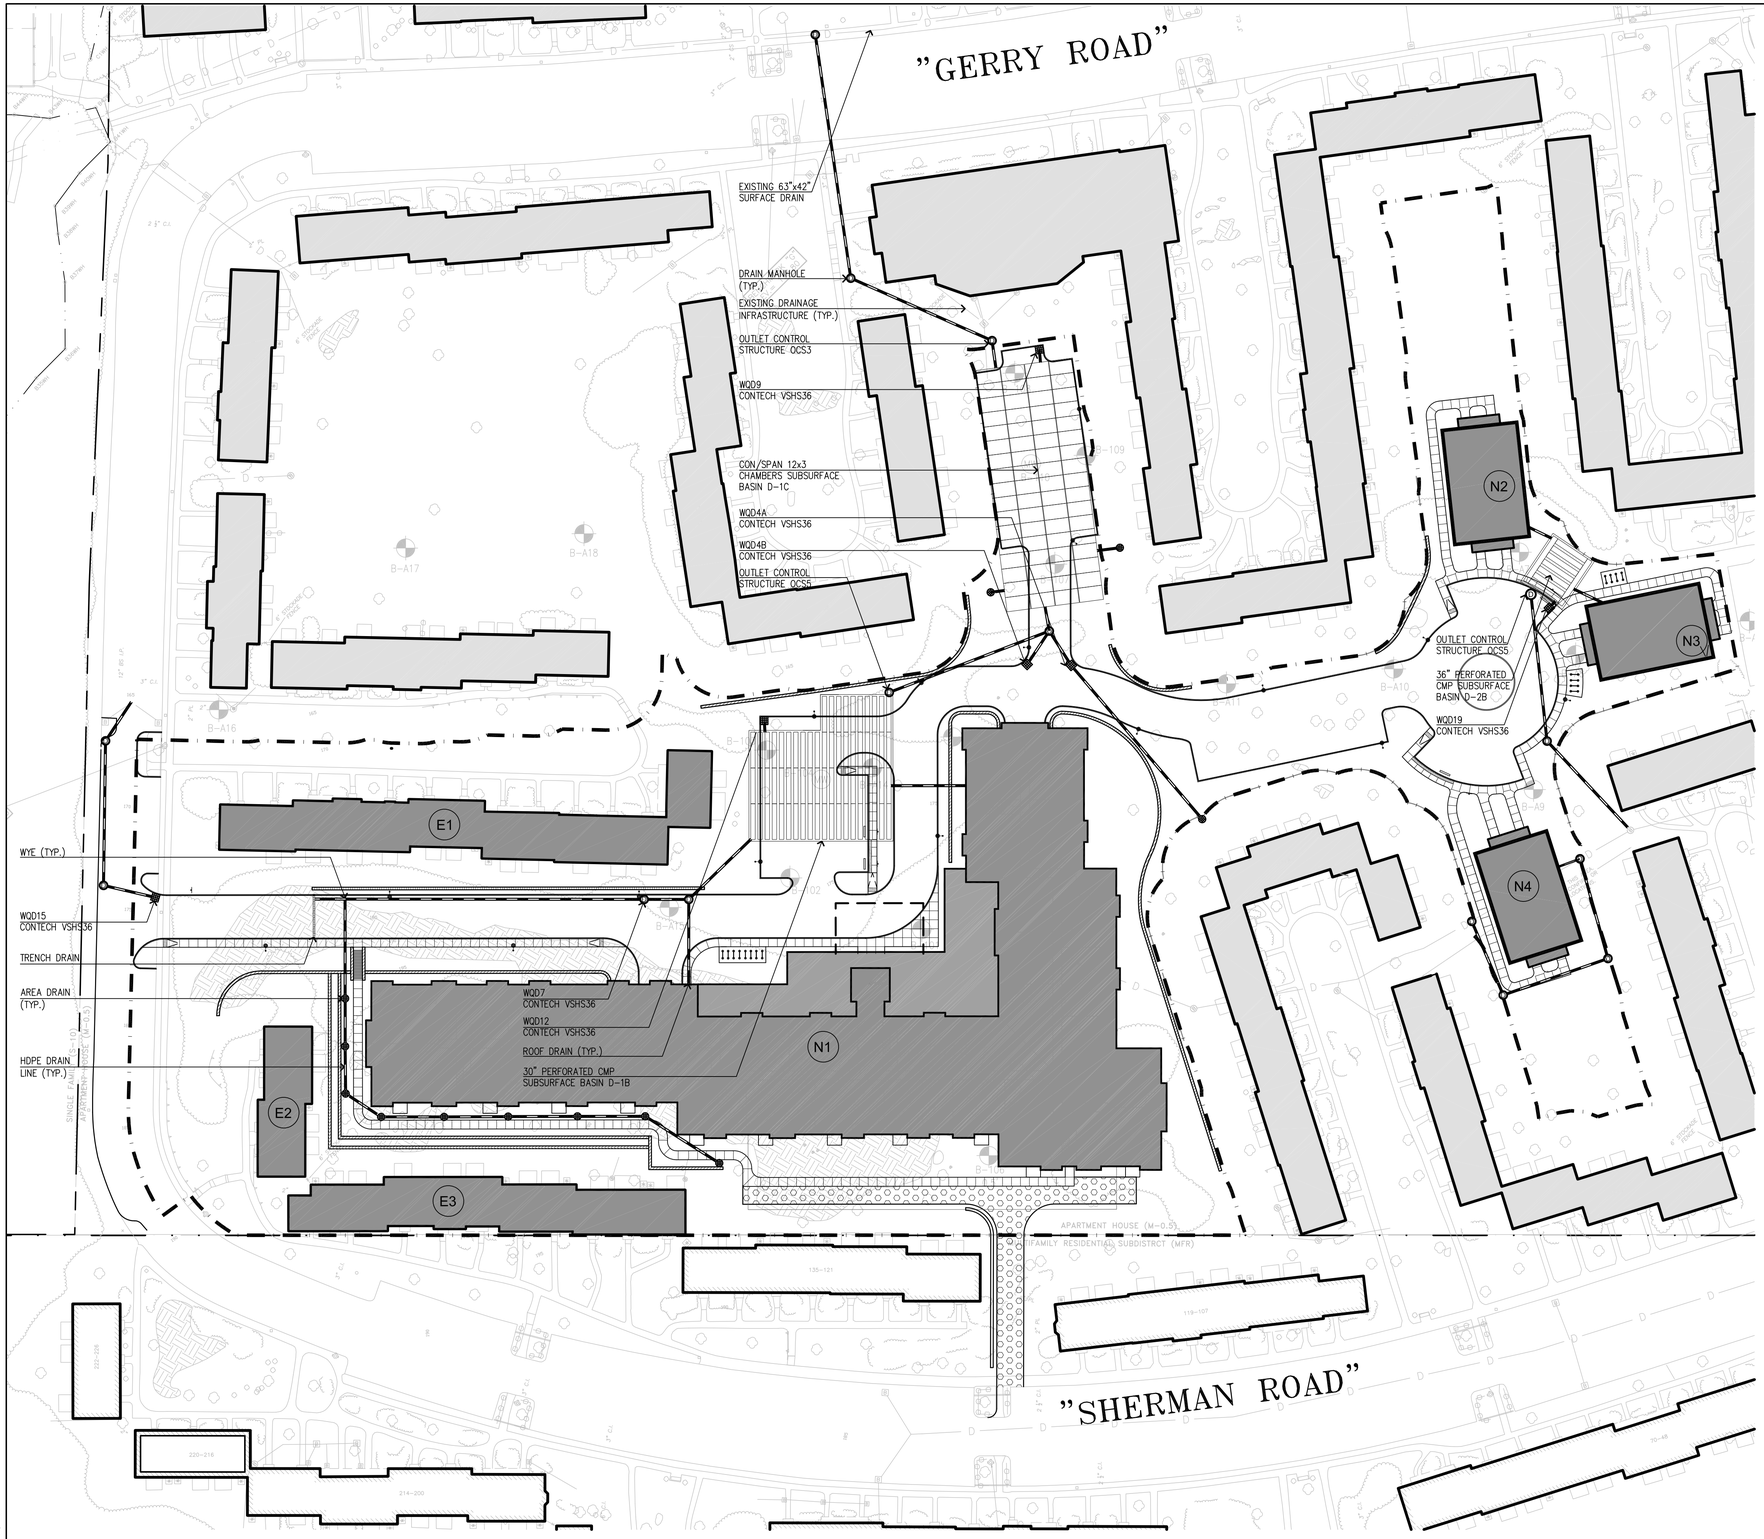

V:\2108\active\210810271\Puddingstone_40B\dwg\Document\civil\10271_om_plan.dwg
2016/03/17 11:20 AM By: Karpowich, Hilde

ORIGINAL SHEET - ARCH D

Stantec

Stantec Planning and
Landscape Architecture P.C.
226 Causeway St.
Boston MA 02114 U.S.A.
Tel. 617.523.8103
Fax. 617.523.4333
www.stantec.com

Copyright Reserved

The Contractor shall verify and be responsible for all dimensions. DO NOT scale the drawing - any errors or omissions shall be reported to Stantec without delay.
The Copyrights to all designs and drawings are the property of Stantec. Reproduction or use for any purpose other than that authorized by Stantec is forbidden.

Consultants

Legend

Notes

For Review	HK	FH	03.11.16
Issued	By	Appd.	MM.DD.YY

File Name: 10271_om_plan.dwg

Dwn.	Chkd.	Dsgn.	MM.DD.YY

Permit-Seal

Client/Project

PUDDINGSTONE AT CHESTNUT HILL

Brookline, MA

Title

OPERATIONS & MAINTENANCE PLAN EXHIBIT

Project No. 210810271

Scale As Noted

Drawing No.

OM-1