TOWN OF BROOKLINE
FISHER AVENUE
SHEET 1 OF 4
TRAFFIC MANAGEMENT PLAN

PHASE 1

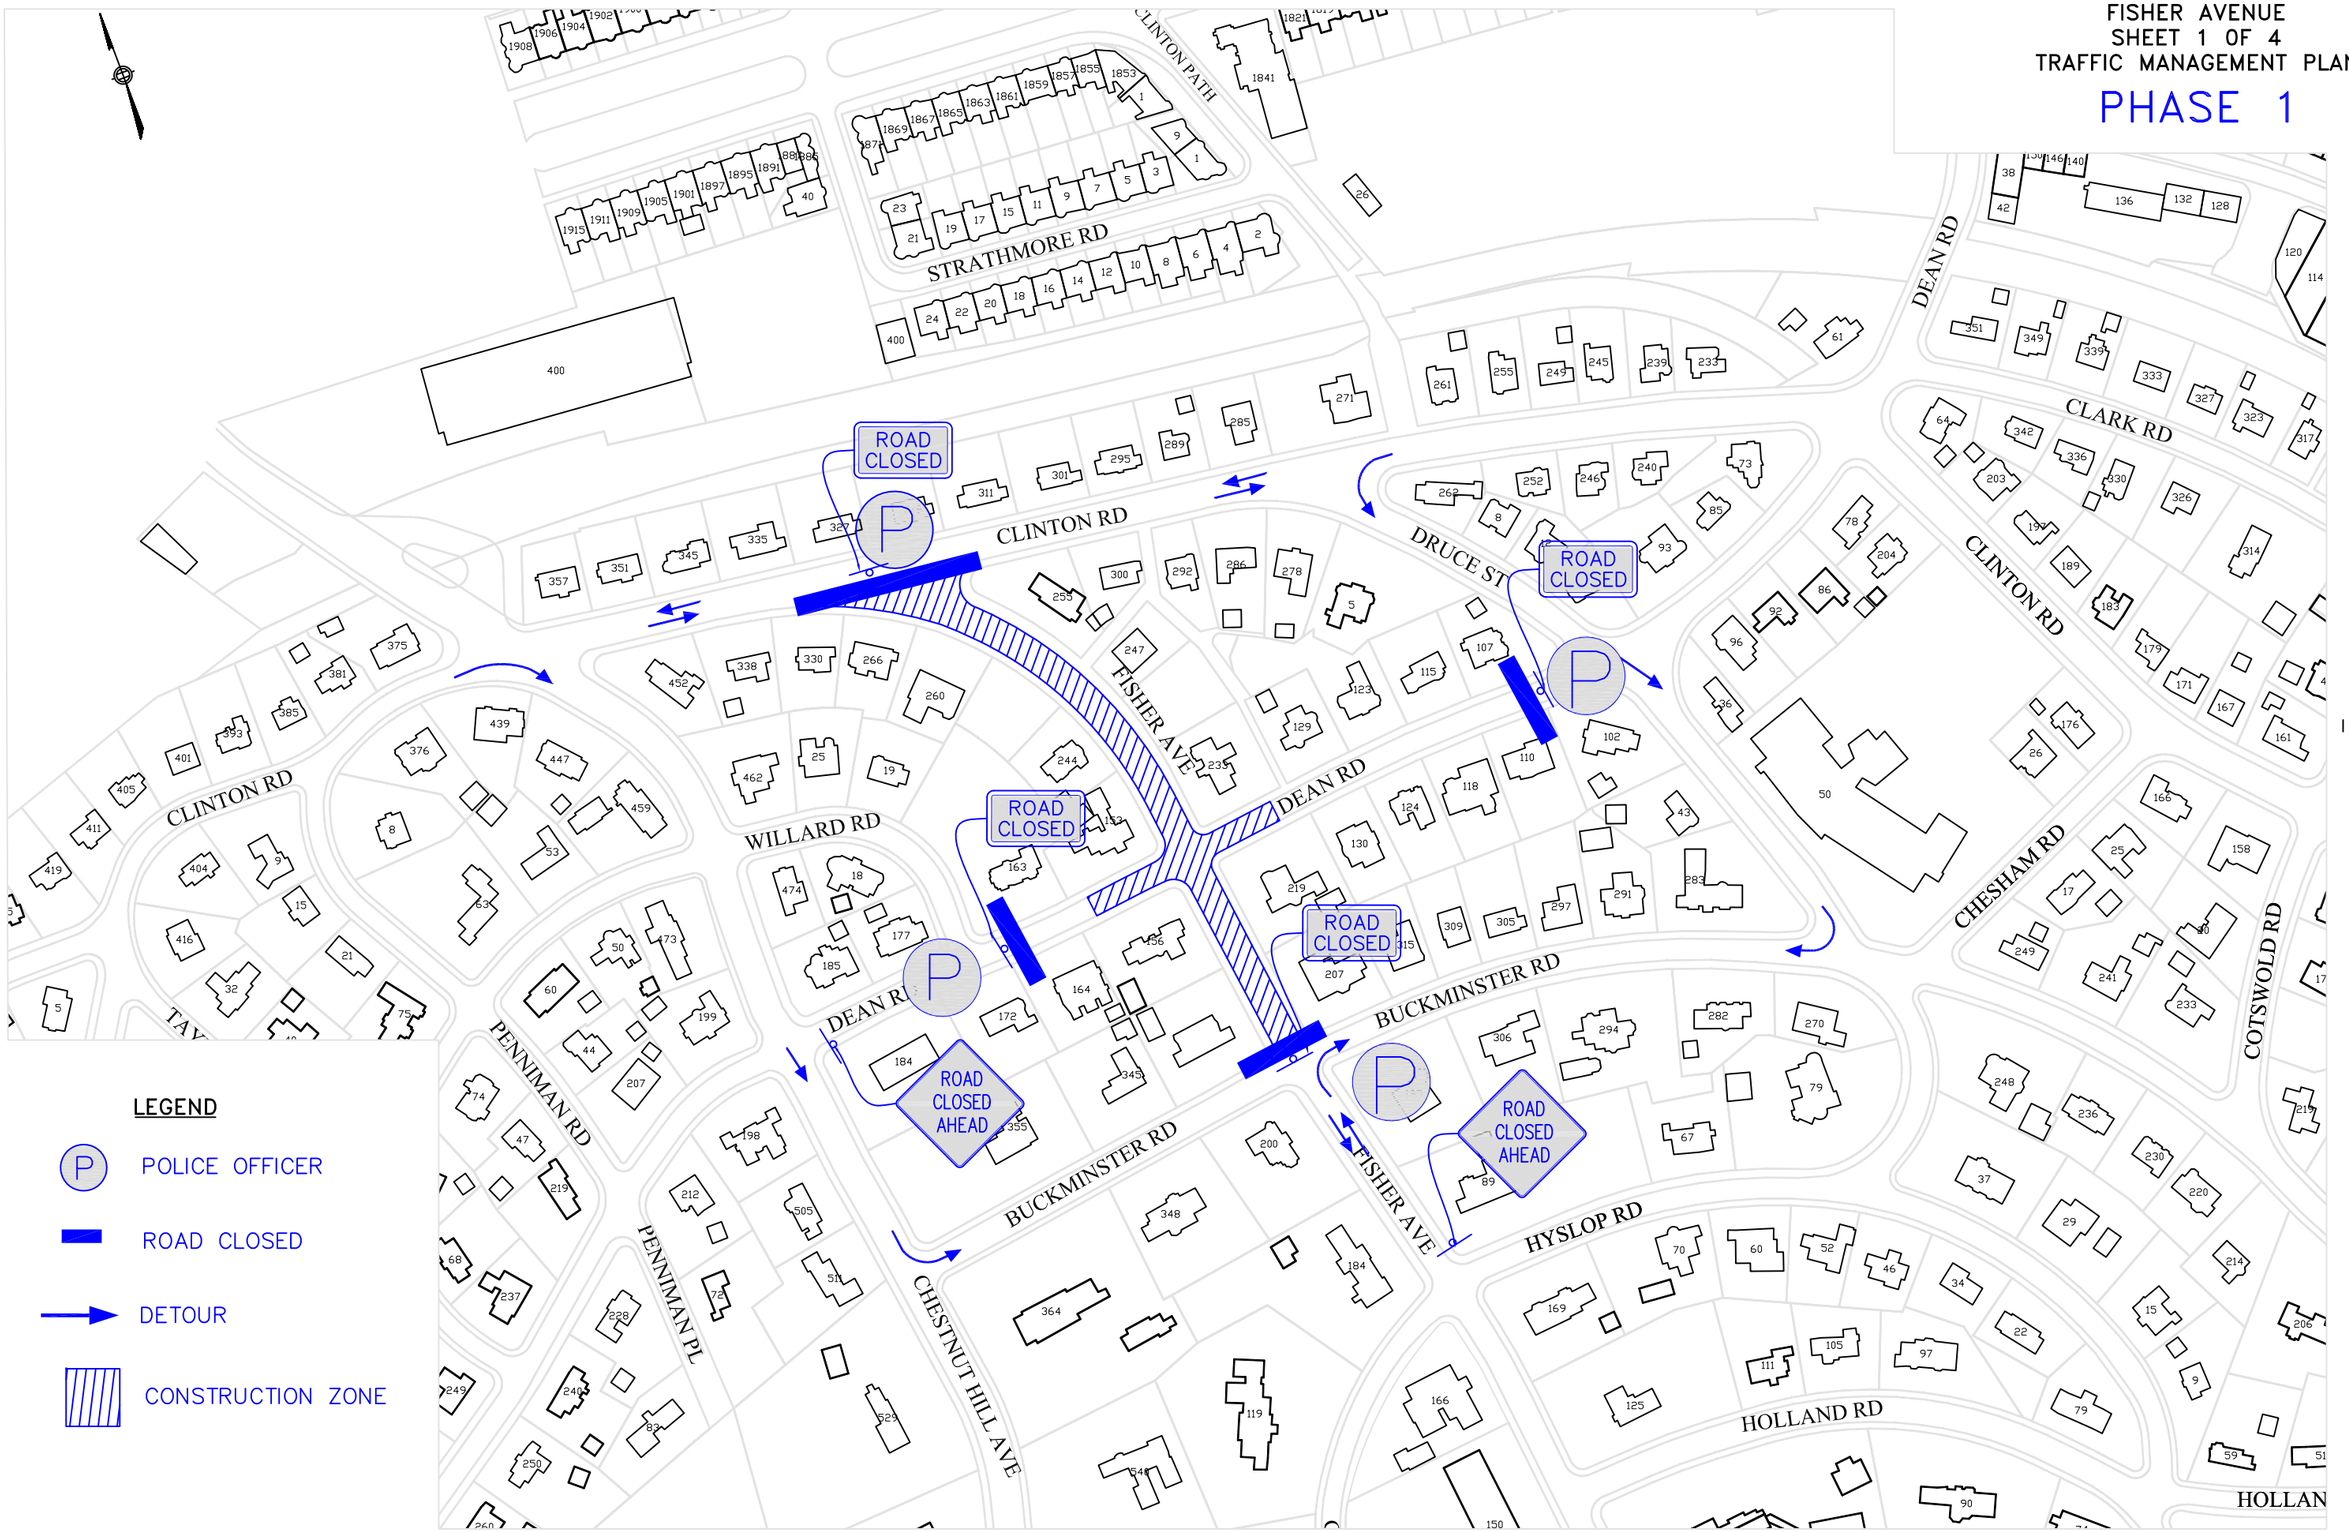

TOWN OF BROOKLINE
FISHER AVENUE
SHEET 2 OF 4
TRAFFIC MANAGEMENT PLAN

PHASE 2

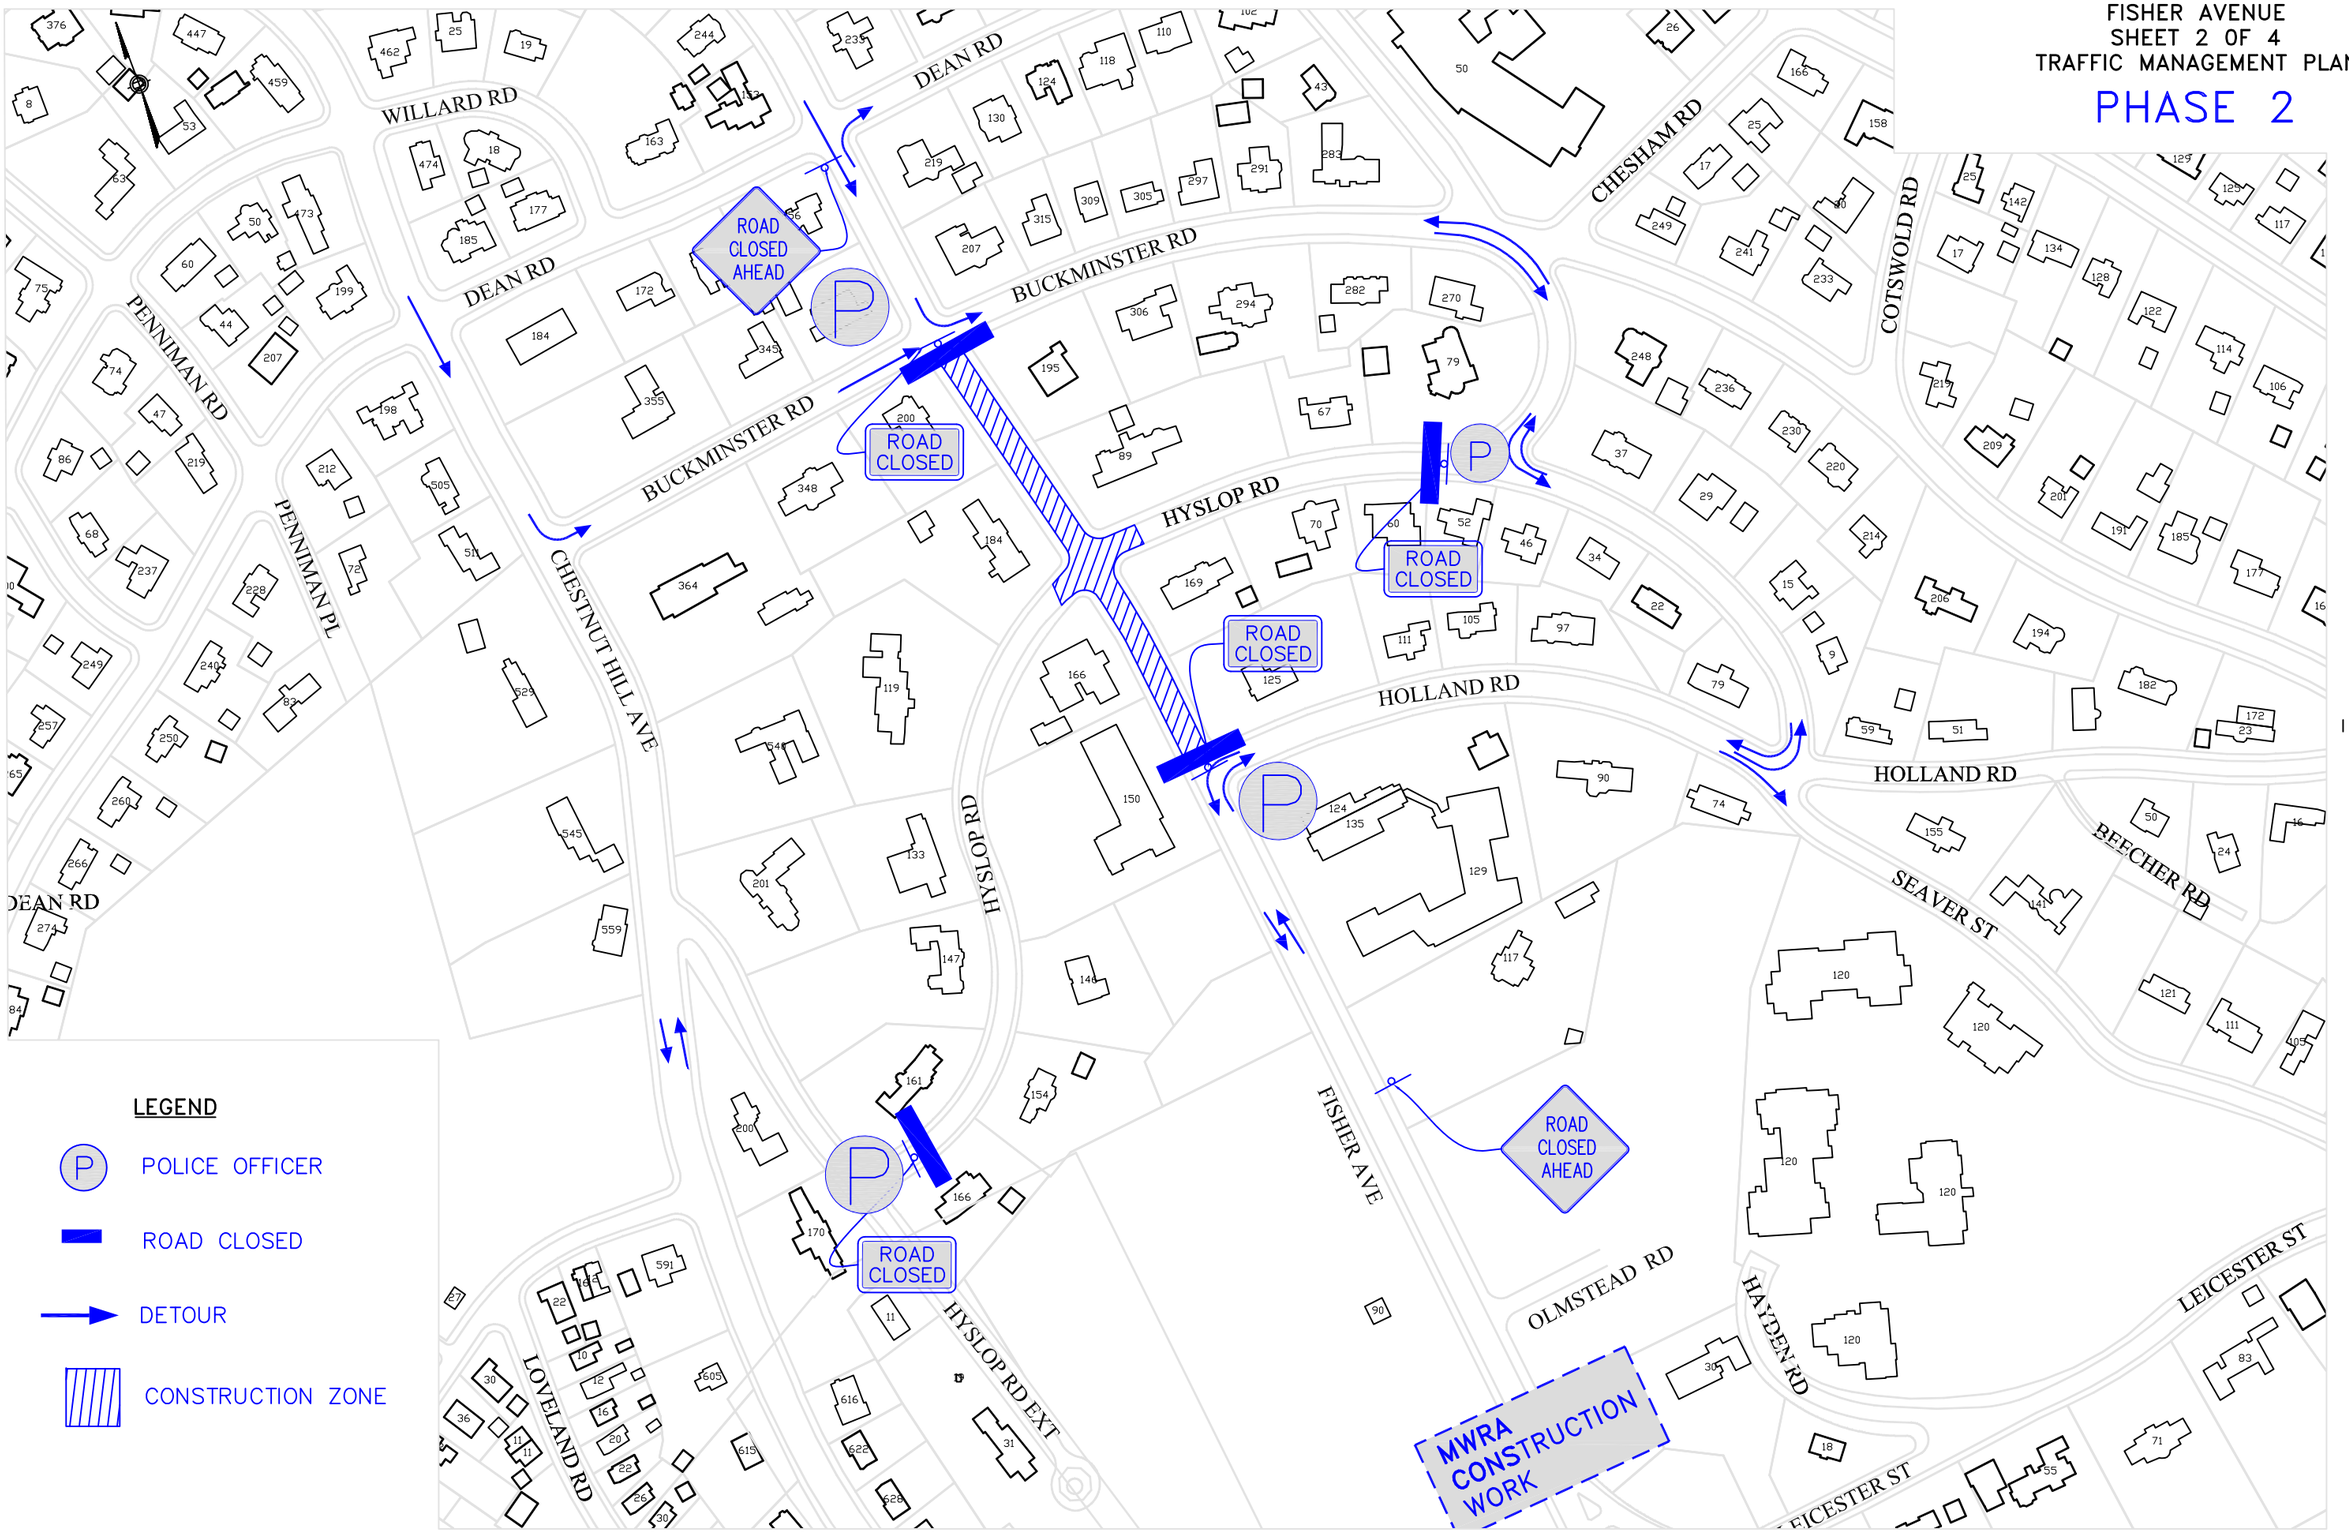

TOWN OF BROOKLINE
FISHER AVENUE
SHEET 3 OF 4
TRAFFIC MANAGEMENT PLAN

PHASE 3

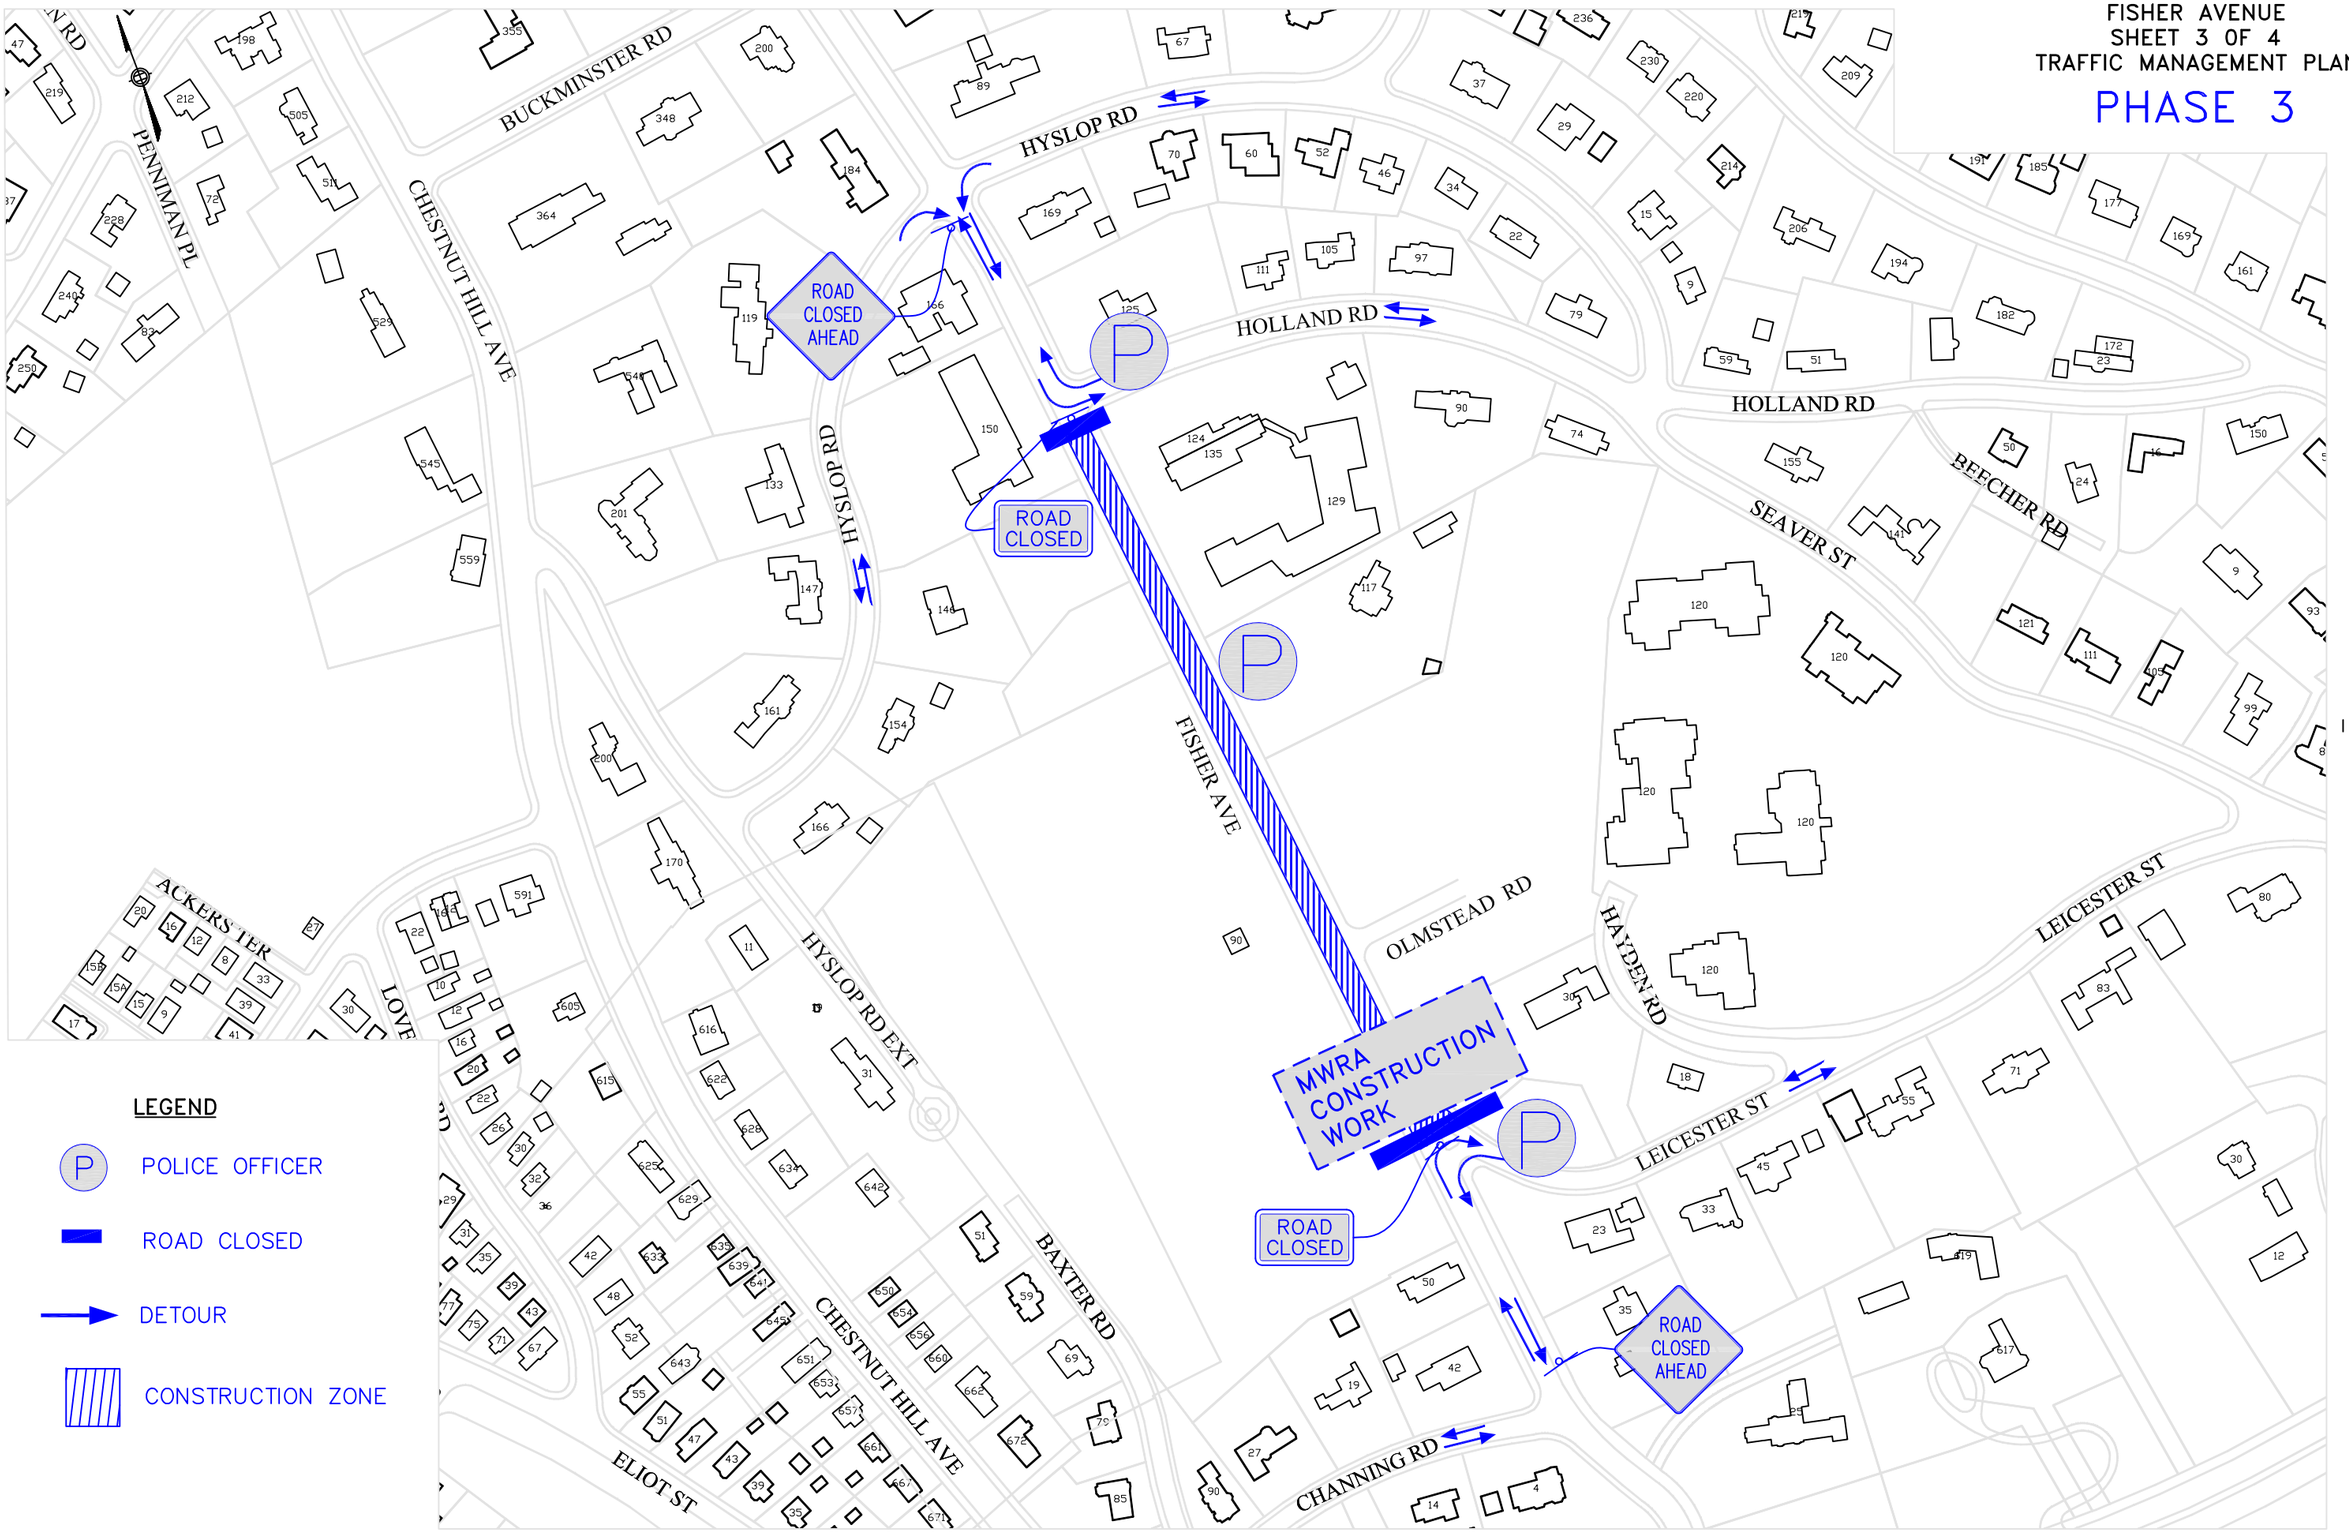

TOWN OF BROOKLINE
FISHER AVENUE
SHEET 4 OF 4
TRAFFIC MANAGEMENT PLAN
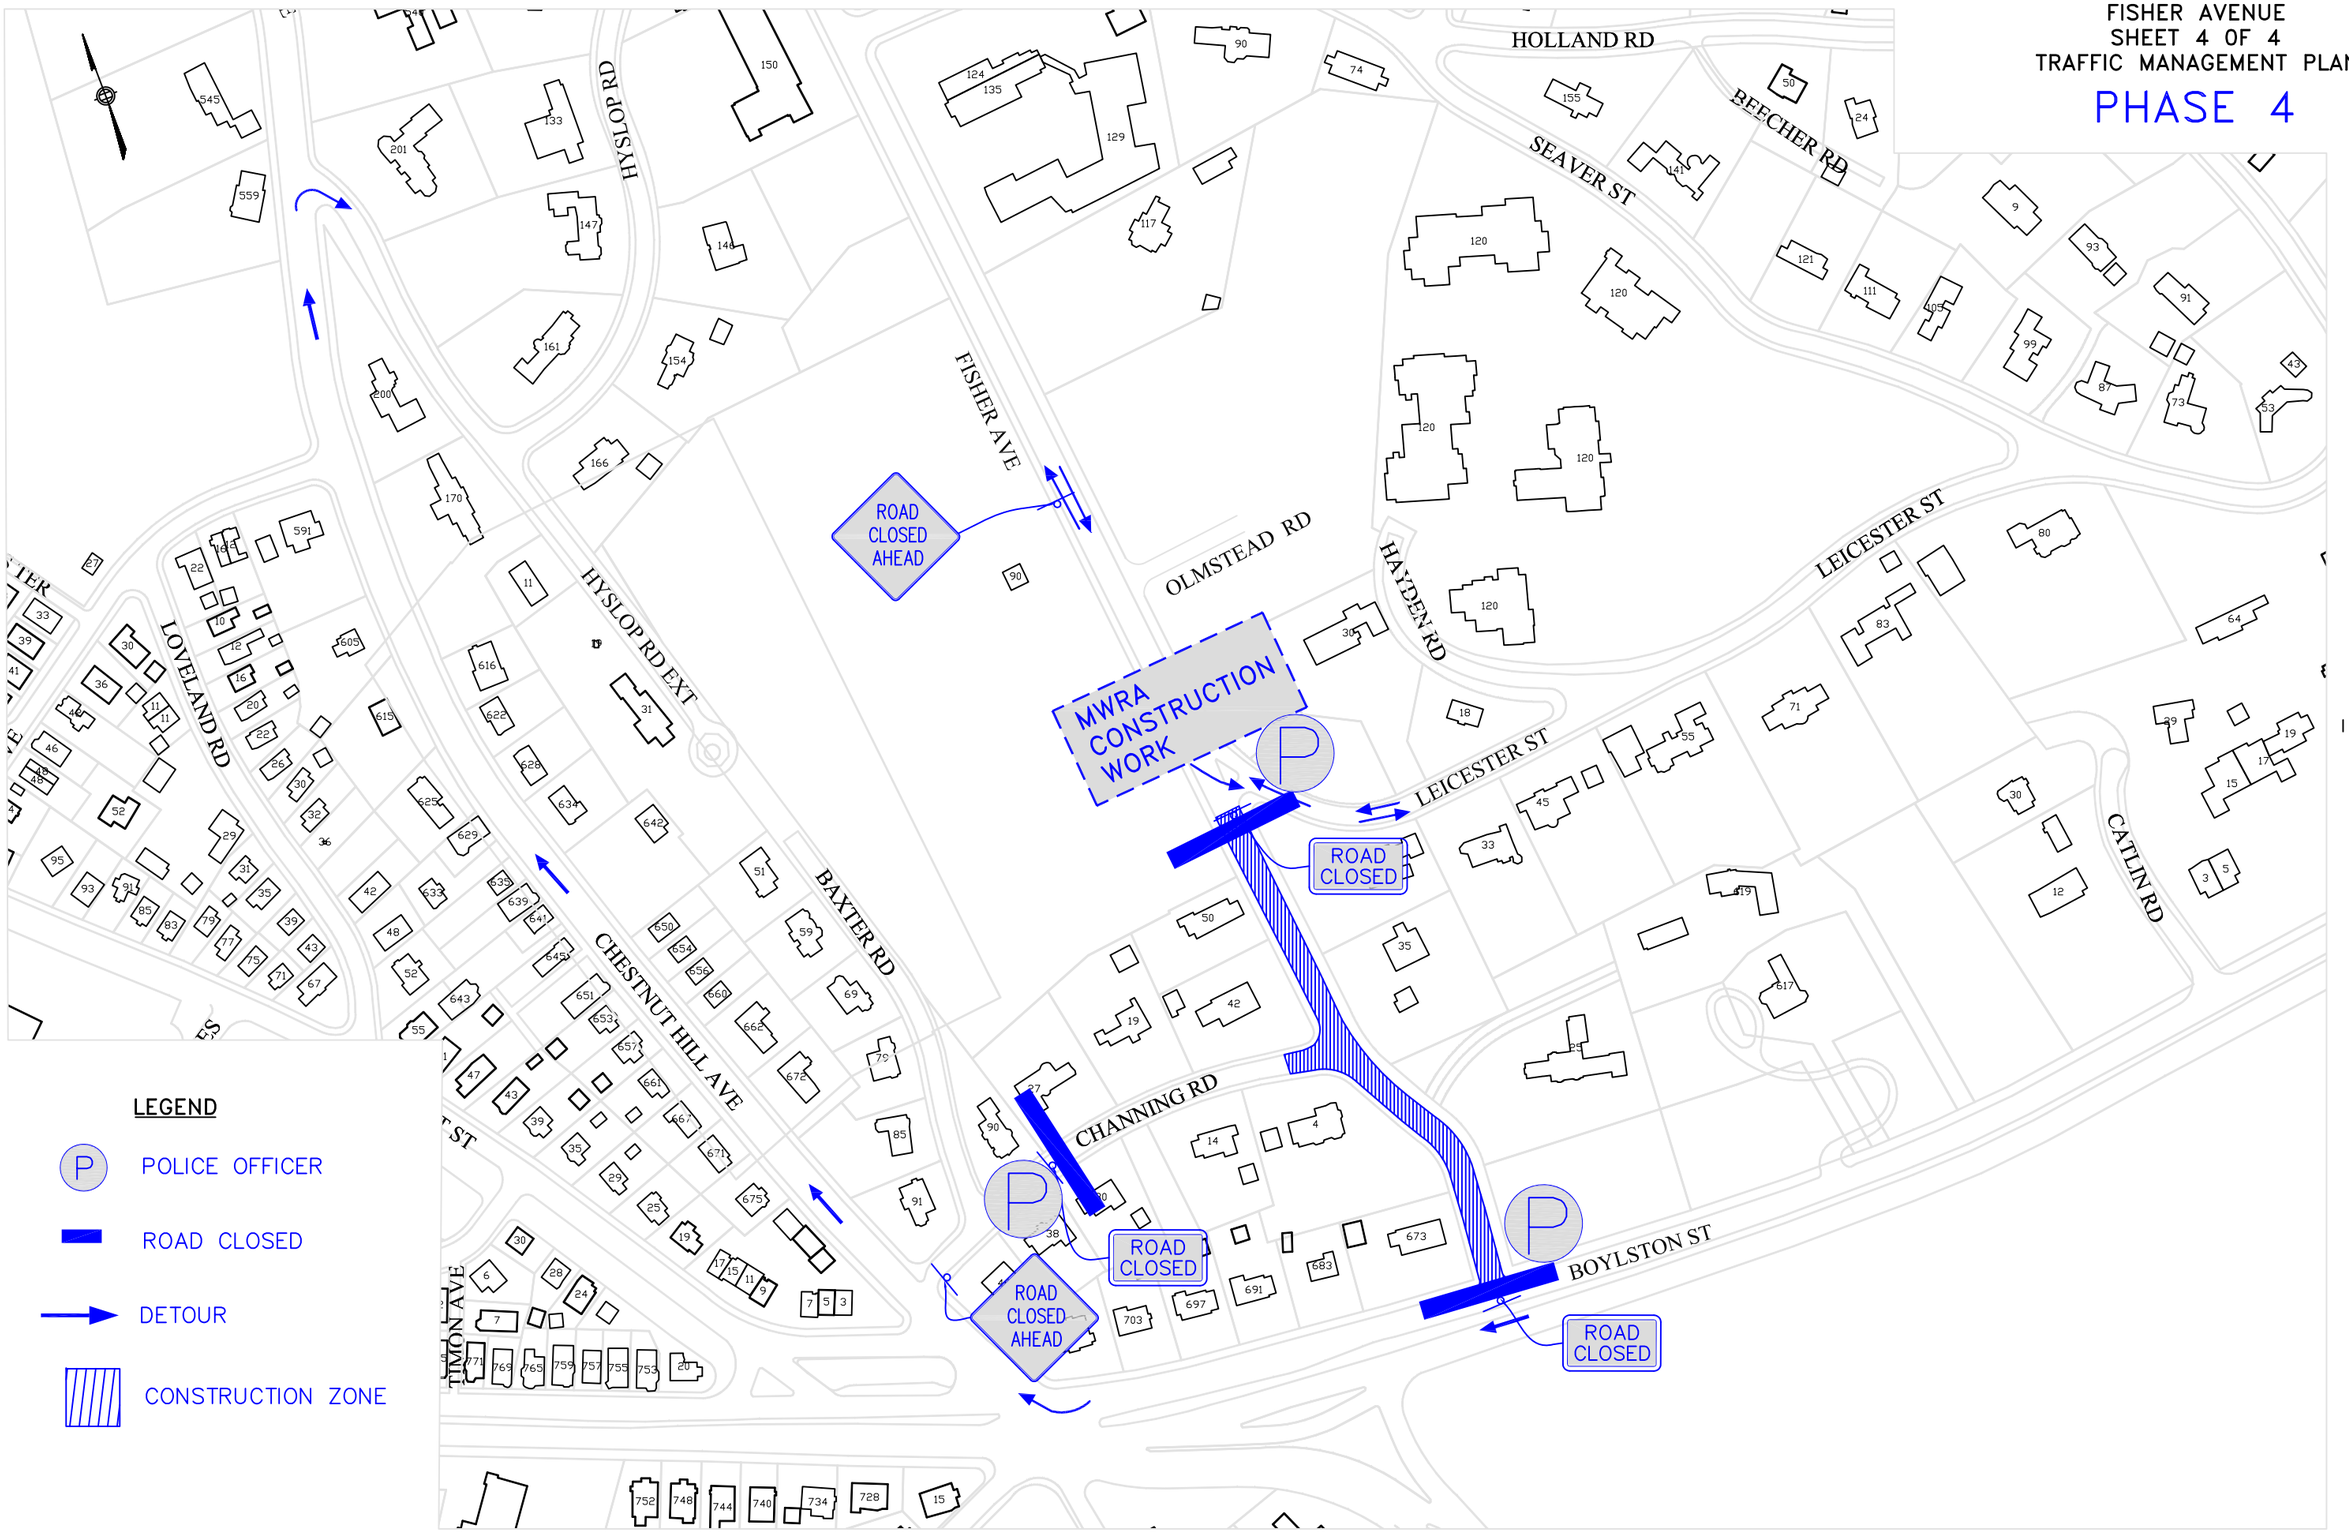
PHASE 4