TOWN OF BROOKLINE
FISHER AVENUE
SHEET 1 OF 2
TRAFFIC MANAGEMENT PLAN

PHASE 1

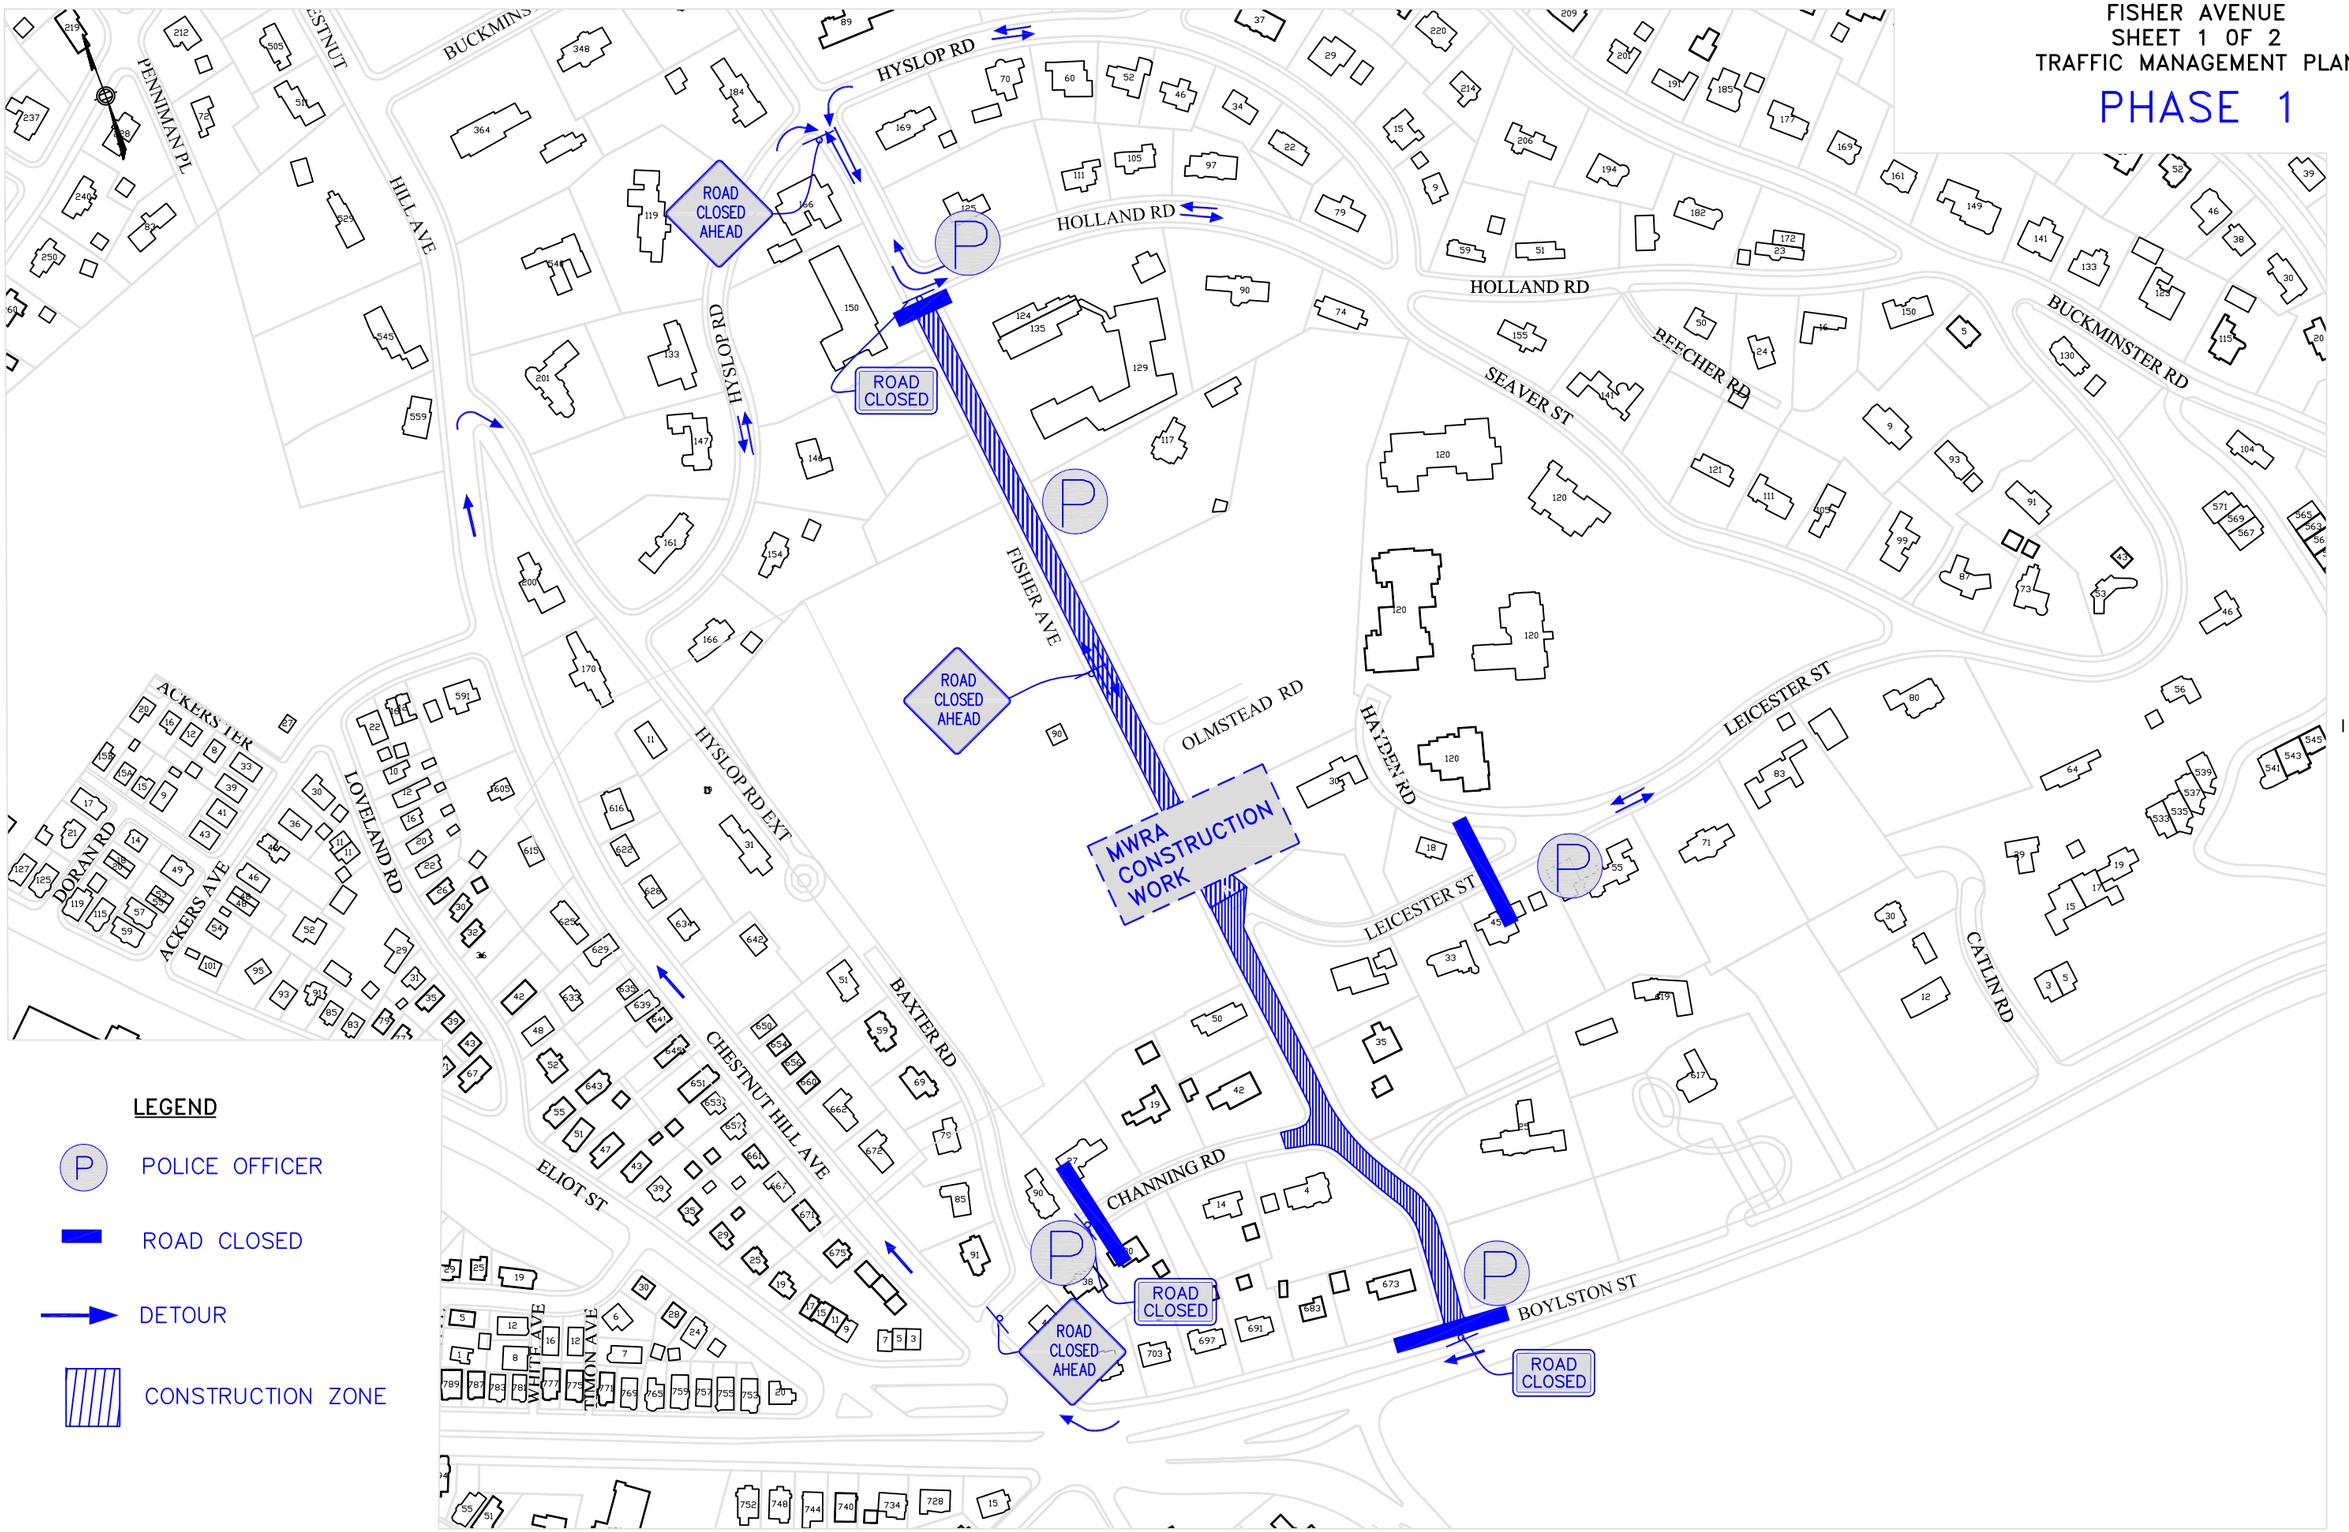

TOWN OF BROOKLINE
FISHER AVENUE
SHEET 2 OF 2
TRAFFIC MANAGEMENT PLAN
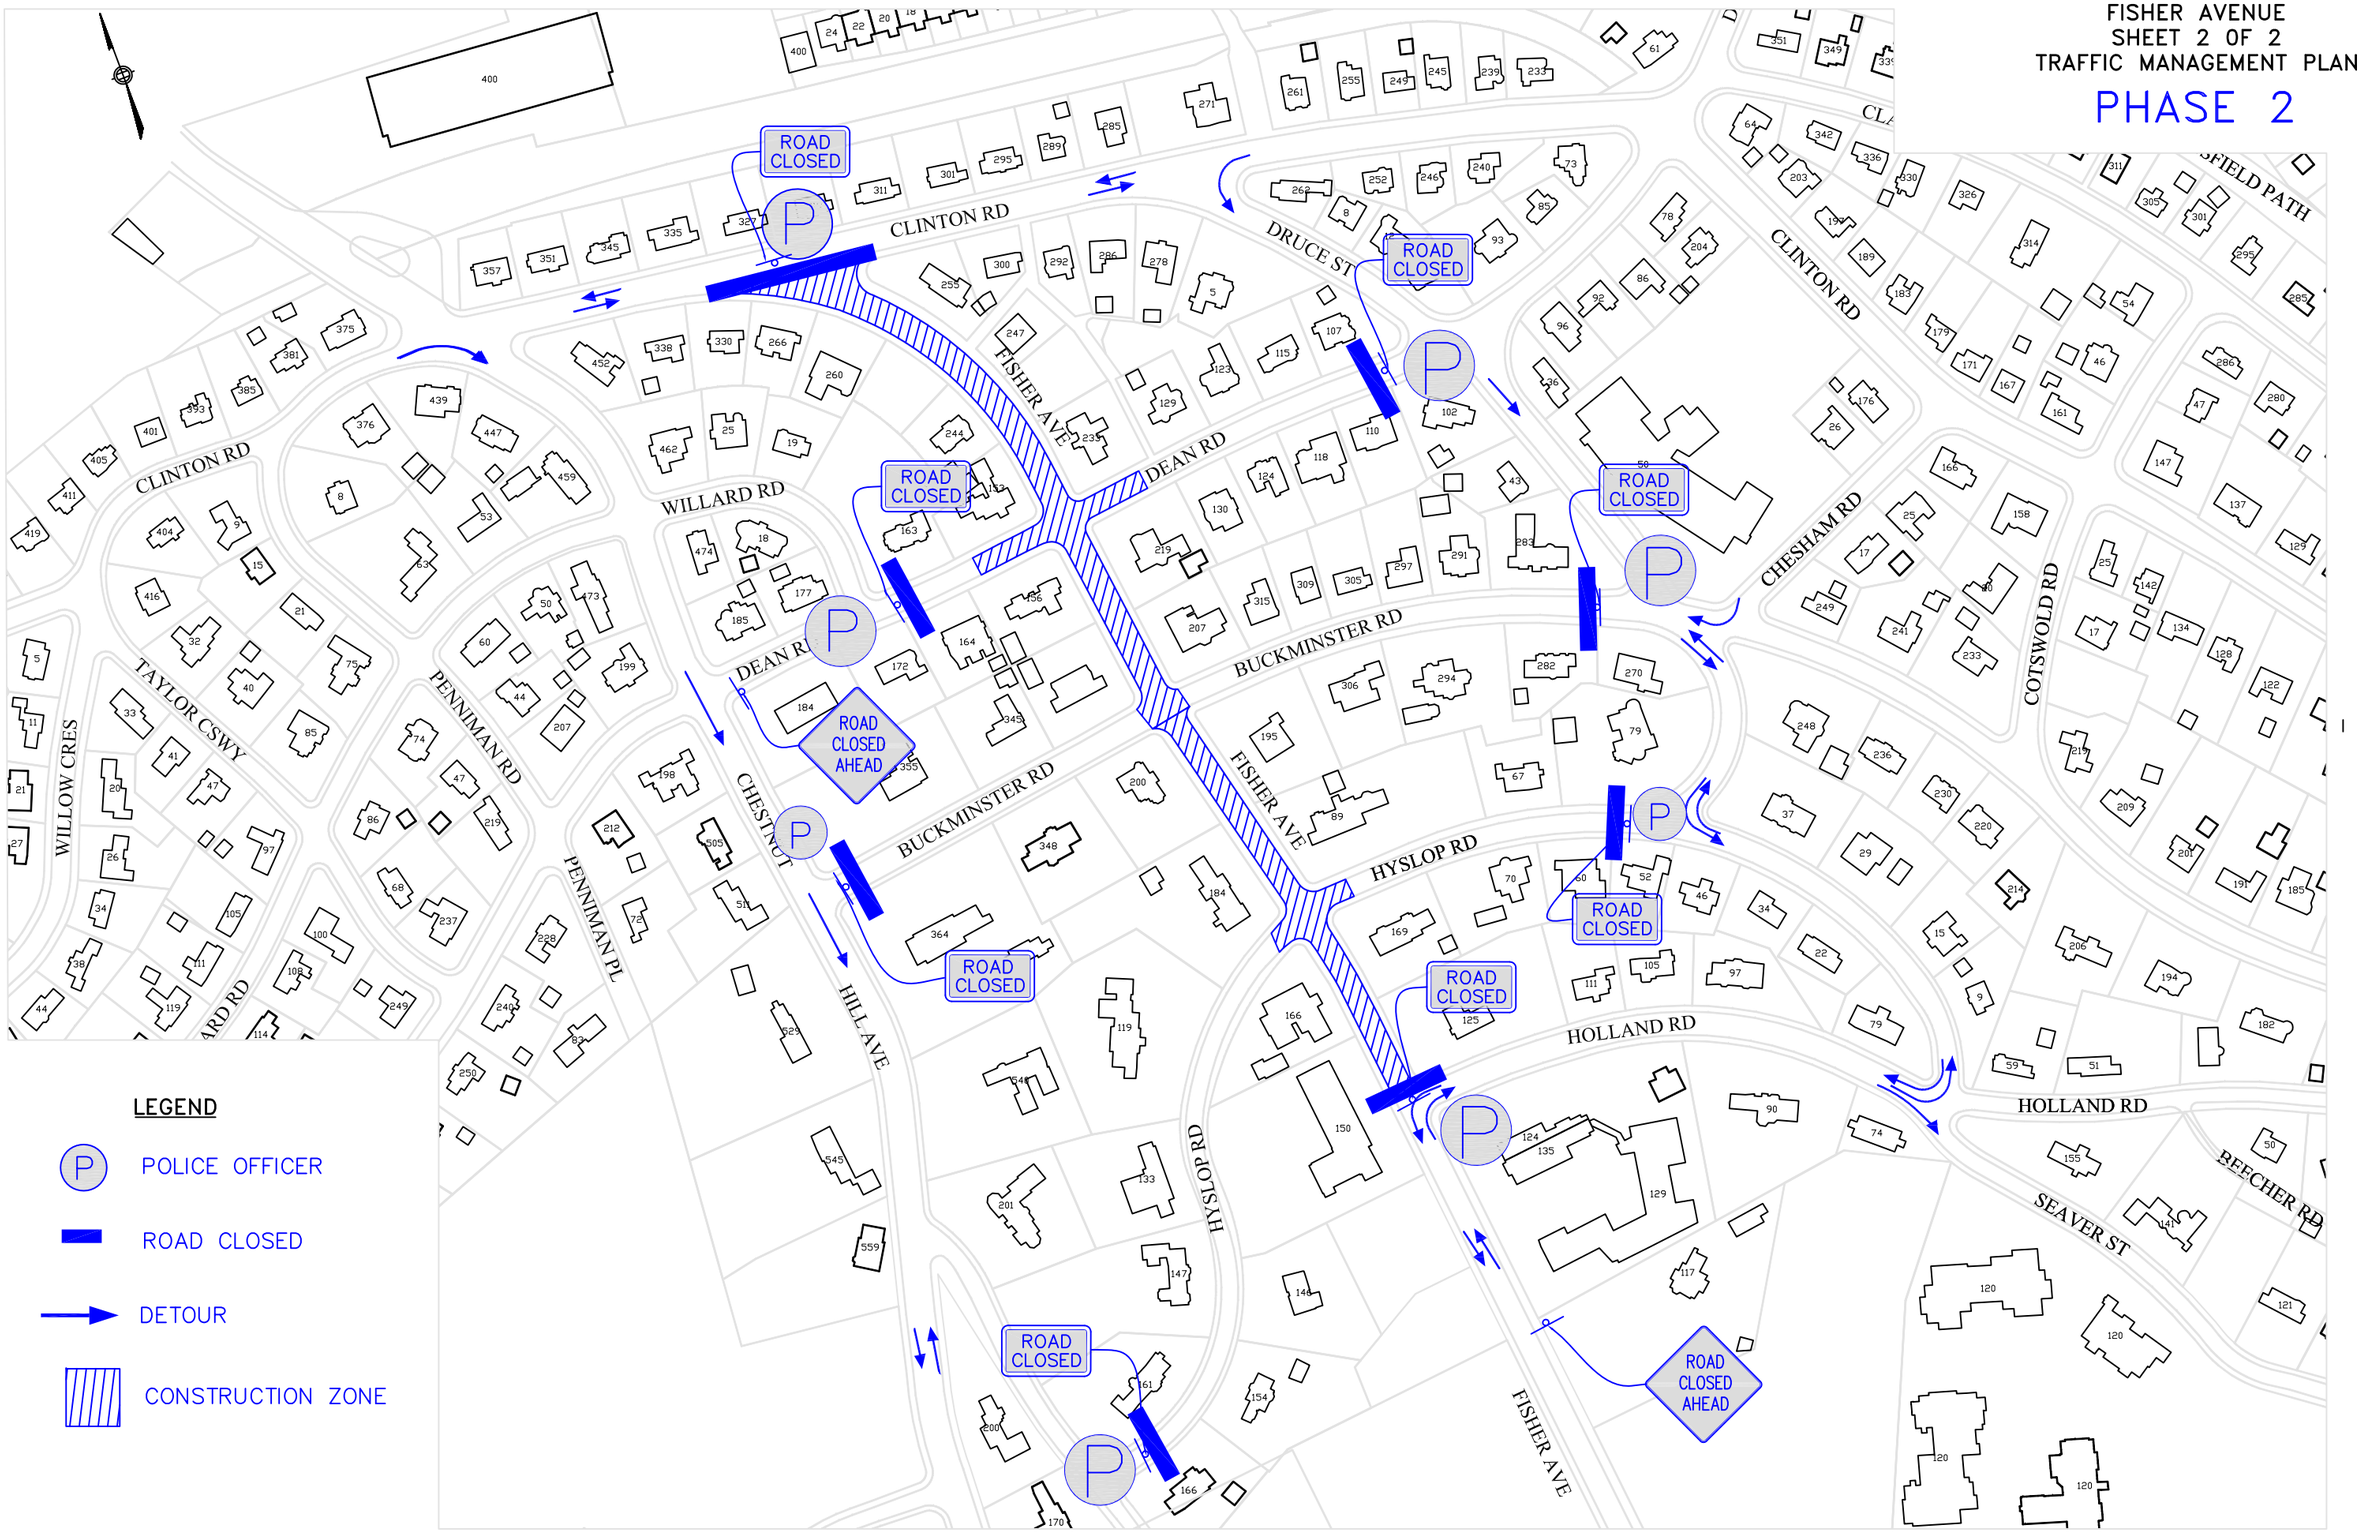
PHASE 2