20 Boylston Street

Brookline, MA

November 16, 2017

HENDREN ASSOCIATES

ARCHITECTS + PLANNERS

119 BRAINTREE STREET

SUITE 209

BOSTON, MA 02134

ARCHITECT@HENDRENASSOCIATES.COM

Walnut Street View

20 Boylston Street
Brookline, MA

November 16, 2017

HENDREN ASSOCIATES
ARCHITECTS + PLANNERS

119 BRAINTREE STREET
SUITE 209
BOSTON, MA 02134
ARCHITECT@HENDRENASSOCIATES.COM

Exterior Views

20 Boylston Street
Brookline, MA

November 16, 2017

HENDREN ASSOCIATES
ARCHITECTS + PLANNERS

119 BRAINTREE STREET
SUITE 209
BOSTON, MA 02134
ARCHITECT@HENDRENASSOCIATES.COM

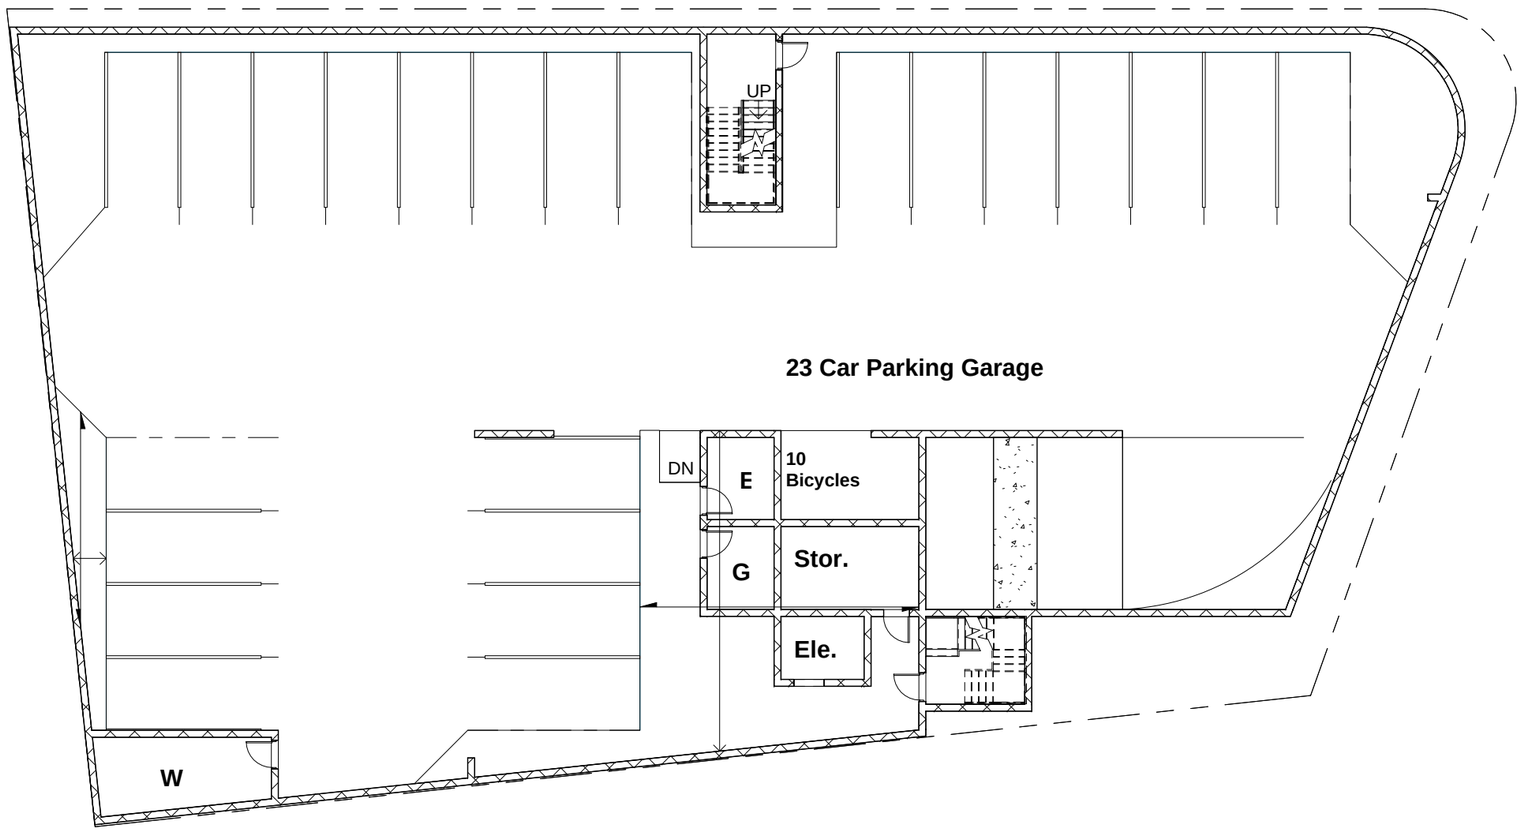

Basement Floor Plan

20 Boylston Street
Brookline, MA

November 16, 2017

HENDREN ASSOCIATES
ARCHITECTS + PLANNERS
119 BRAINTREE STREET
SUITE 209
BOSTON, MA 02134
ARCHITECT@HENDRENASSOCIATES.COM

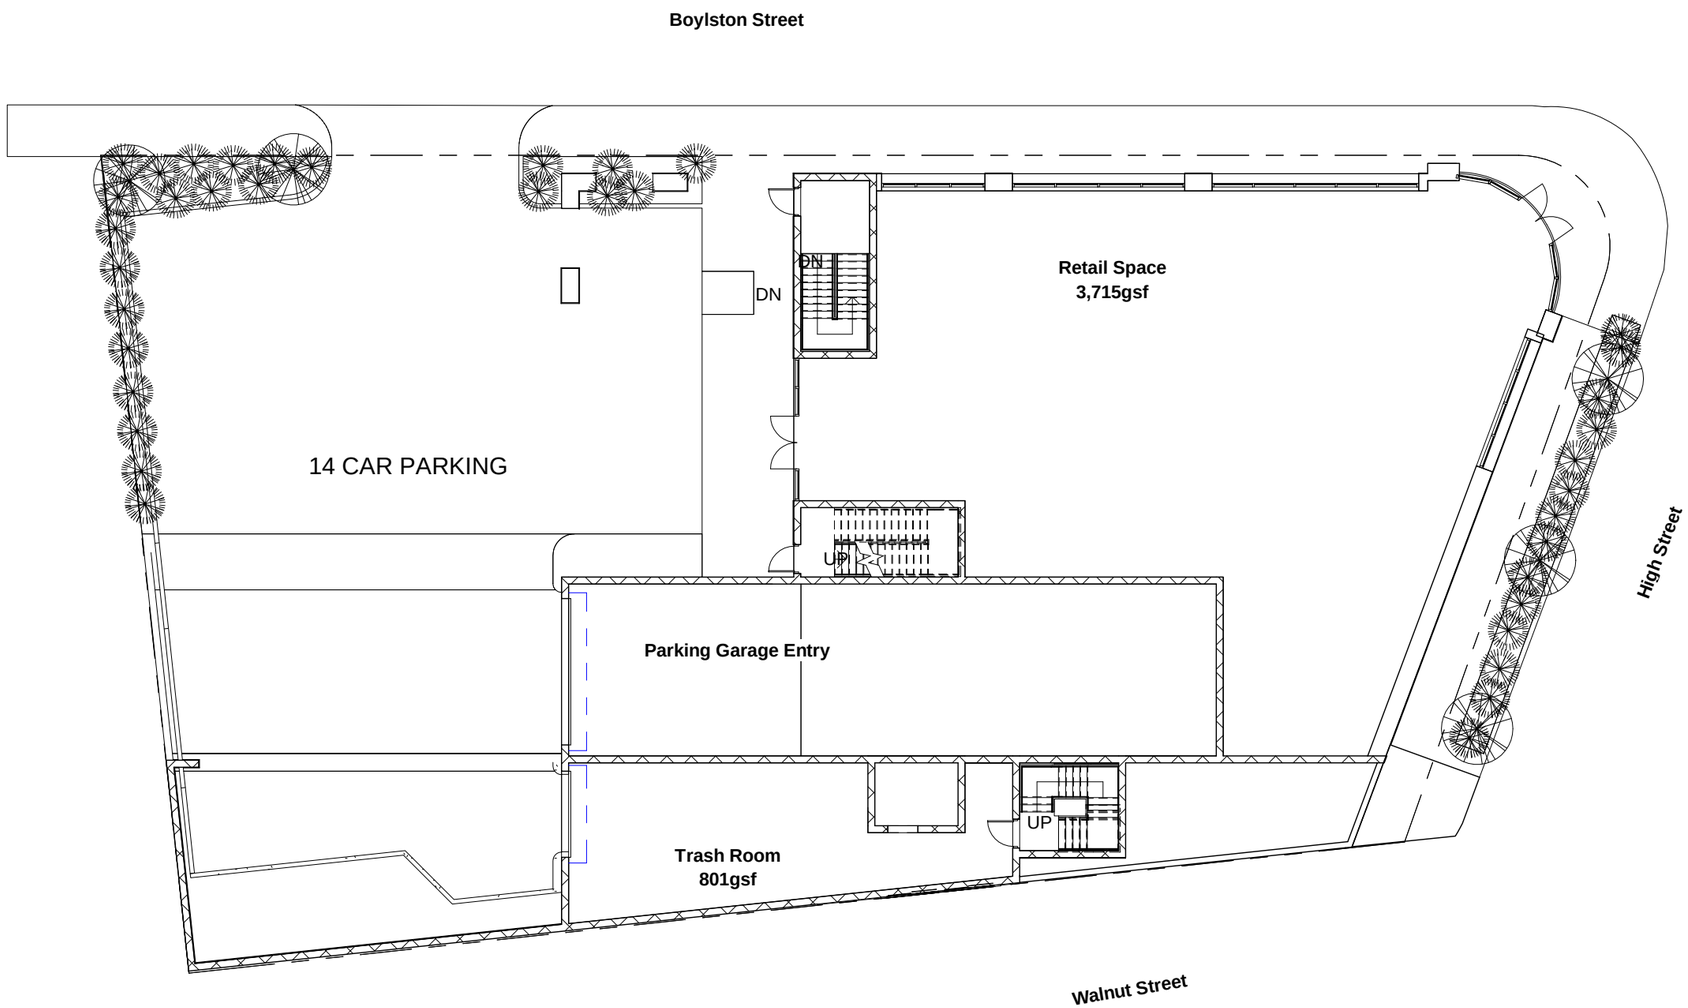

Boylston Street Entry

20 Boylston Street
Brookline, MA

November 16, 2017

HENDREN ASSOCIATES
ARCHITECTS + PLANNERS

119 BRAINTREE STREET
SUITE 209
BOSTON, MA 02134
ARCHITECT@HENDRENASSOCIATES.COM

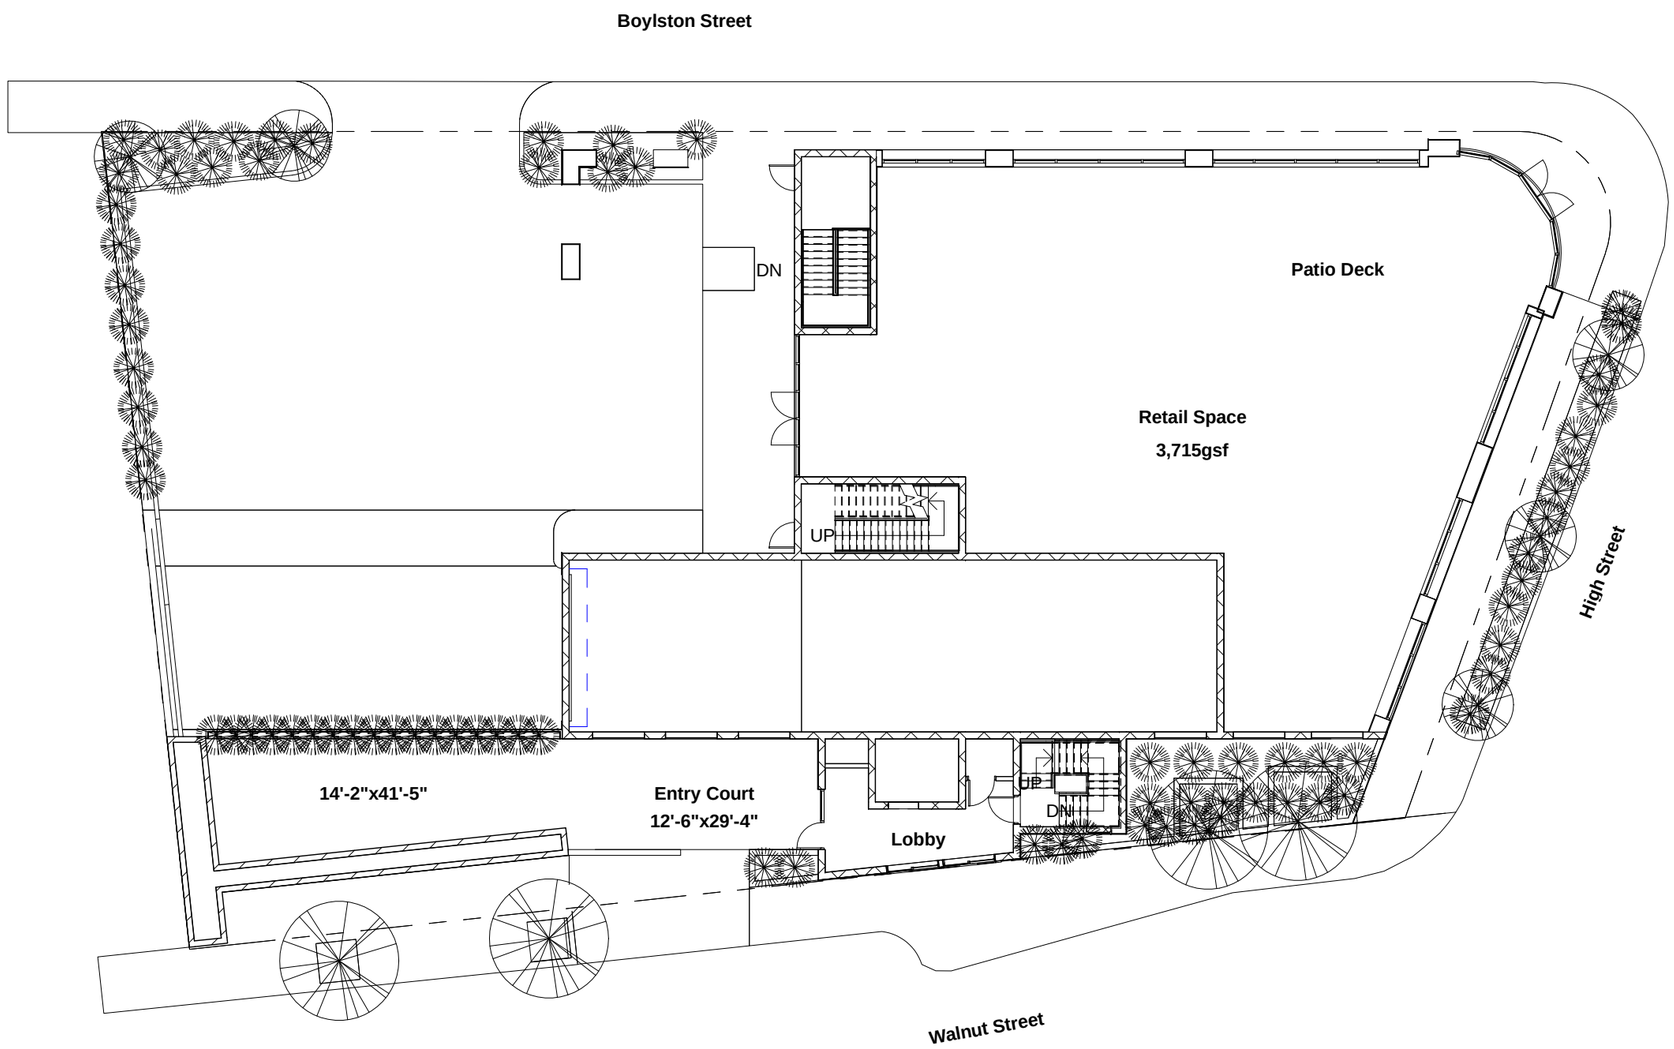

Walnut Street Entry

20 Boylston Street
Brookline, MA

November 16, 2017

HENDREN ASSOCIATES
ARCHITECTS + PLANNERS

119 BRAINTREE STREET
SUITE 209
BOSTON, MA 02134
ARCHITECT@HENDRENASSOCIATES.COM

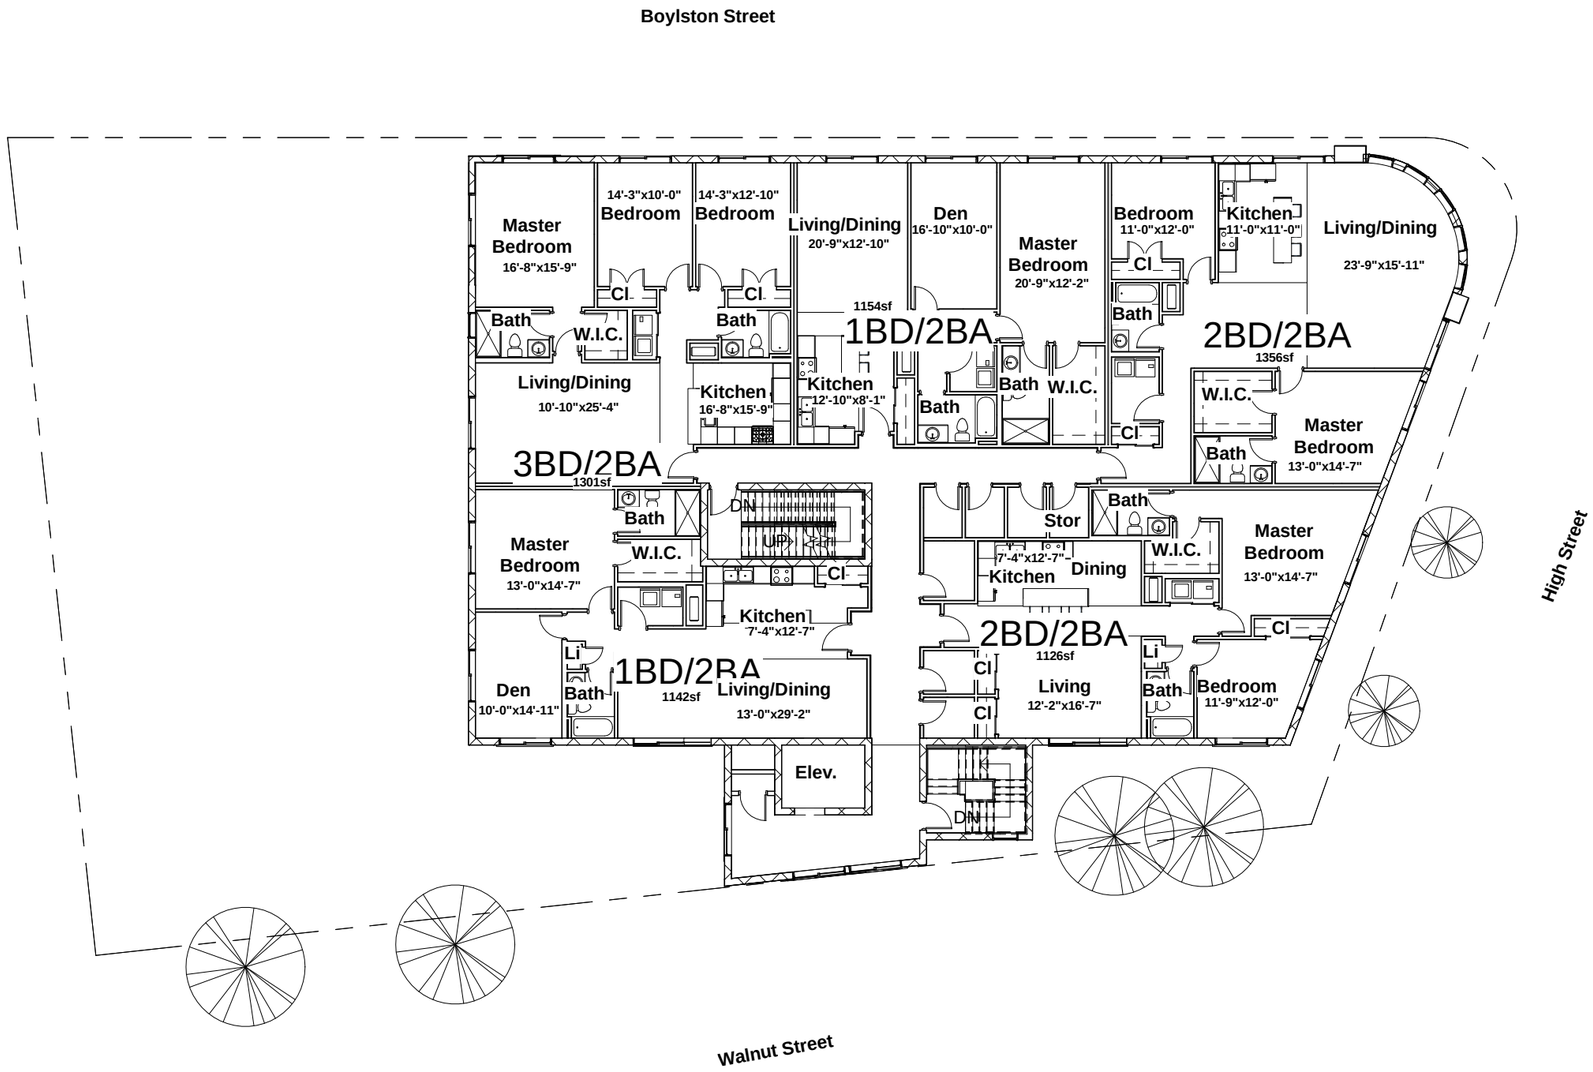

First Floor Plan

20 Boylston Street
Brookline, MA

November 16, 2017

HENDREN ASSOCIATES
ARCHITECTS + PLANNERS

119 BRAINTREE STREET
SUITE 209
BOSTON, MA 02134
ARCHITECT@HENDRENASSOCIATES.COM

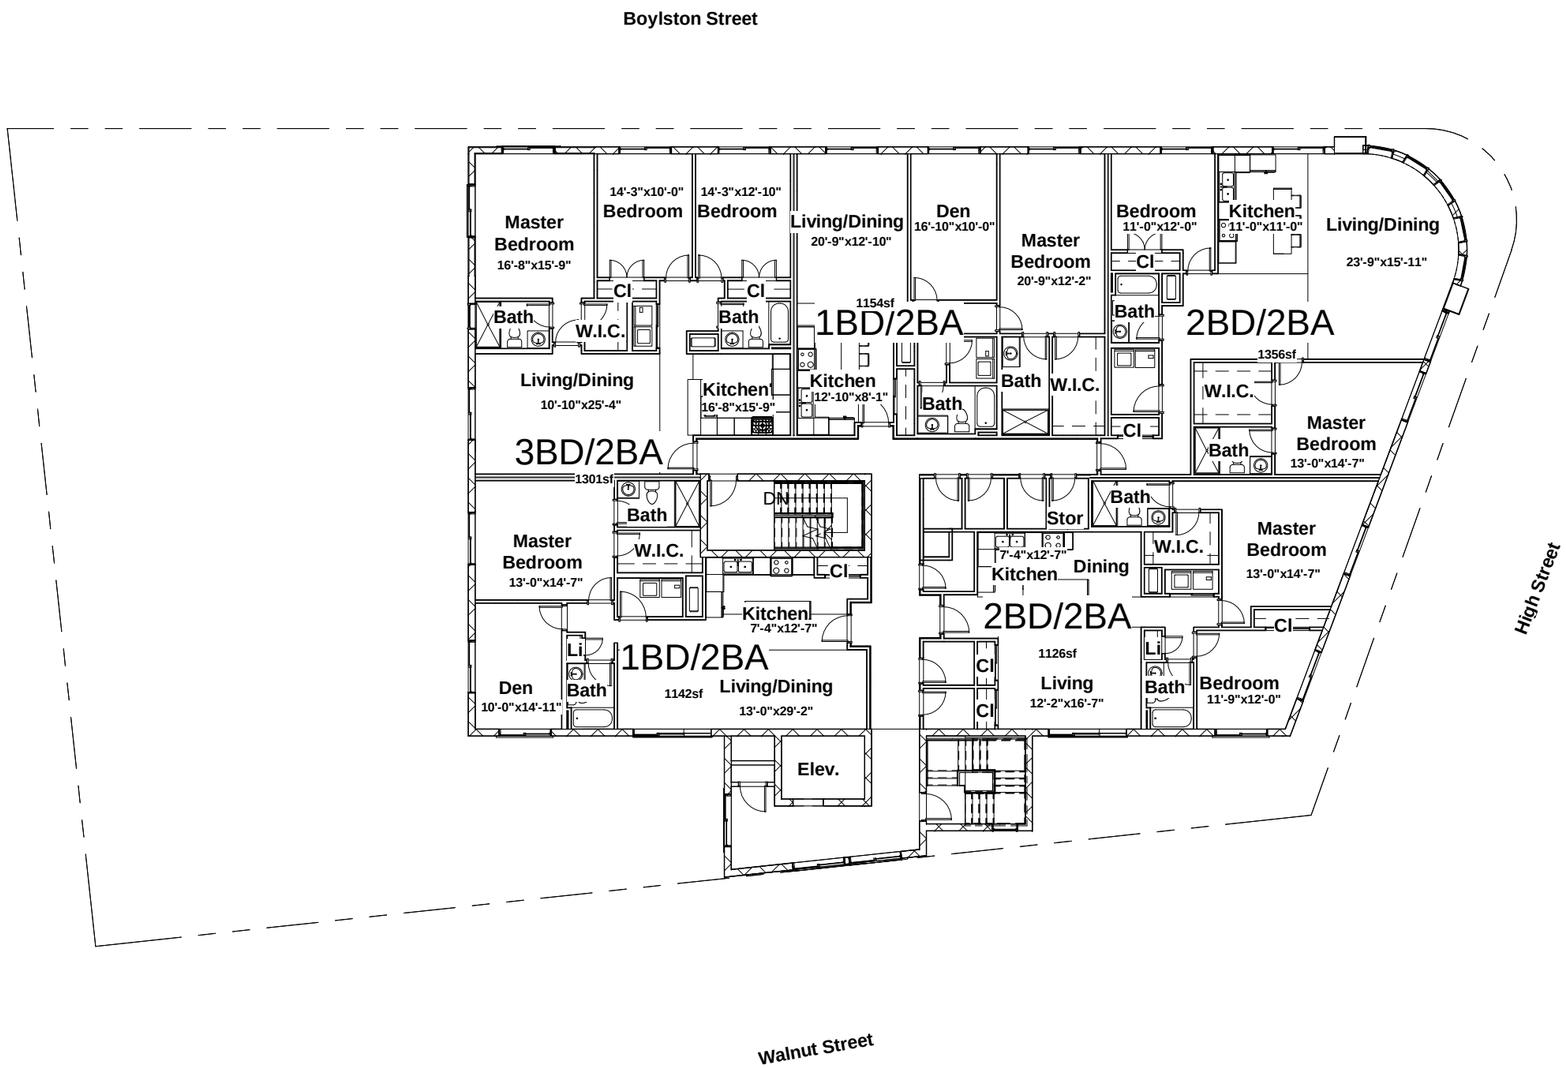

Second Floor Plan

20 Boylston Street
Brookline, MA

November 16, 2017

HENDREN ASSOCIATES
ARCHITECTS + PLANNERS
119 BRAINTREE STREET
SUITE 209
BOSTON, MA 02134
ARCHITECT@HENDRENASSOCIATES.COM

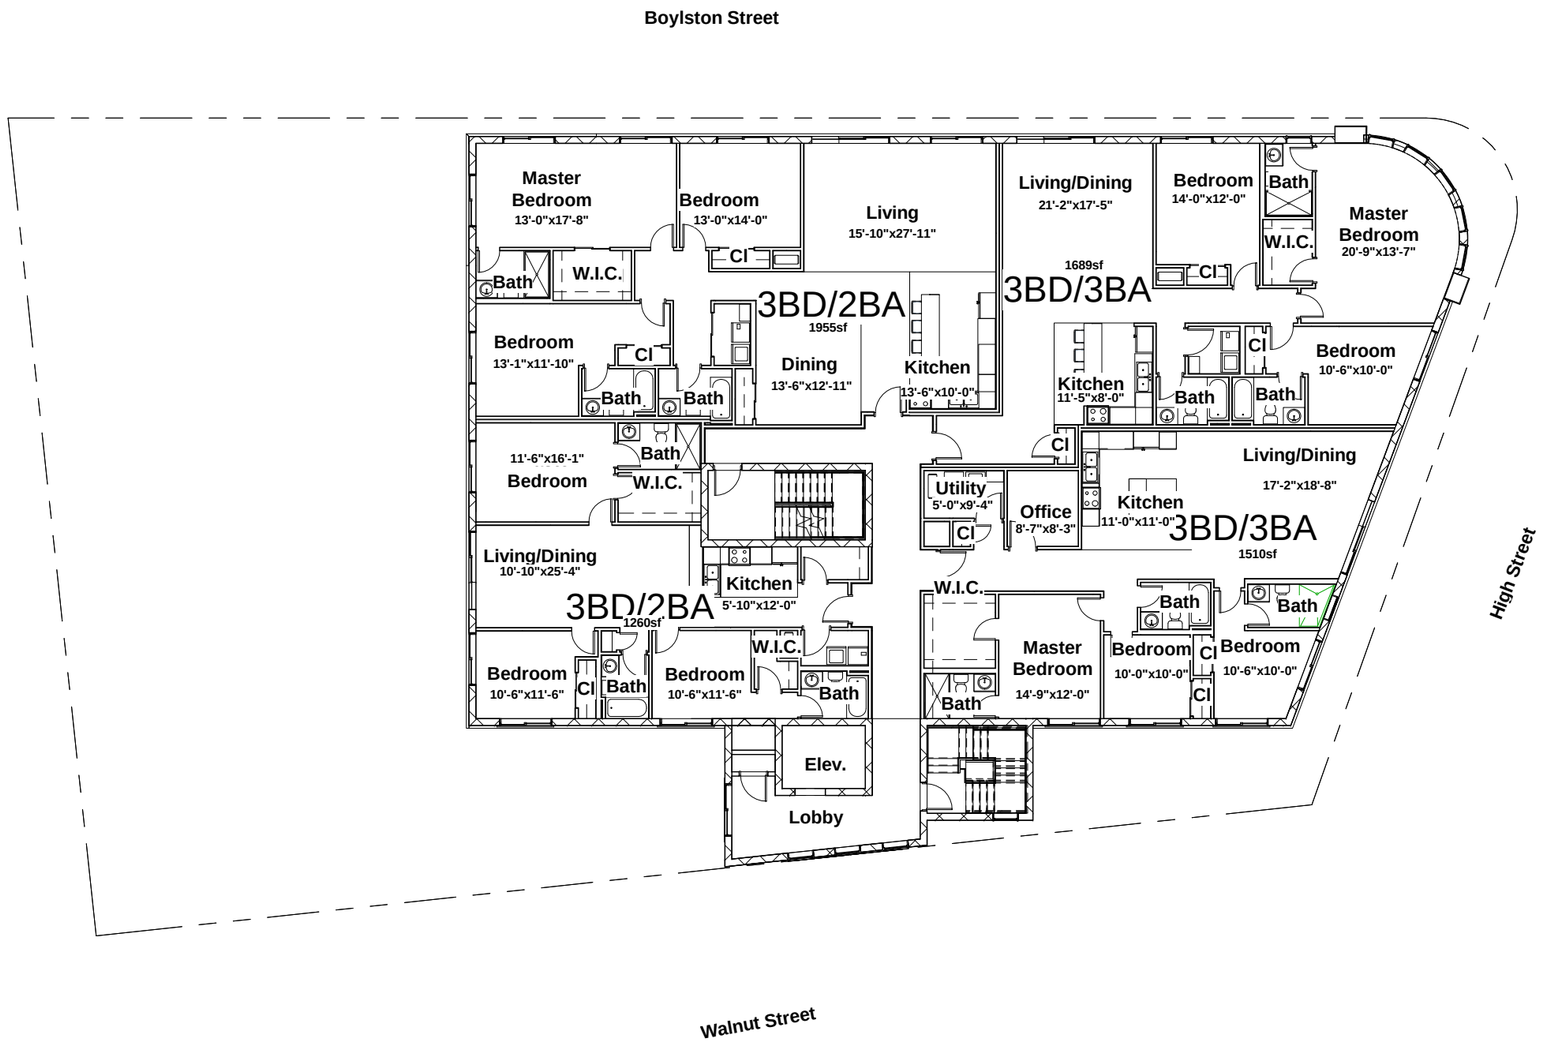

Third Floor Plan

20 Boylston Street
Brookline, MA

November 16, 2017

HENDREN ASSOCIATES
ARCHITECTS + PLANNERS

119 BRAINTREE STREET
SUITE 209
BOSTON, MA 02134
ARCHITECT@HENDRENASSOCIATES.COM

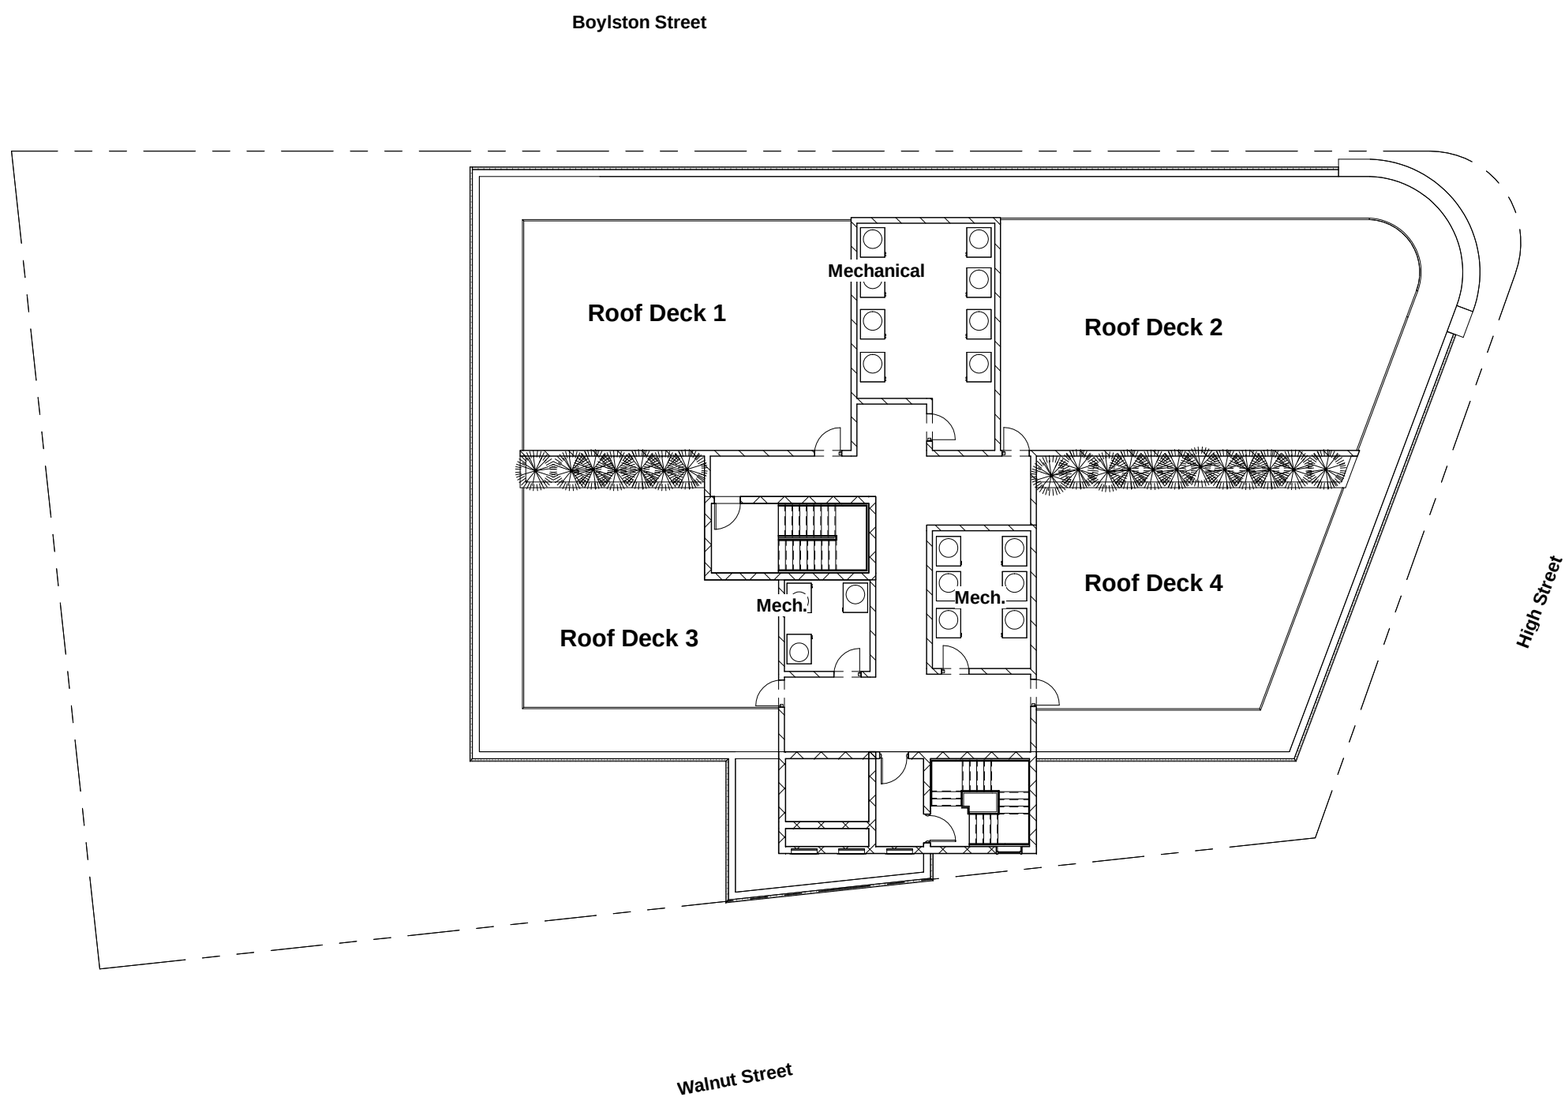

Roof Deck Plan

20 Boylston Street
Brookline, MA

November 16, 2017

HENDREN ASSOCIATES
ARCHITECTS + PLANNERS
119 BRAINTREE STREET
SUITE 209
BOSTON, MA 02134
ARCHITECT@HENDRENASSOCIATES.COM

North Elevation

3/32" = 1'-0"

20 Boylston Street
Brookline, MA

November 16, 2017

HENDREN ASSOCIATES
ARCHITECTS + PLANNERS
119 BRAINTREE STREET
SUITE 209
BOSTON, MA 02134
ARCHITECT@HENDRENASSOCIATES.COM

East Elevation

1/8" = 1'-0"

20 Boylston Street
Brookline, MA

November 16, 2017

HENDREN ASSOCIATES
ARCHITECTS + PLANNERS

119 BRAINTREE STREET
SUITE 209
BOSTON, MA 02134
ARCHITECT@HENDRENASSOCIATES.COM

South Elevation

3/32" = 1'-0"

20 Boylston Street
Brookline, MA

November 16, 2017

HENDREN ASSOCIATES
ARCHITECTS + PLANNERS

119 BRAINTREE STREET
SUITE 209
BOSTON, MA 02134
ARCHITECT@HENDRENASSOCIATES.COM

West Elevation

1/8" = 1'-0"

20 Boylston Street
Brookline, MA

November 16, 2017

HENDREN ASSOCIATES
ARCHITECTS + PLANNERS
119 BRAINTREE STREET
SUITE 209
BOSTON, MA 02134
ARCHITECT@HENDRENASSOCIATES.COM