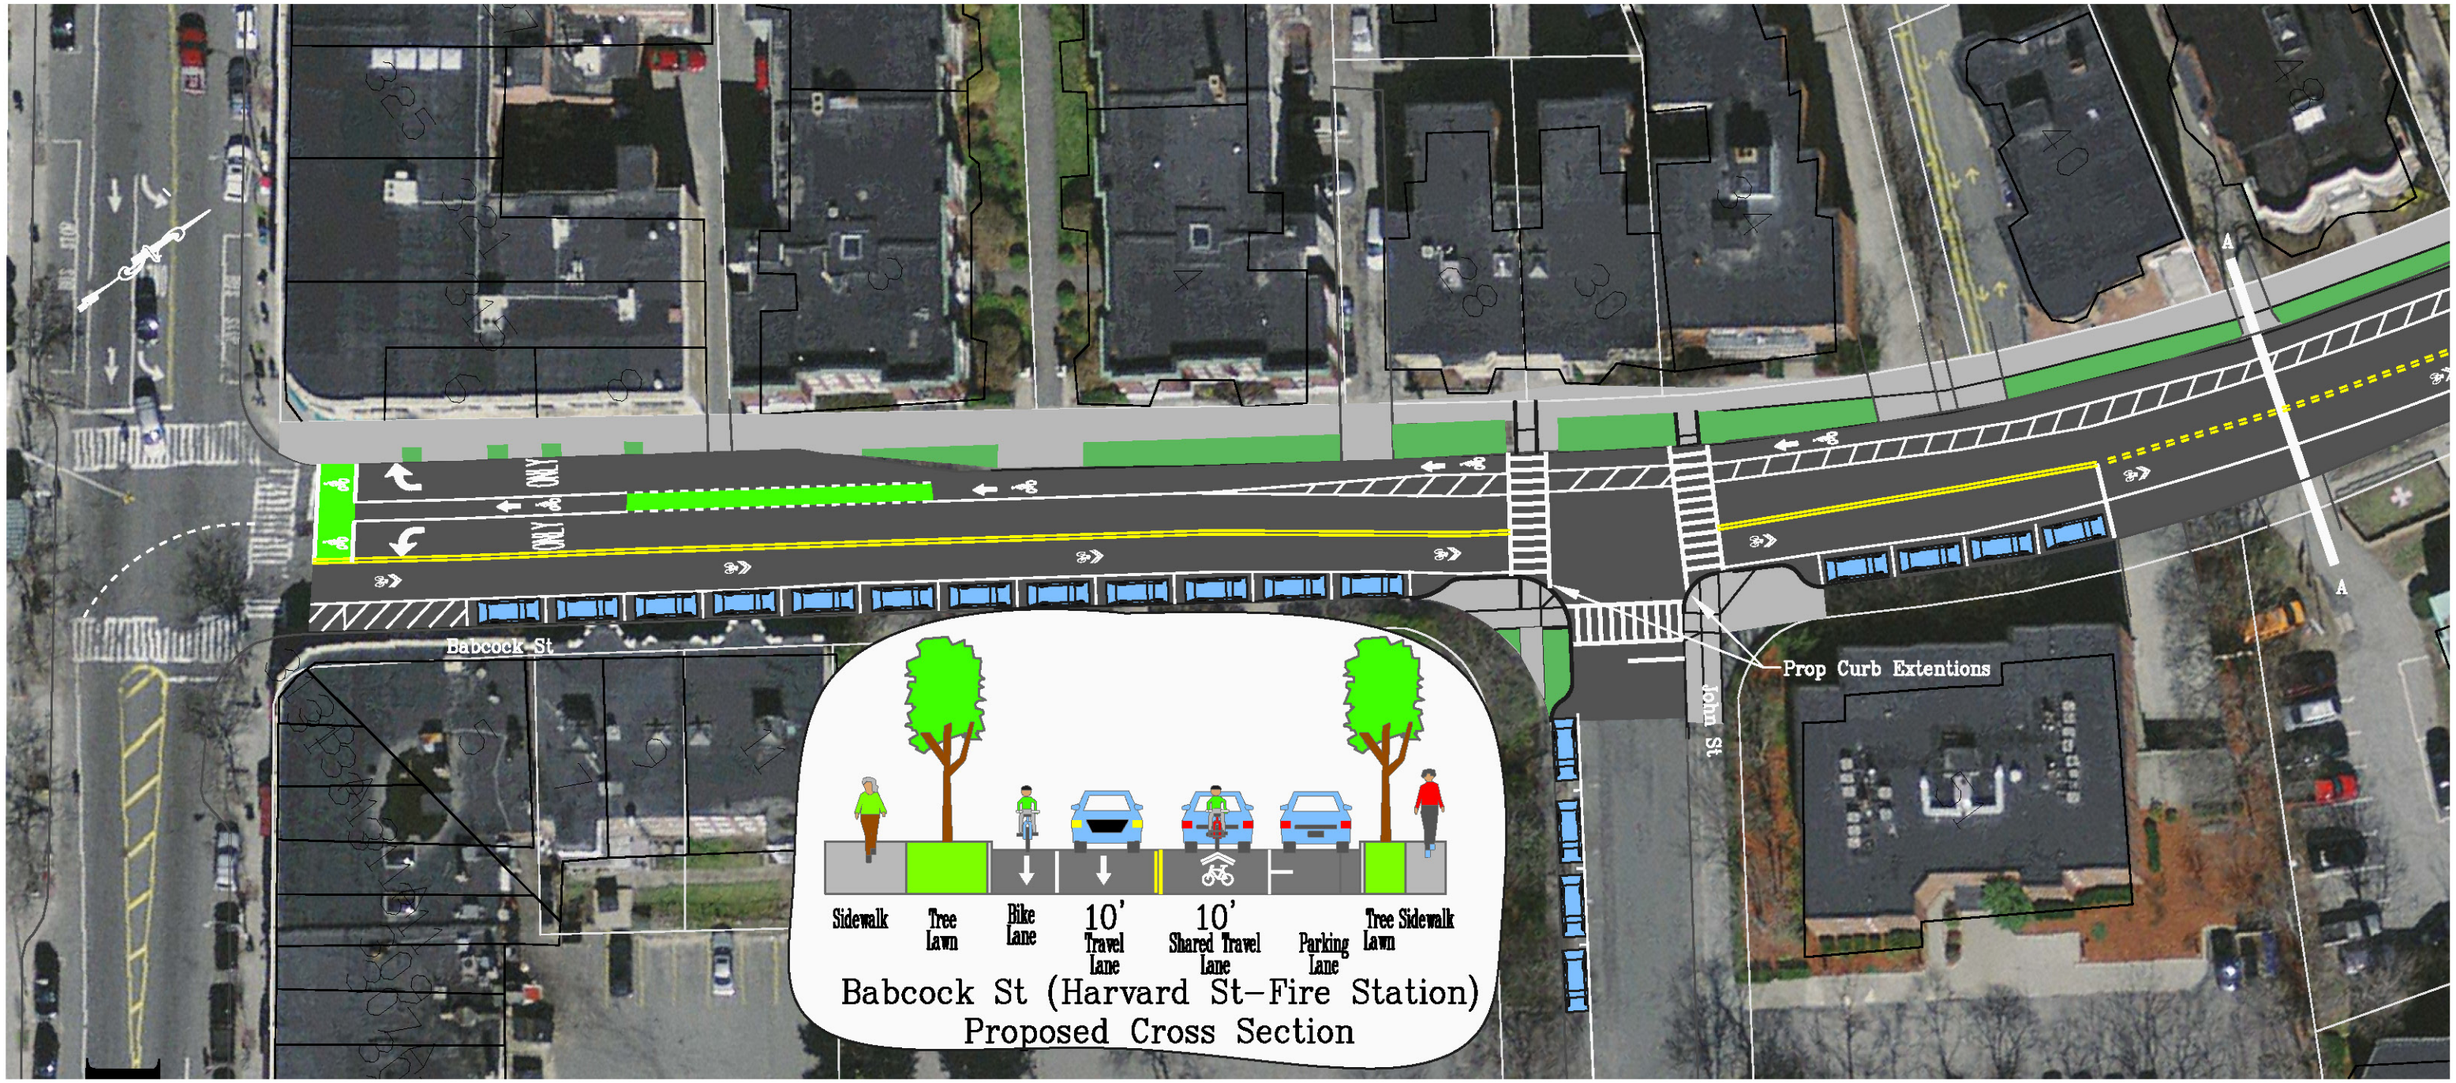

Scale: 1" = 40'

BROOKLINE ENGINEERING/TRANSPORTATION DIVISION
333 WASHINGTON ST 4TH FLOOR, BROOKLINE, MA
TELEPHONE : (617) 730–2139 FAX: (617) 264–6450

Babcock Street and Naples Road Corridor Improvements Approved 1–22–18
Two Way Motor Vehicle, One Way Street level Bike Lane and Parking

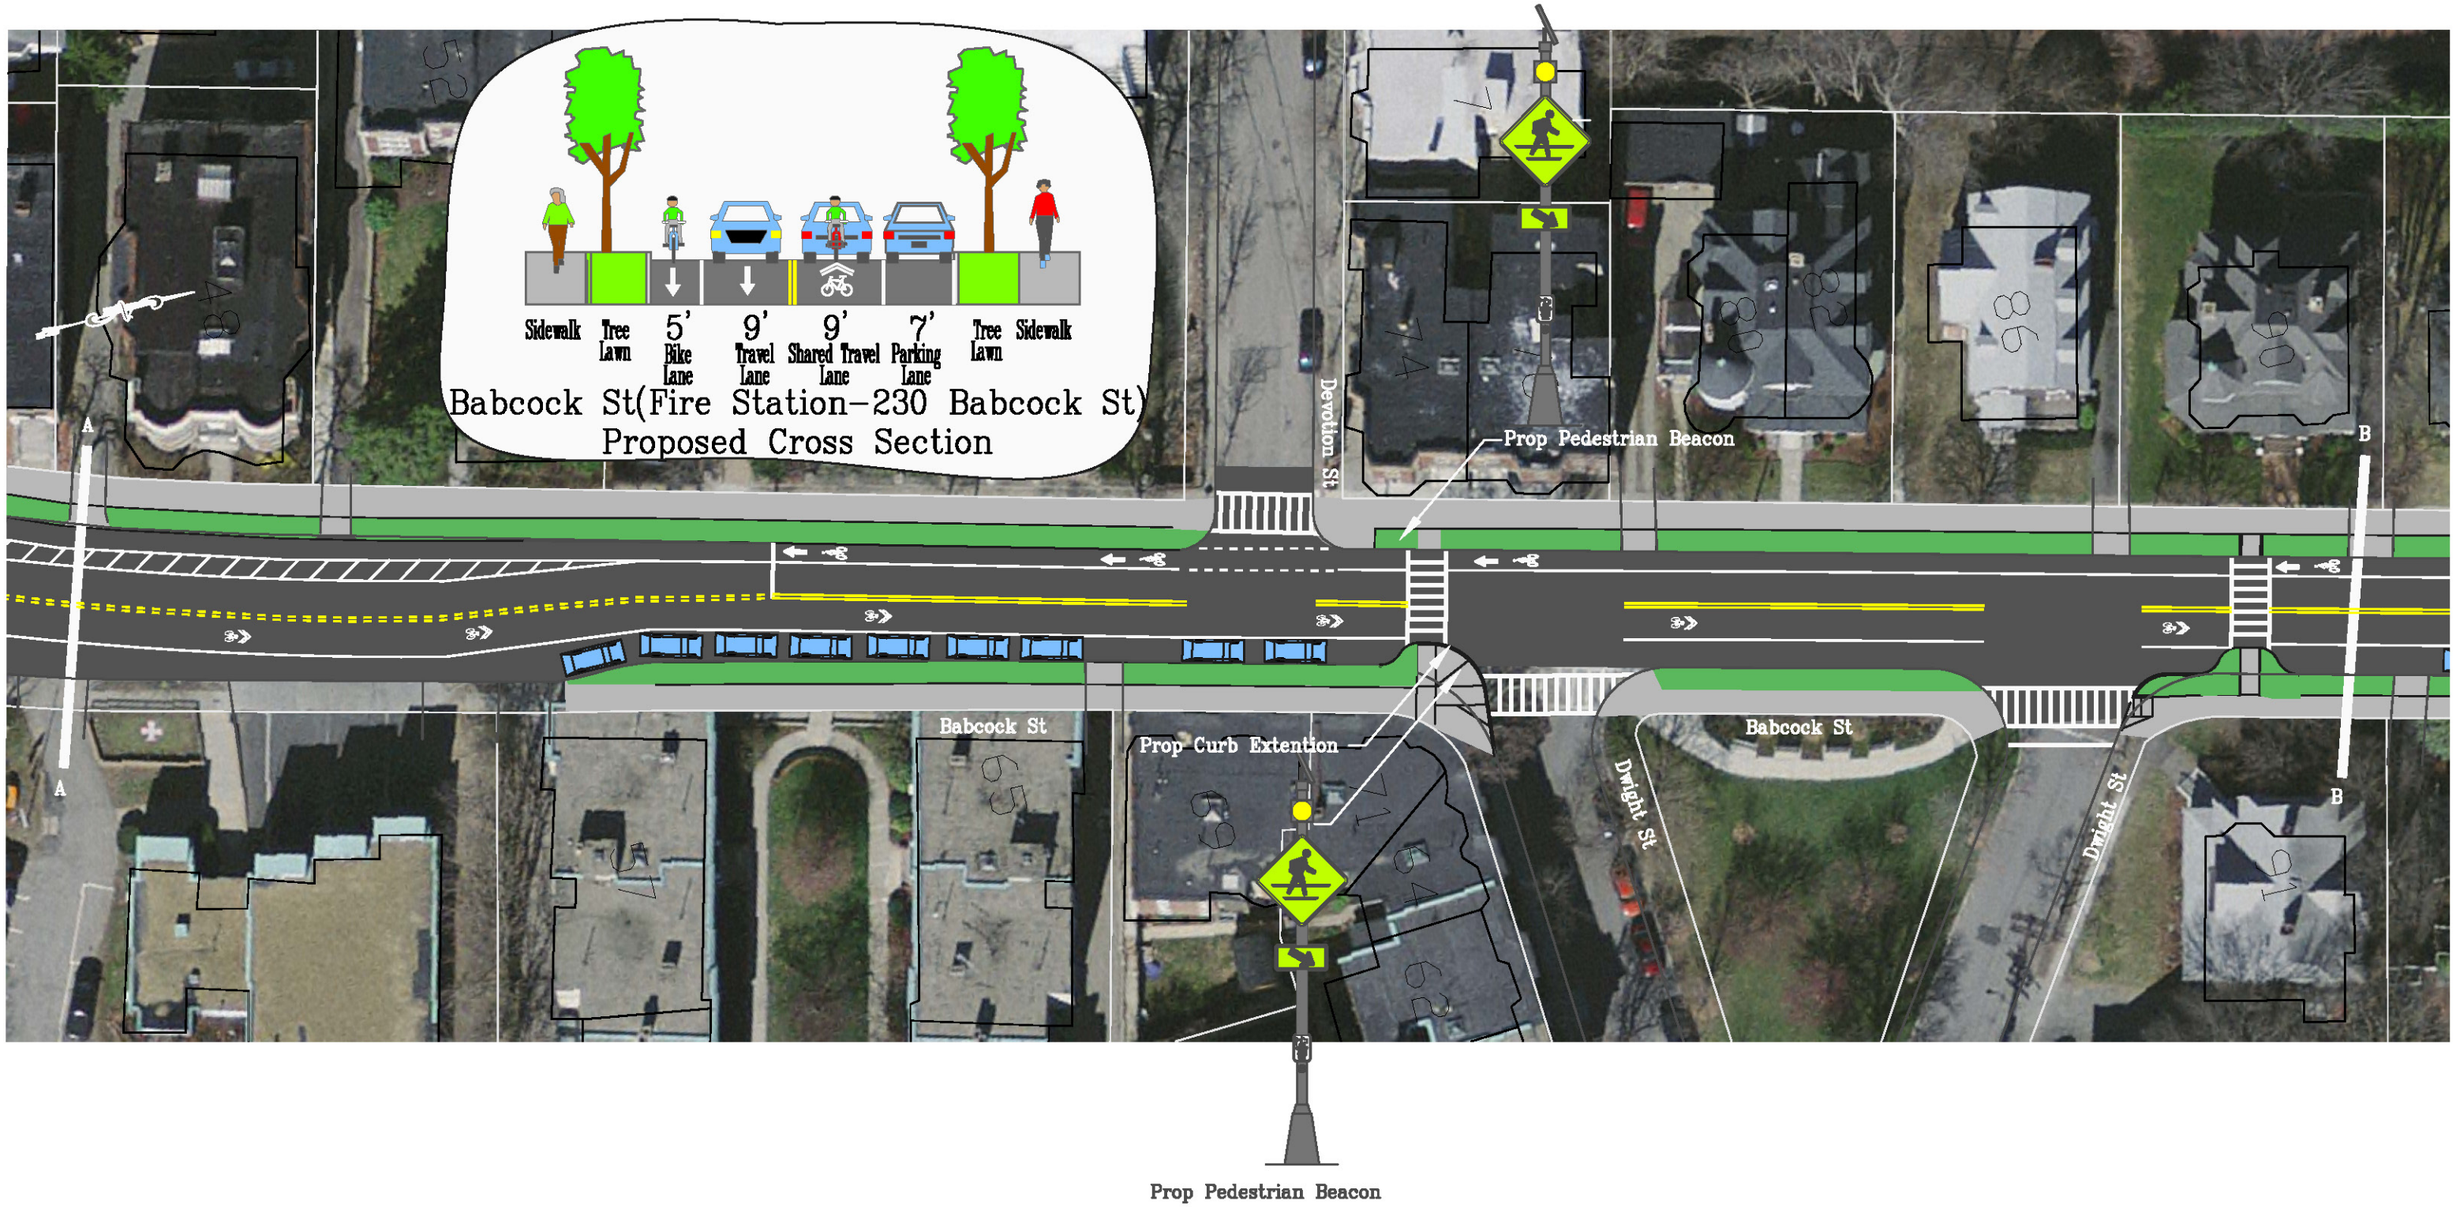

Scale: 1" = 40'

BROOKLINE ENGINEERING/TRANSPORTATION DIVISION
333 WASHINGTON ST 4TH FLOOR, BROOKLINE, MA
TELEPHONE : (617) 730-2139 FAX: (617) 264-6450

Babcock Street and Naples Road Corridor Improvements Approved 1-22-18
Two Way Motor Vehicle, One Way Street level Bike Lane and Parking

Scale: 1" = 40'

BROOKLINE ENGINEERING/TRANSPORTATION DIVISION
333 WASHINGTON ST 4TH FLOOR, BROOKLINE, MA
TELEPHONE : (617) 730-2139 FAX: (617) 264-6450

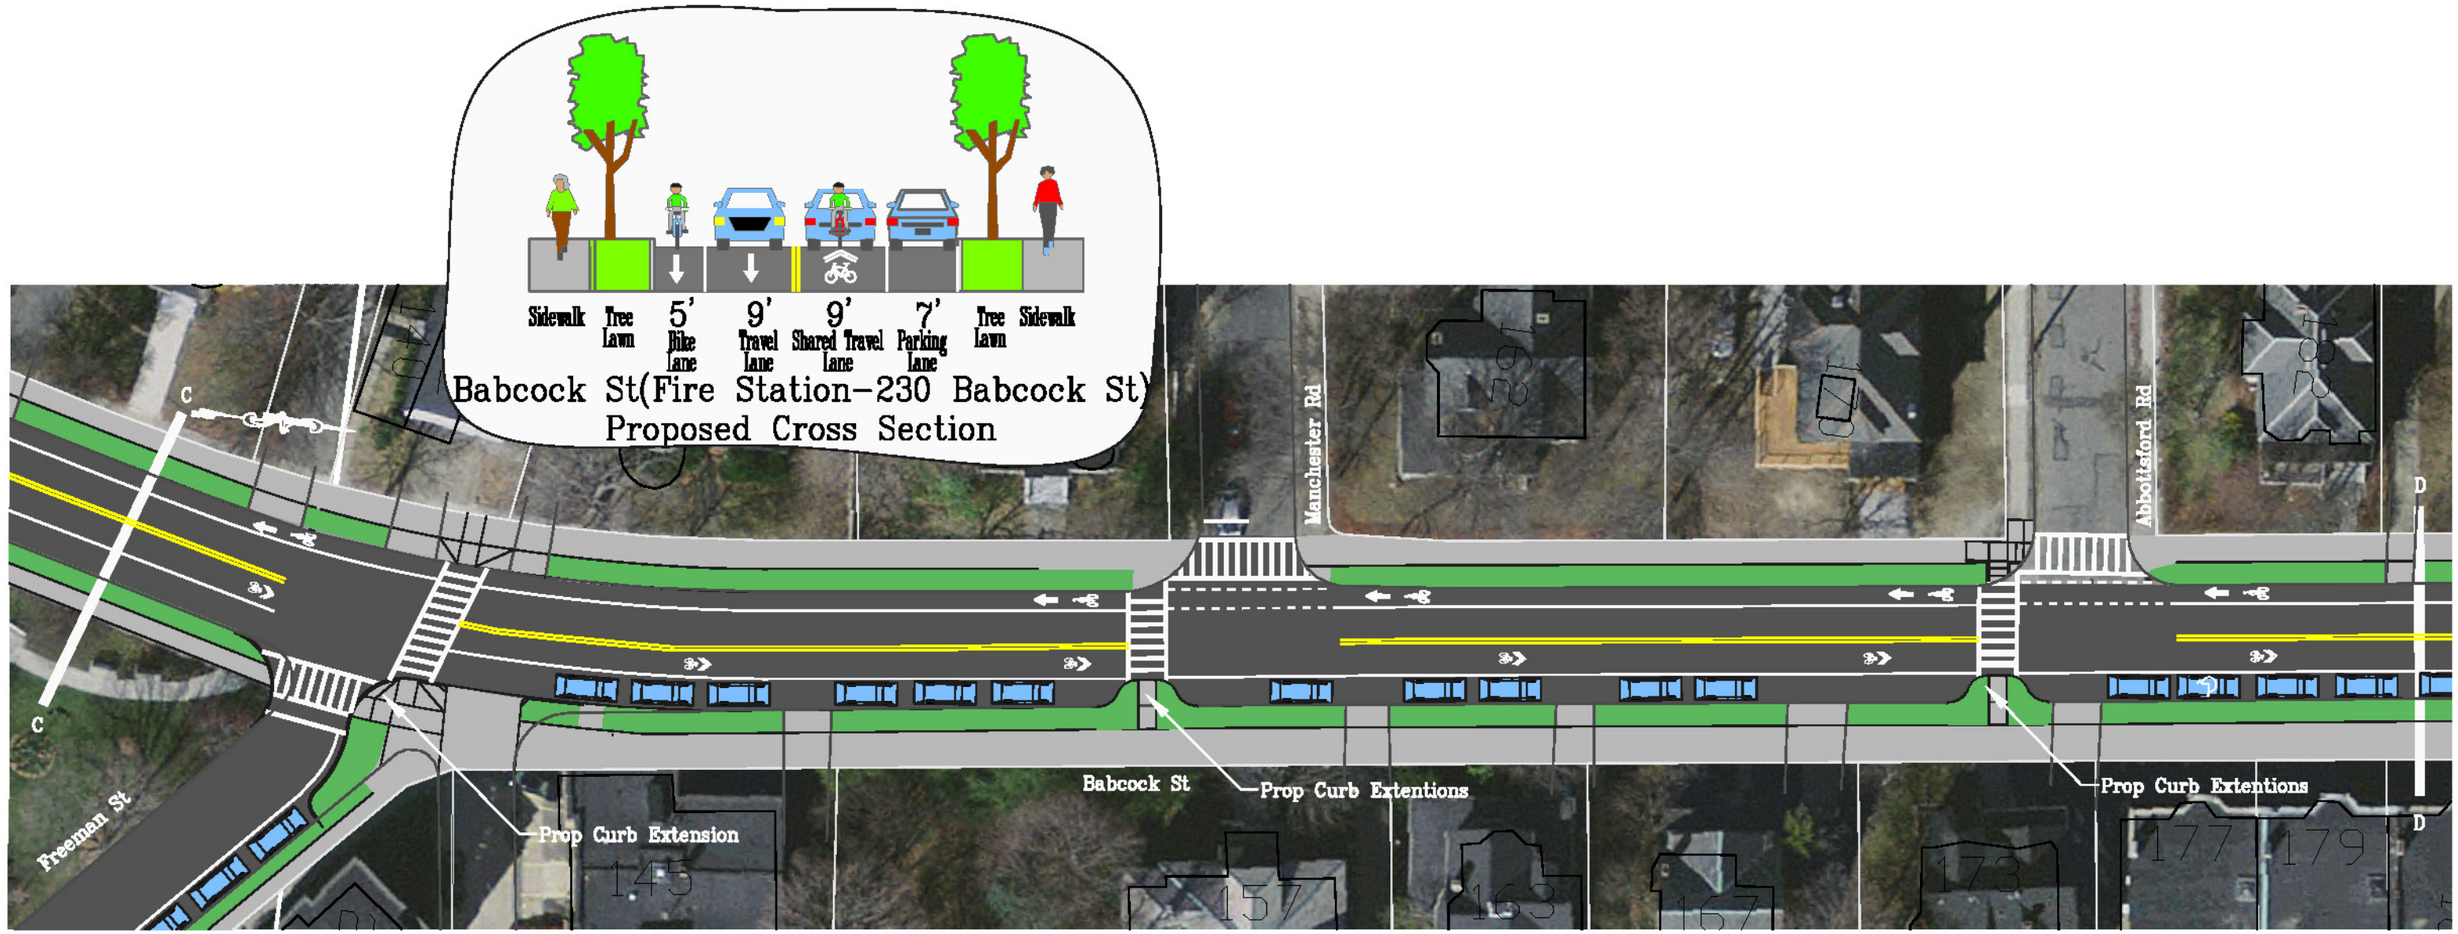

Scale: 1" = 40'

BROOKLINE ENGINEERING/TRANSPORTATION DIVISION
333 WASHINGTON ST 4TH FLOOR, BROOKLINE, MA
TELEPHONE : (617) 730-2139 FAX: (617) 264-6450

Babcock Street and Naples Road Corridor Improvements Approved 1-22-18
Two Way Motor Vehicle, One Way Street level Bike Lane and Parking

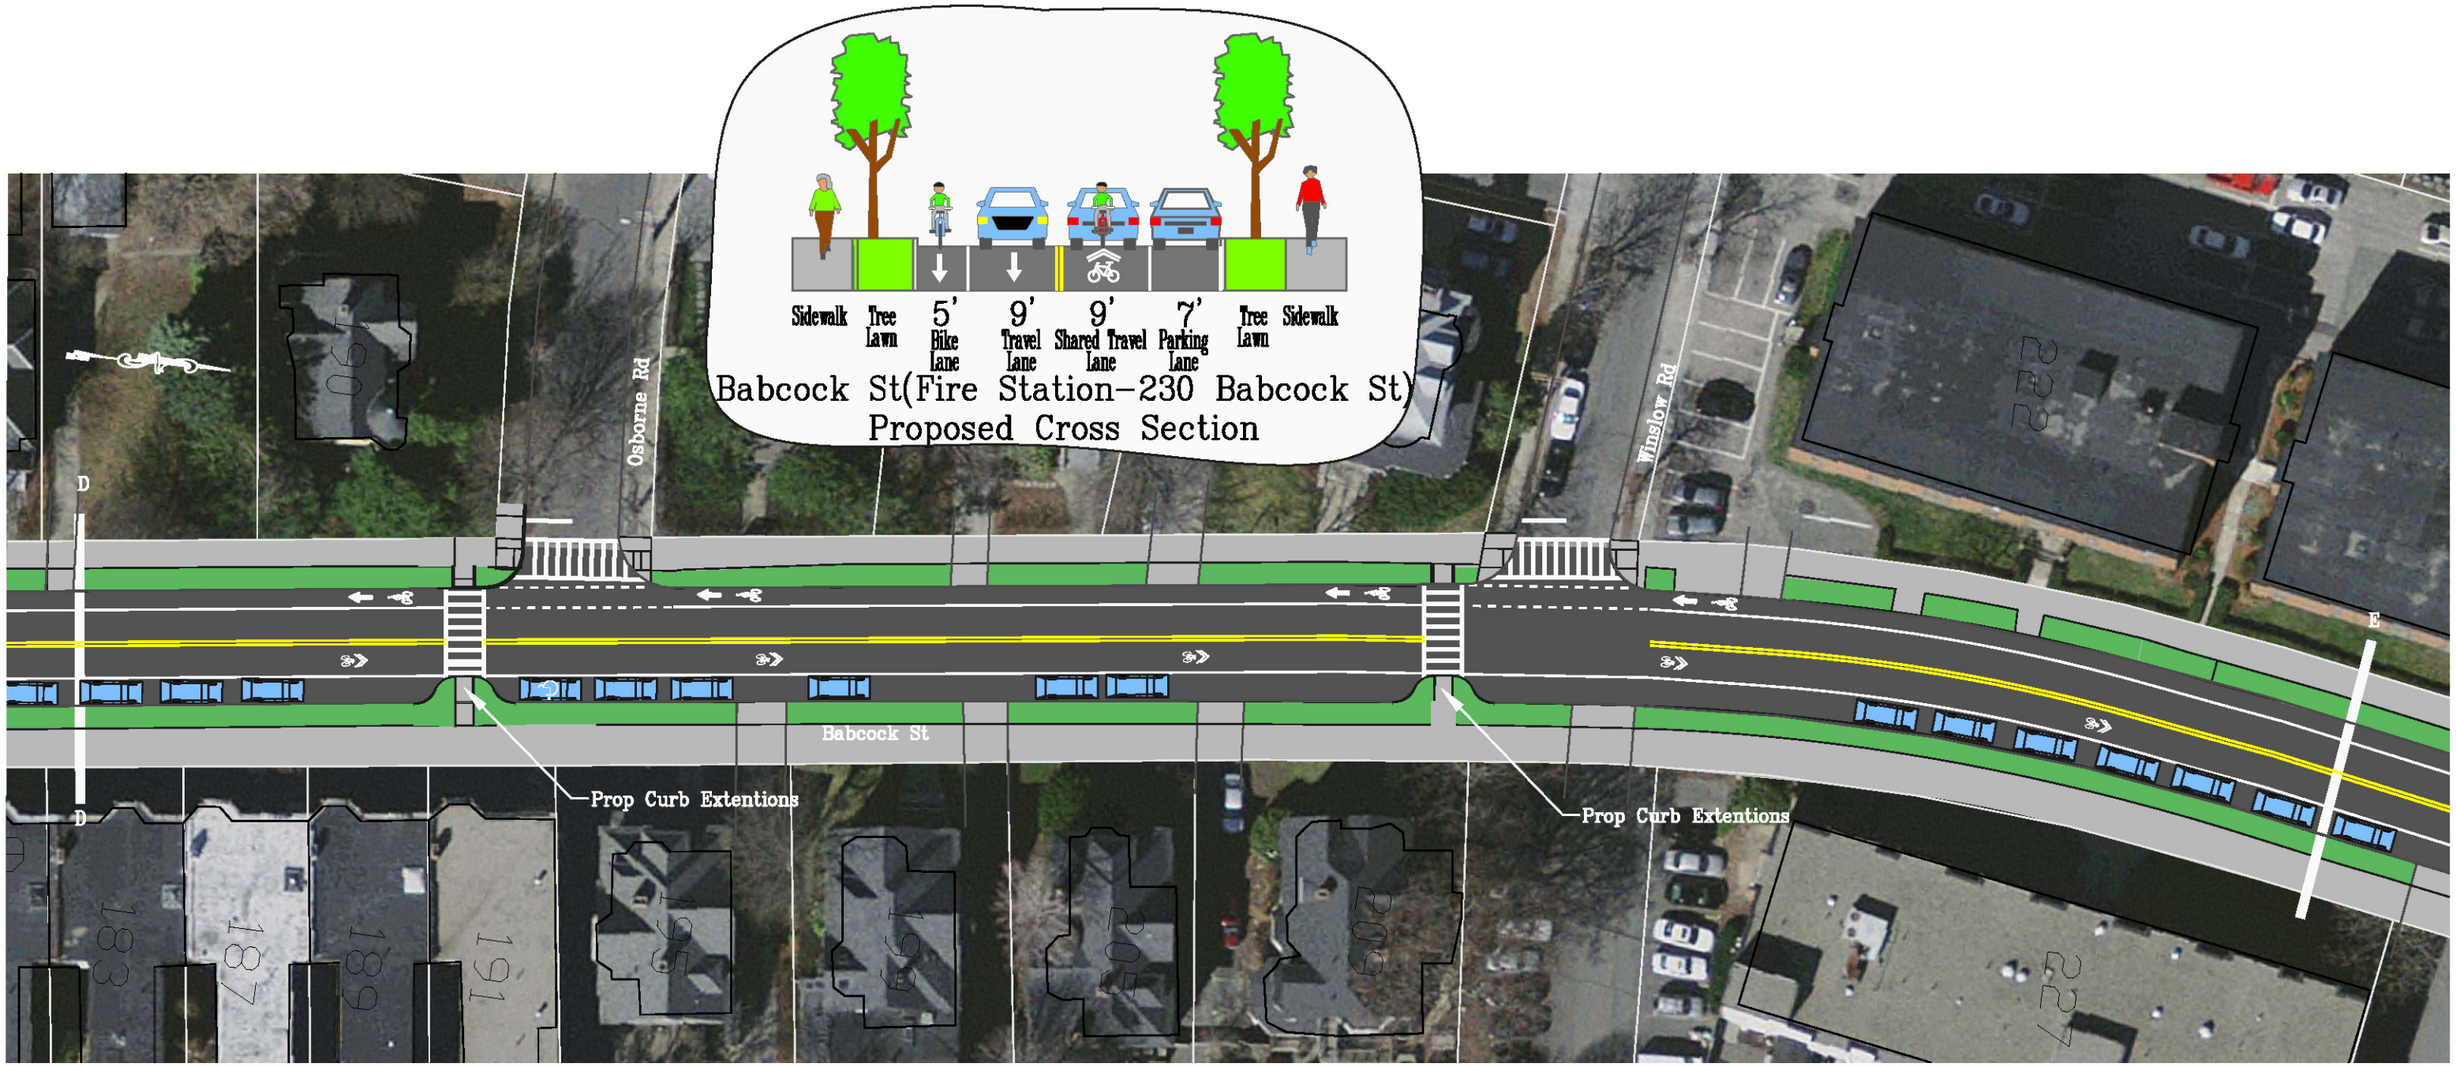

Scale: 1" = 40'

BROOKLINE ENGINEERING/TRANSPORTATION DIVISION
333 WASHINGTON ST 4TH FLOOR, BROOKLINE, MA
TELEPHONE : (617) 730-2139 FAX: (617) 264-6450

Babcock Street and Naples Road Corridor Improvements Approved 1-22-18
Two Way Motor Vehicle, One Way Street level Bike Lane and Parking

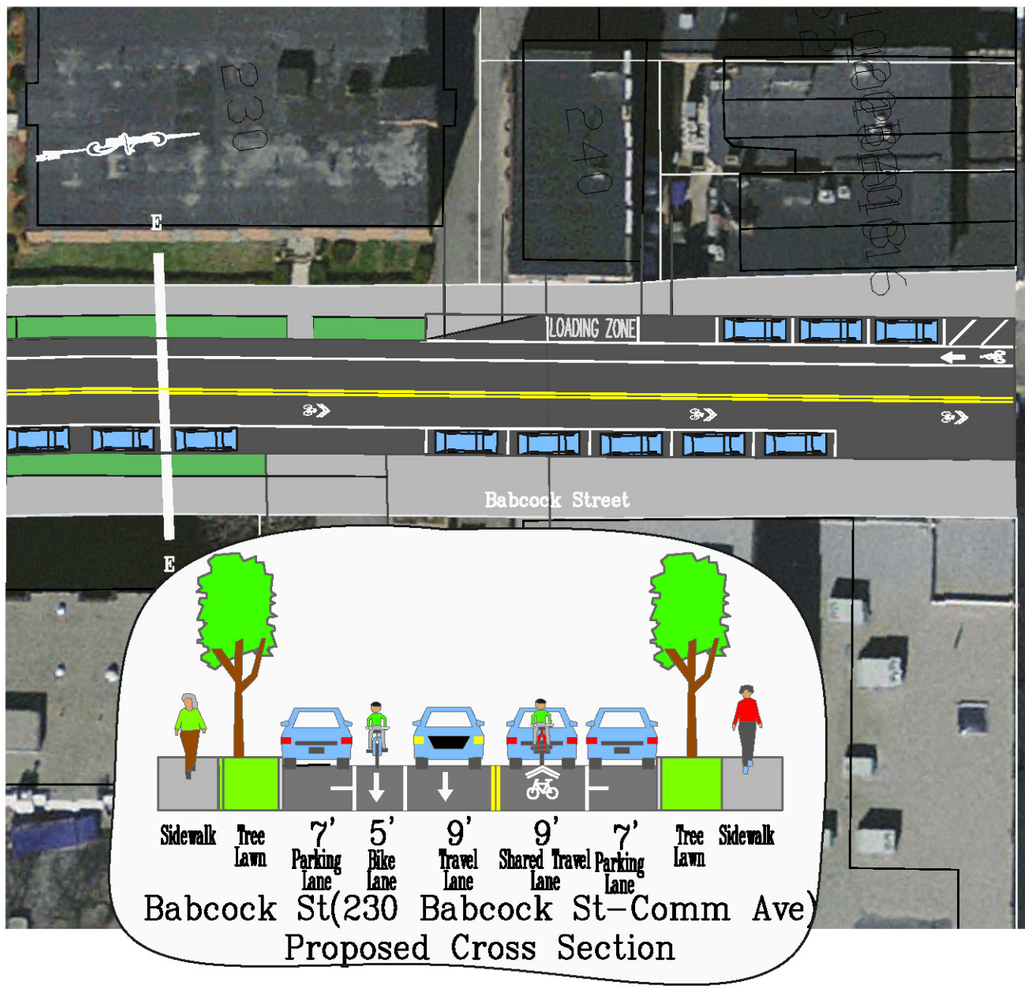

Scale: 1" = 40'

BROOKLINE ENGINEERING/TRANSPORTATION DIVISION
333 WASHINGTON ST 4TH FLOOR, BROOKLINE, MA
TELEPHONE : (617) 730-2139 FAX: (617) 264-6450

Scale: 1" = 40'

BROOKLINE ENGINEERING/TRANSPORTATION DIVISION
333 WASHINGTON ST 4TH FLOOR, BROOKLINE, MA
TELEPHONE : (617) 730-2138 FAX: (617) 264-6450

Babcock Street and Naples Road Corridor Improvements Approved 1-22-18
Two Way Motor Vehicle, One Way Street level Bike Lane and Parking

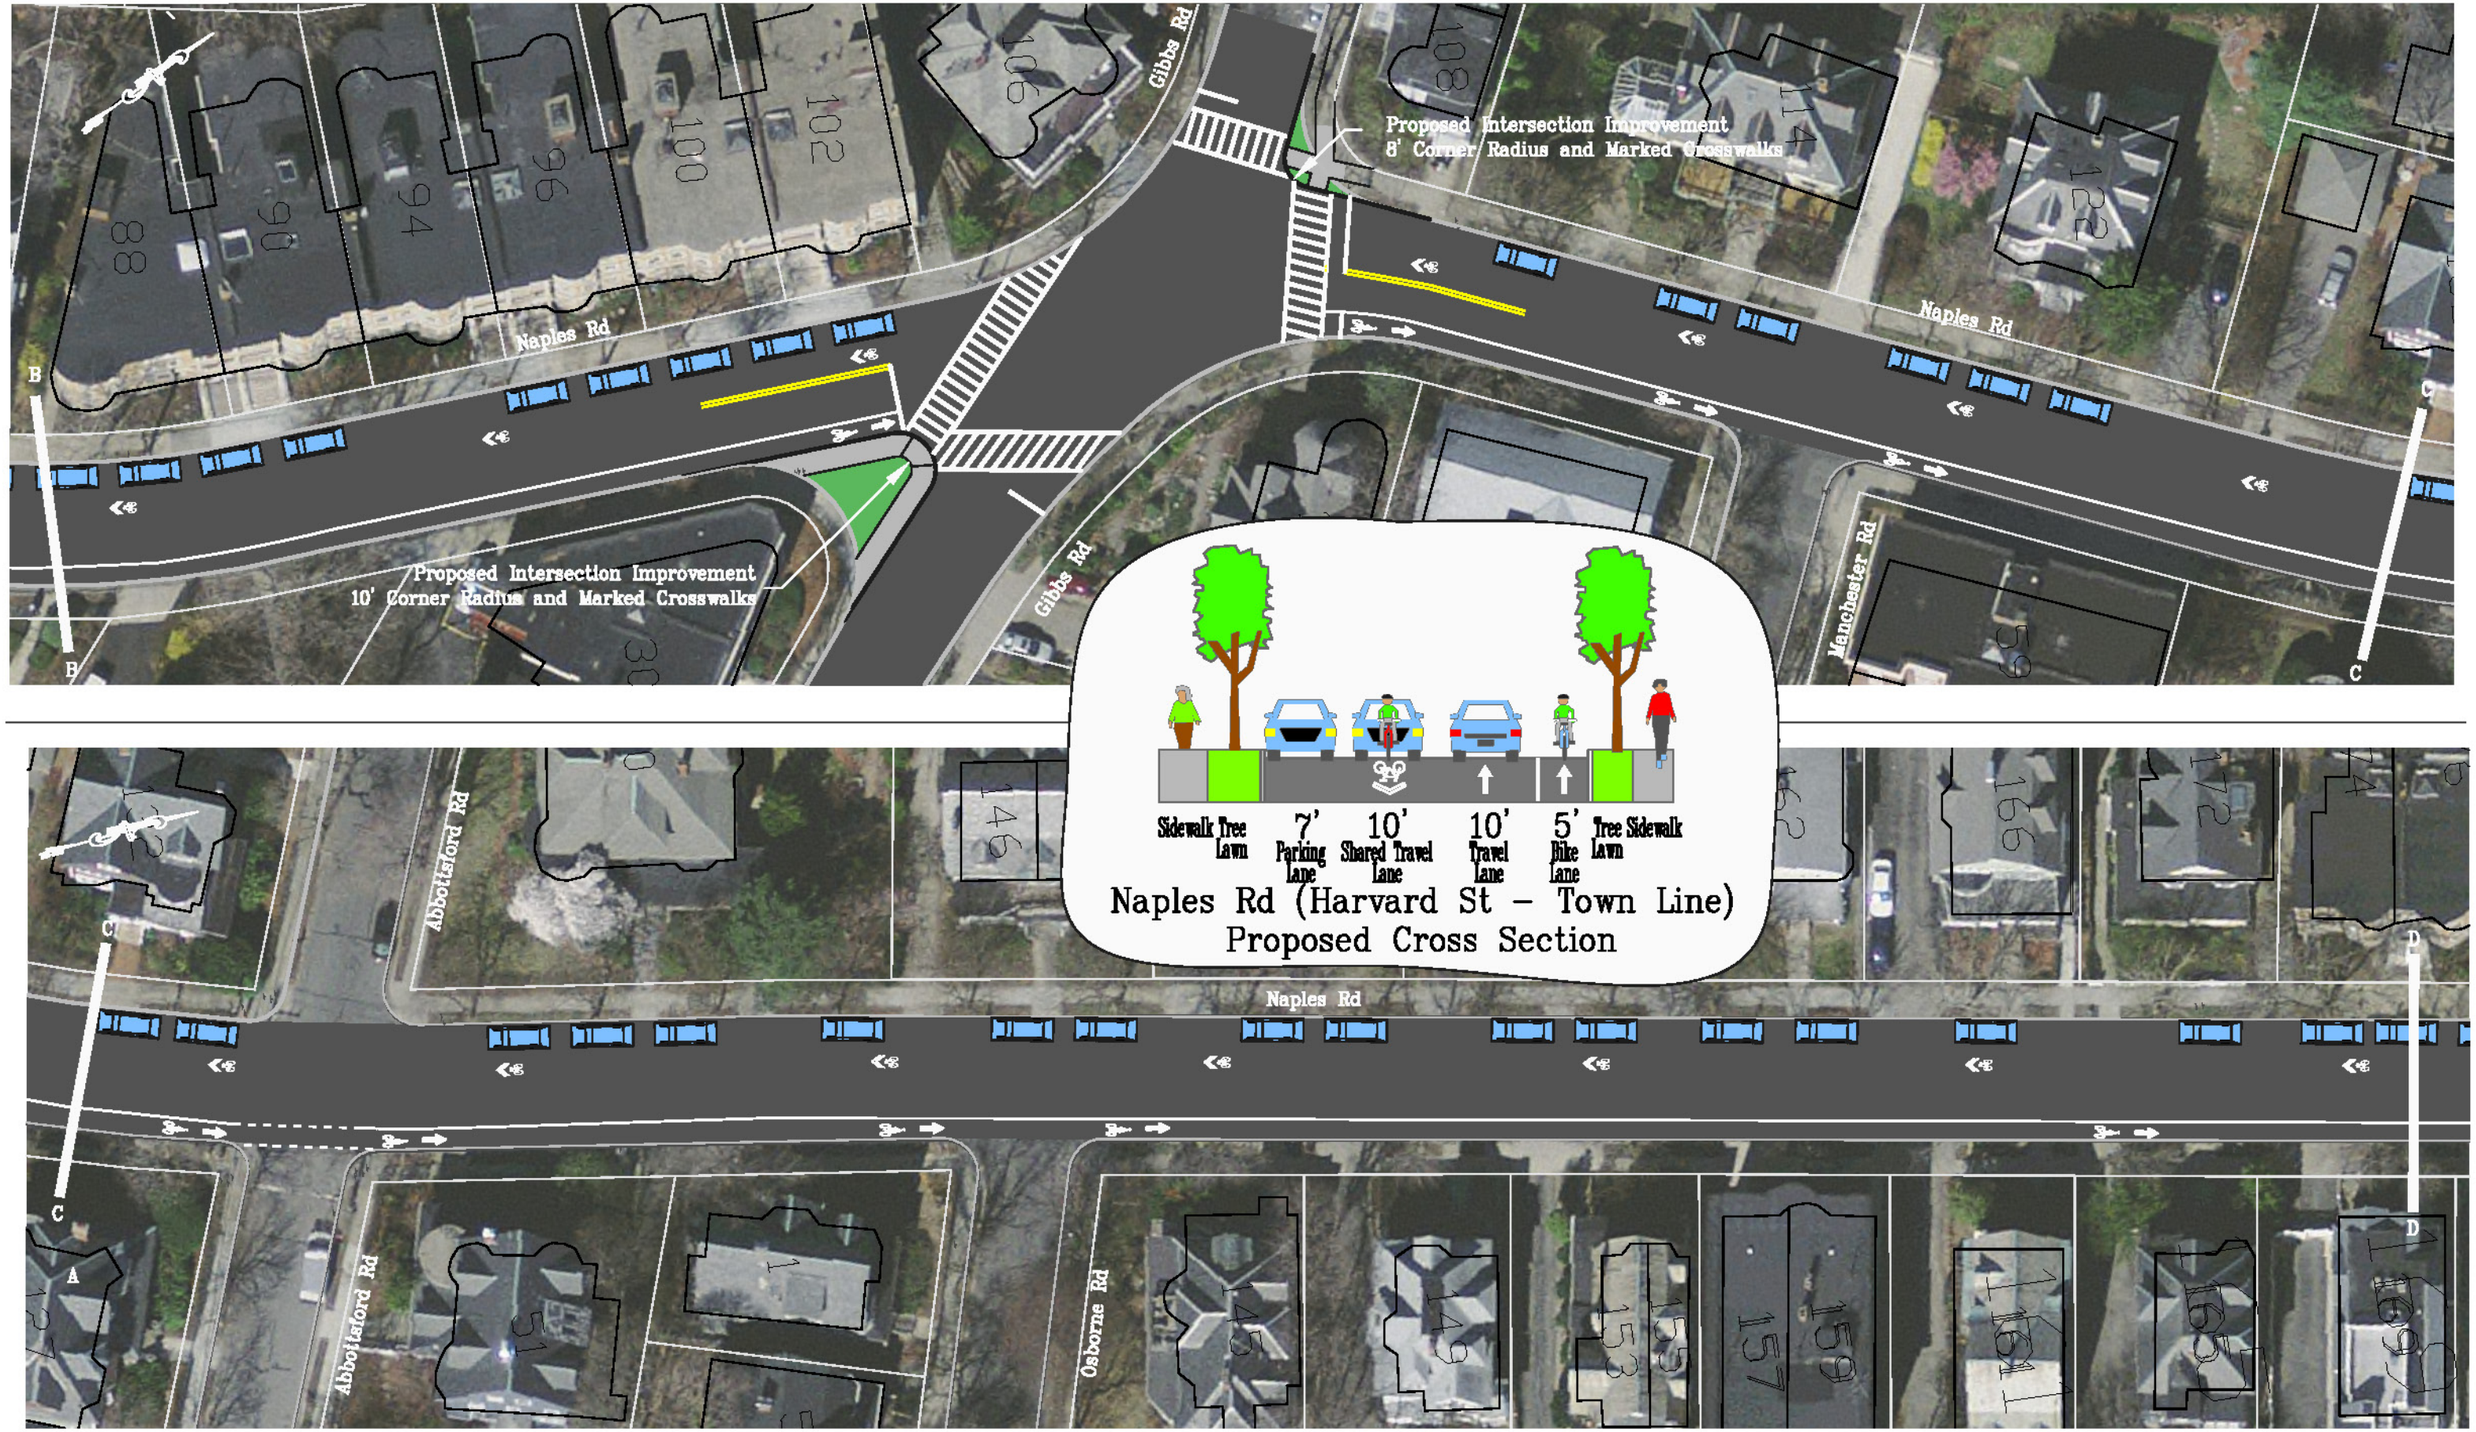

Scale: 1" = 40'

BROOKLINE ENGINEERING/TRANSPORTATION DIVISION
333 WASHINGTON ST 4TH FLOOR, BROOKLINE, MA
TELEPHONE : (617) 730-2138 FAX: (617) 264-6450

Scale: 1" = 40'

BROOKLINE ENGINEERING/TRANSPORTATION DIVISION
333 WASHINGTON ST 4TH FLOOR, BROOKLINE, MA
TELEPHONE : (617) 730-2138 FAX: (617) 284-6450