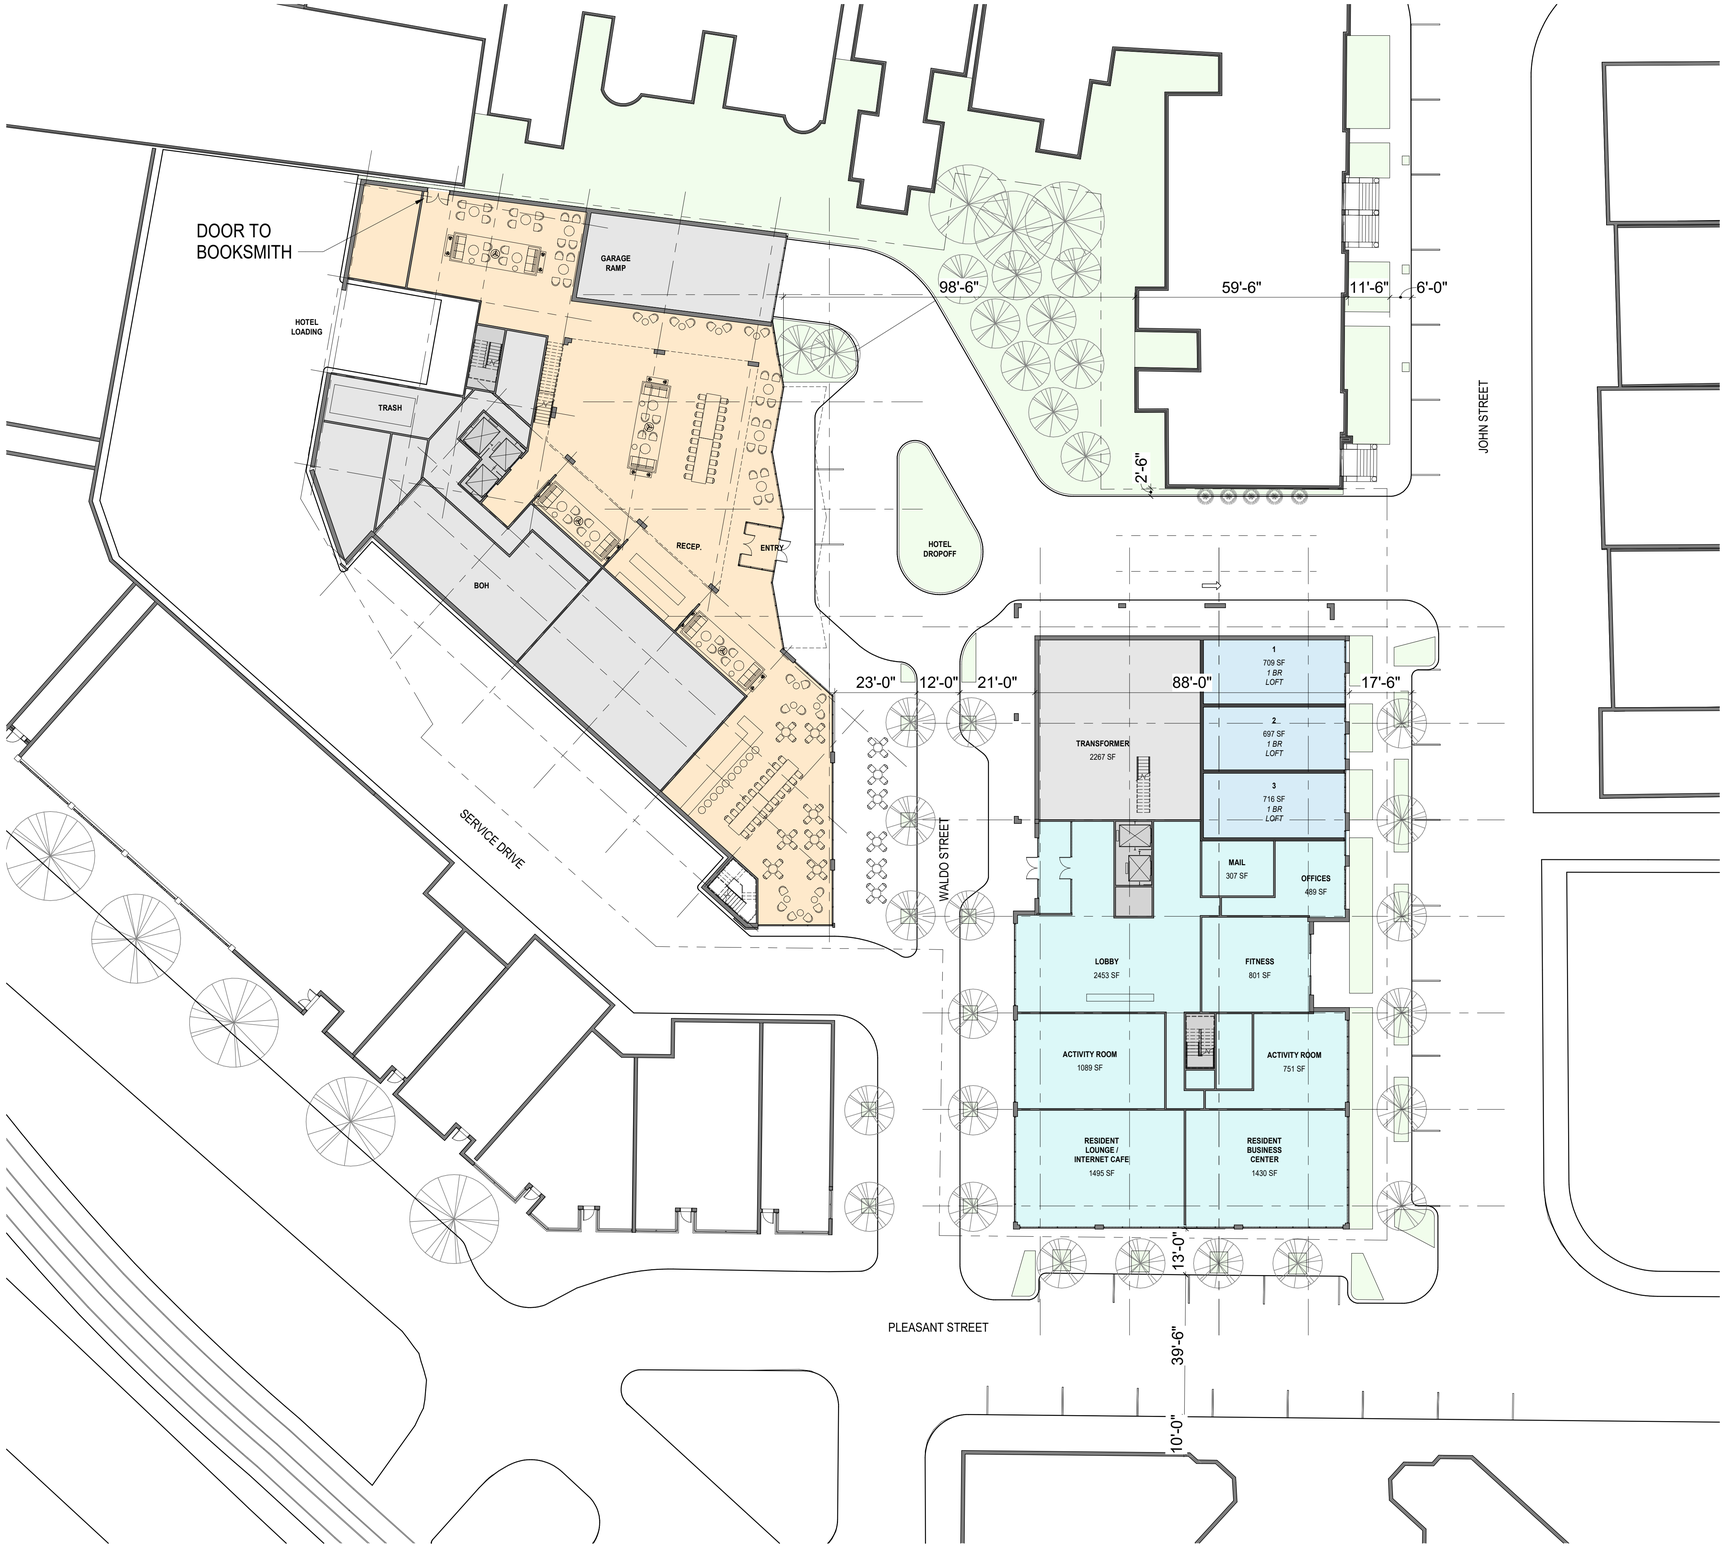

Coolidge Corner • Hotel & Residences	Chestnut Hill Realty • CambridgeSeven	HOTEL & RESI - LEVEL 1	1" = 20'-0"	14 JANUARY 2019

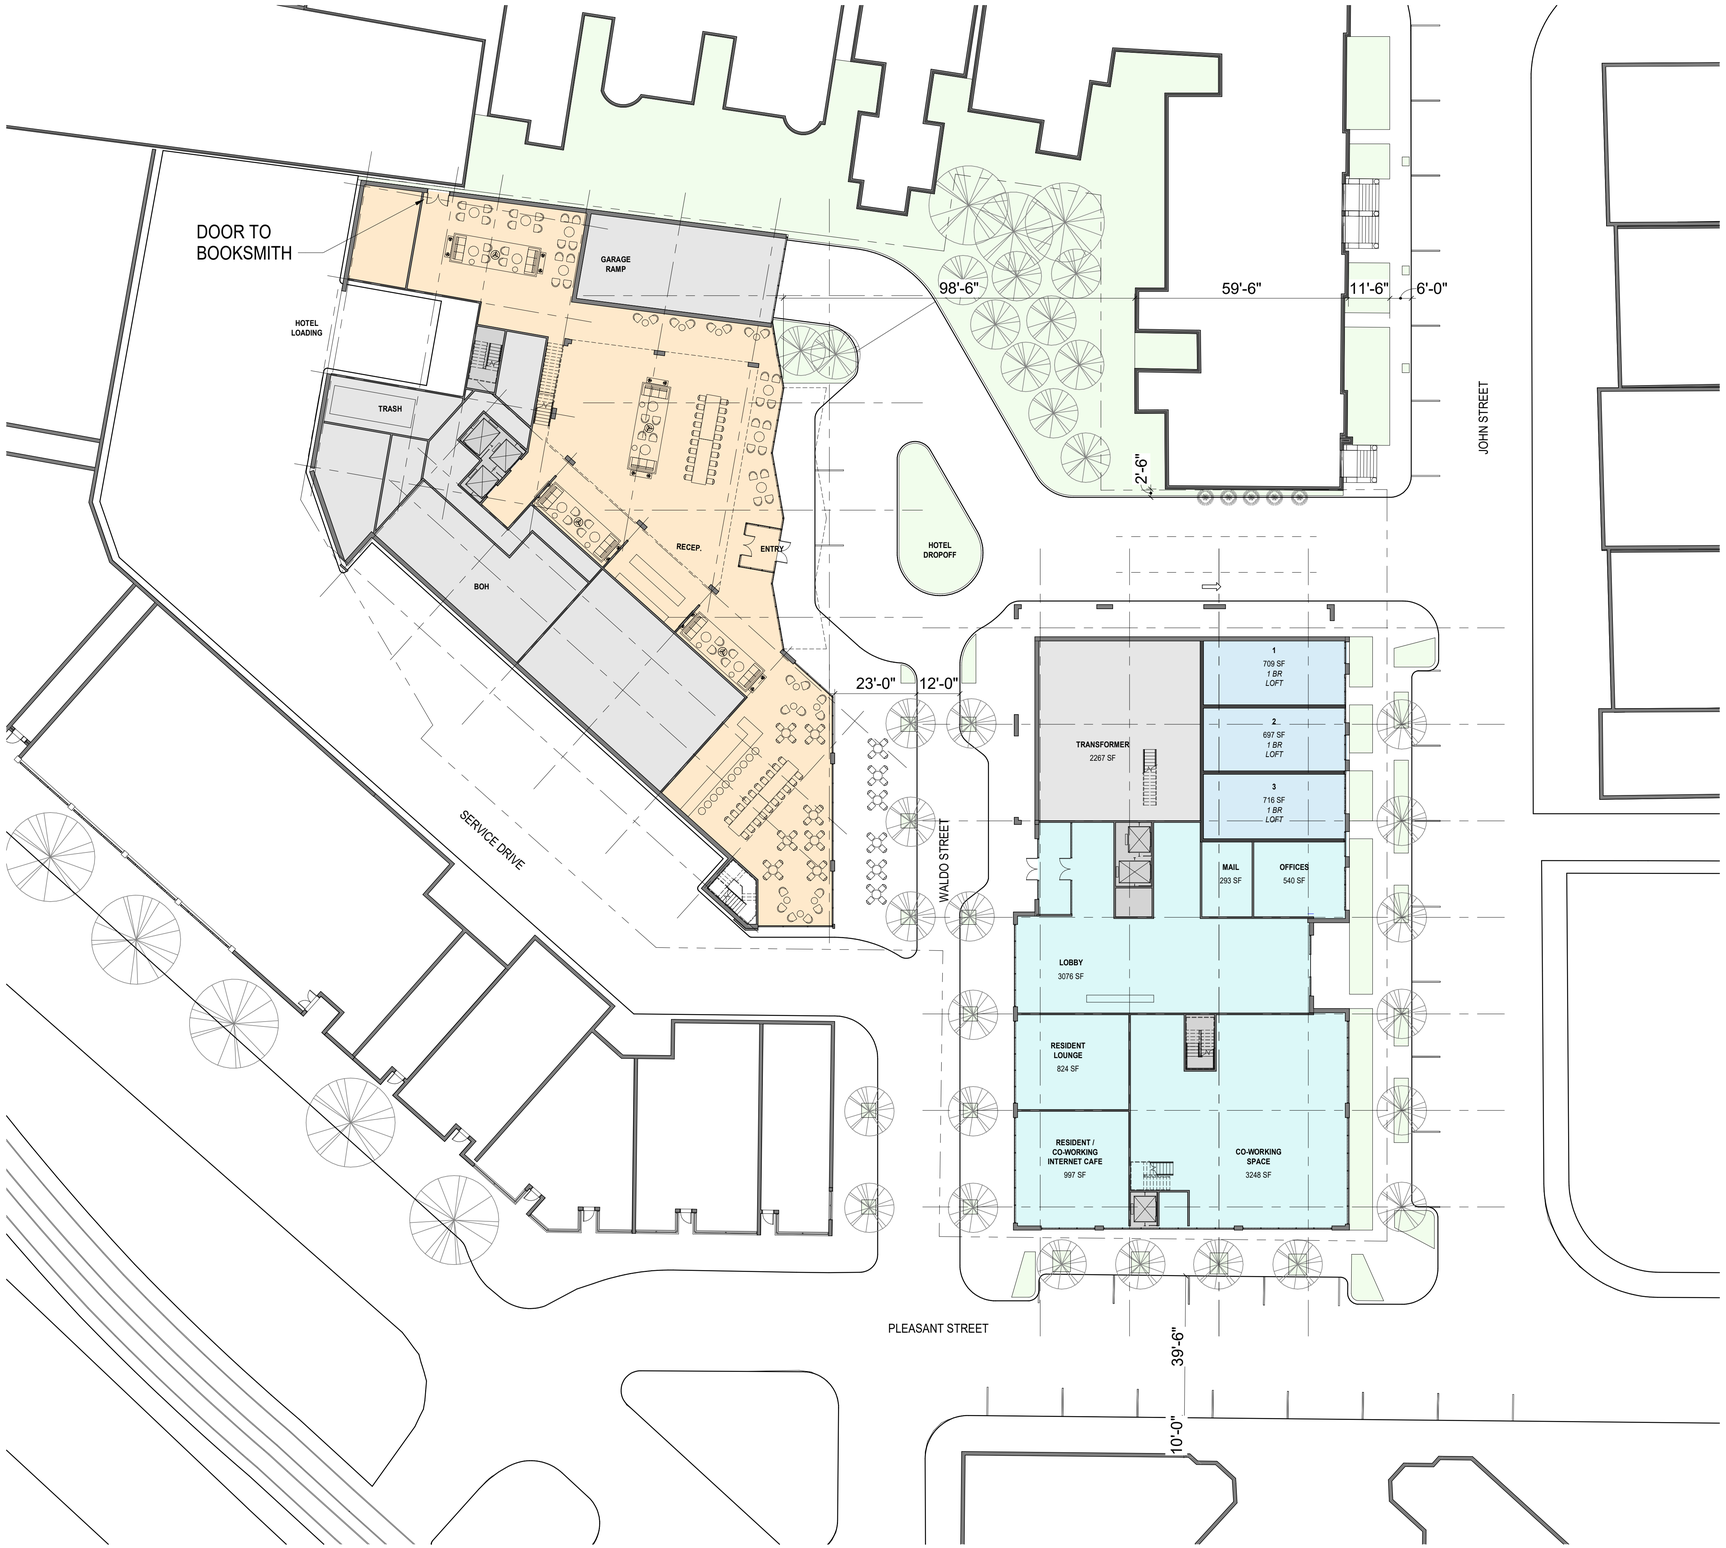

Coolidge Corner • Hotel & Residences	Chestnut Hill Realty • CambridgeSeven	RESI LEVEL 1 W/ MEZZANINE	1" = 20'-0"	14 JANUARY 2019

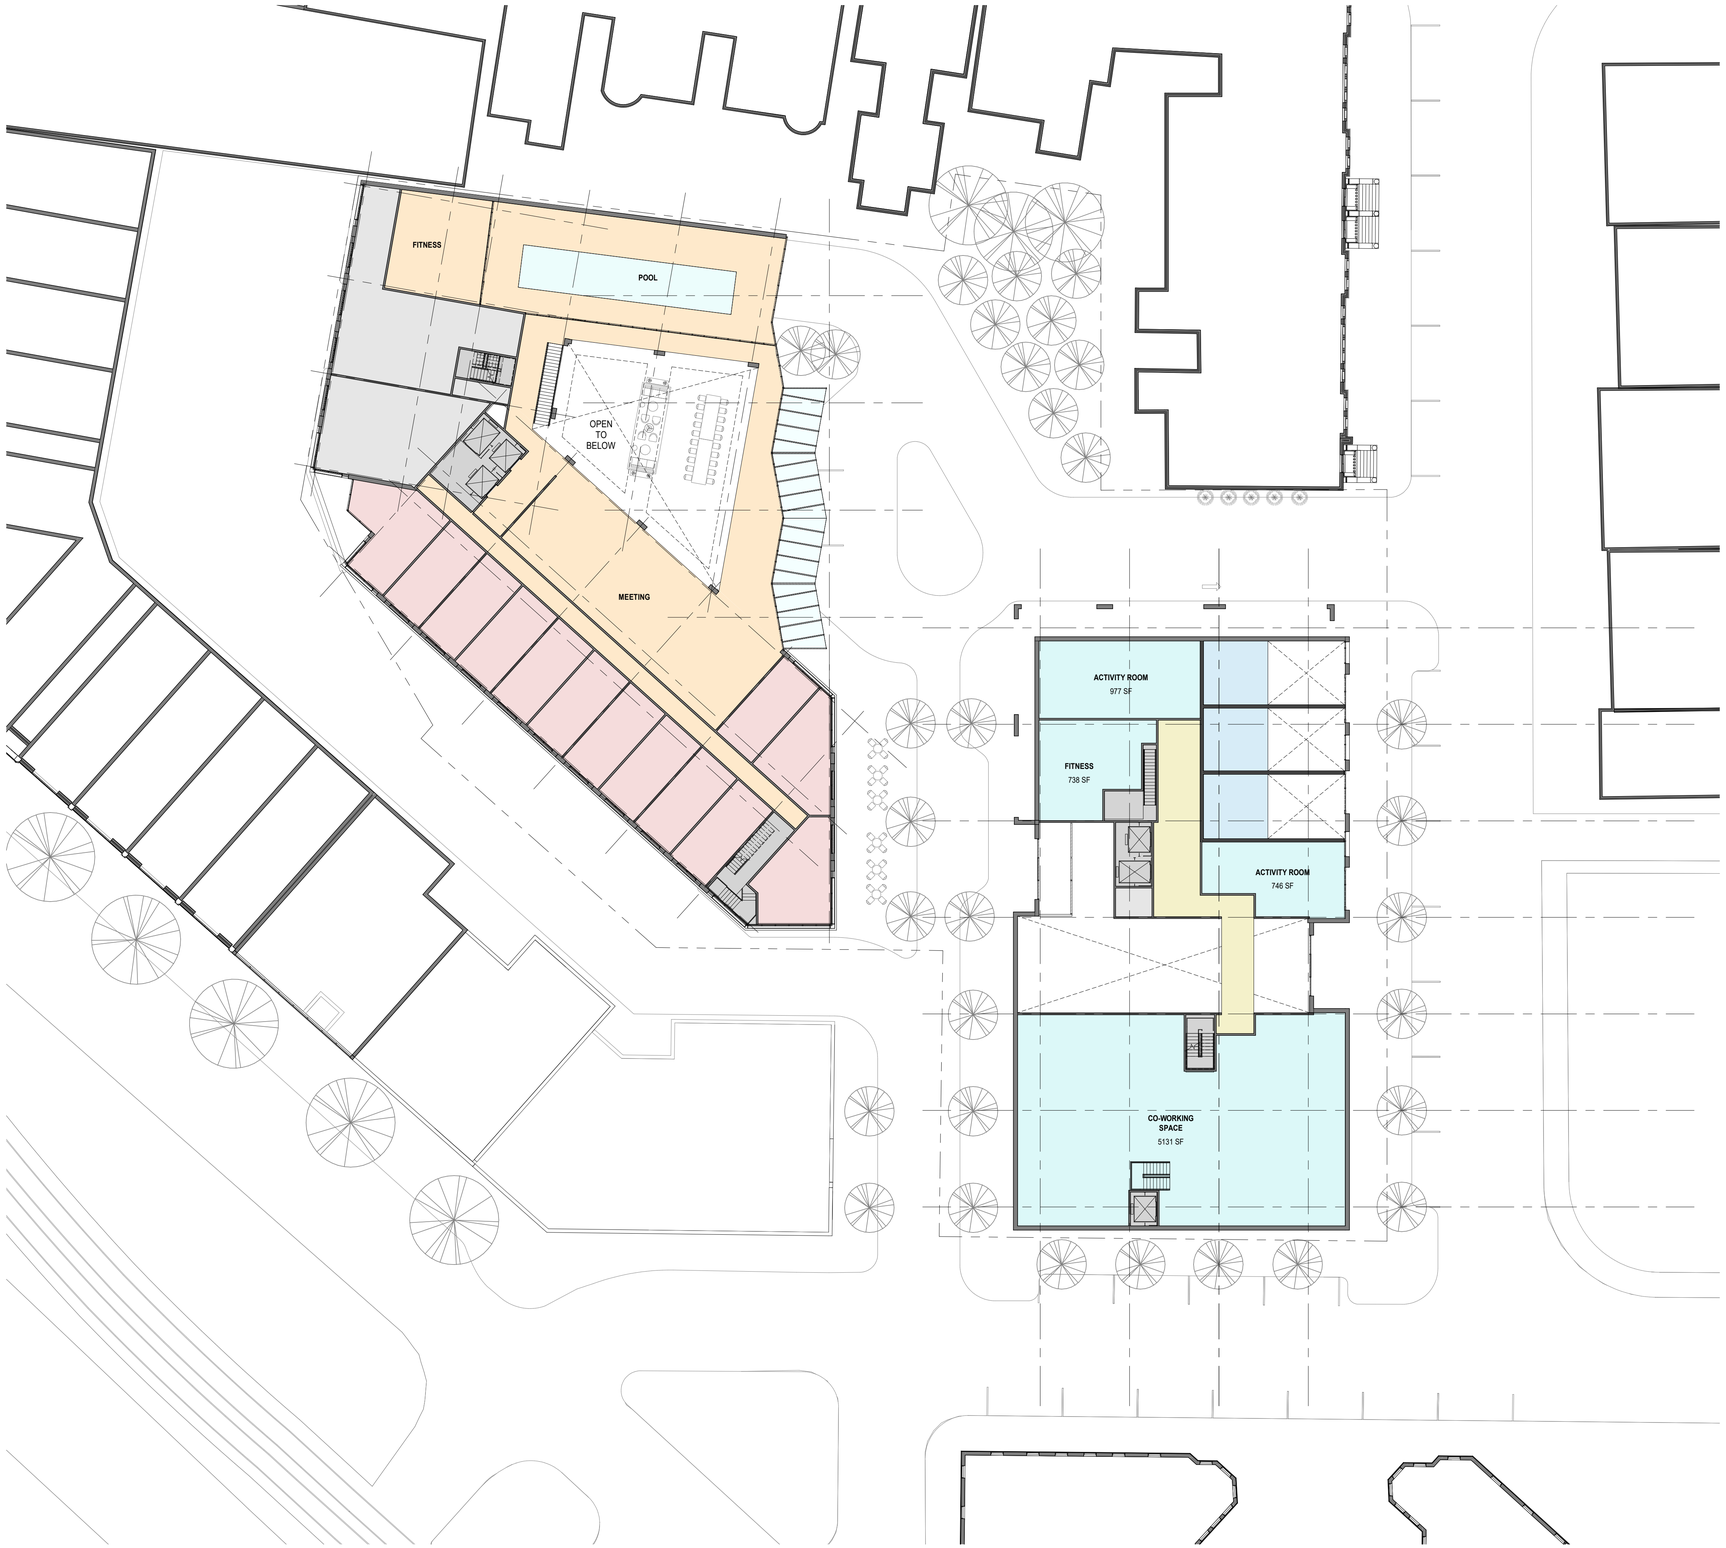

Coolidge Corner • Hotel & Residences	Chestnut Hill Realty • **CambridgeSeven**	HOTEL LEVEL 2 & RESI MEZZANINE	1" = 20'-0"	14 JANUARY 2019