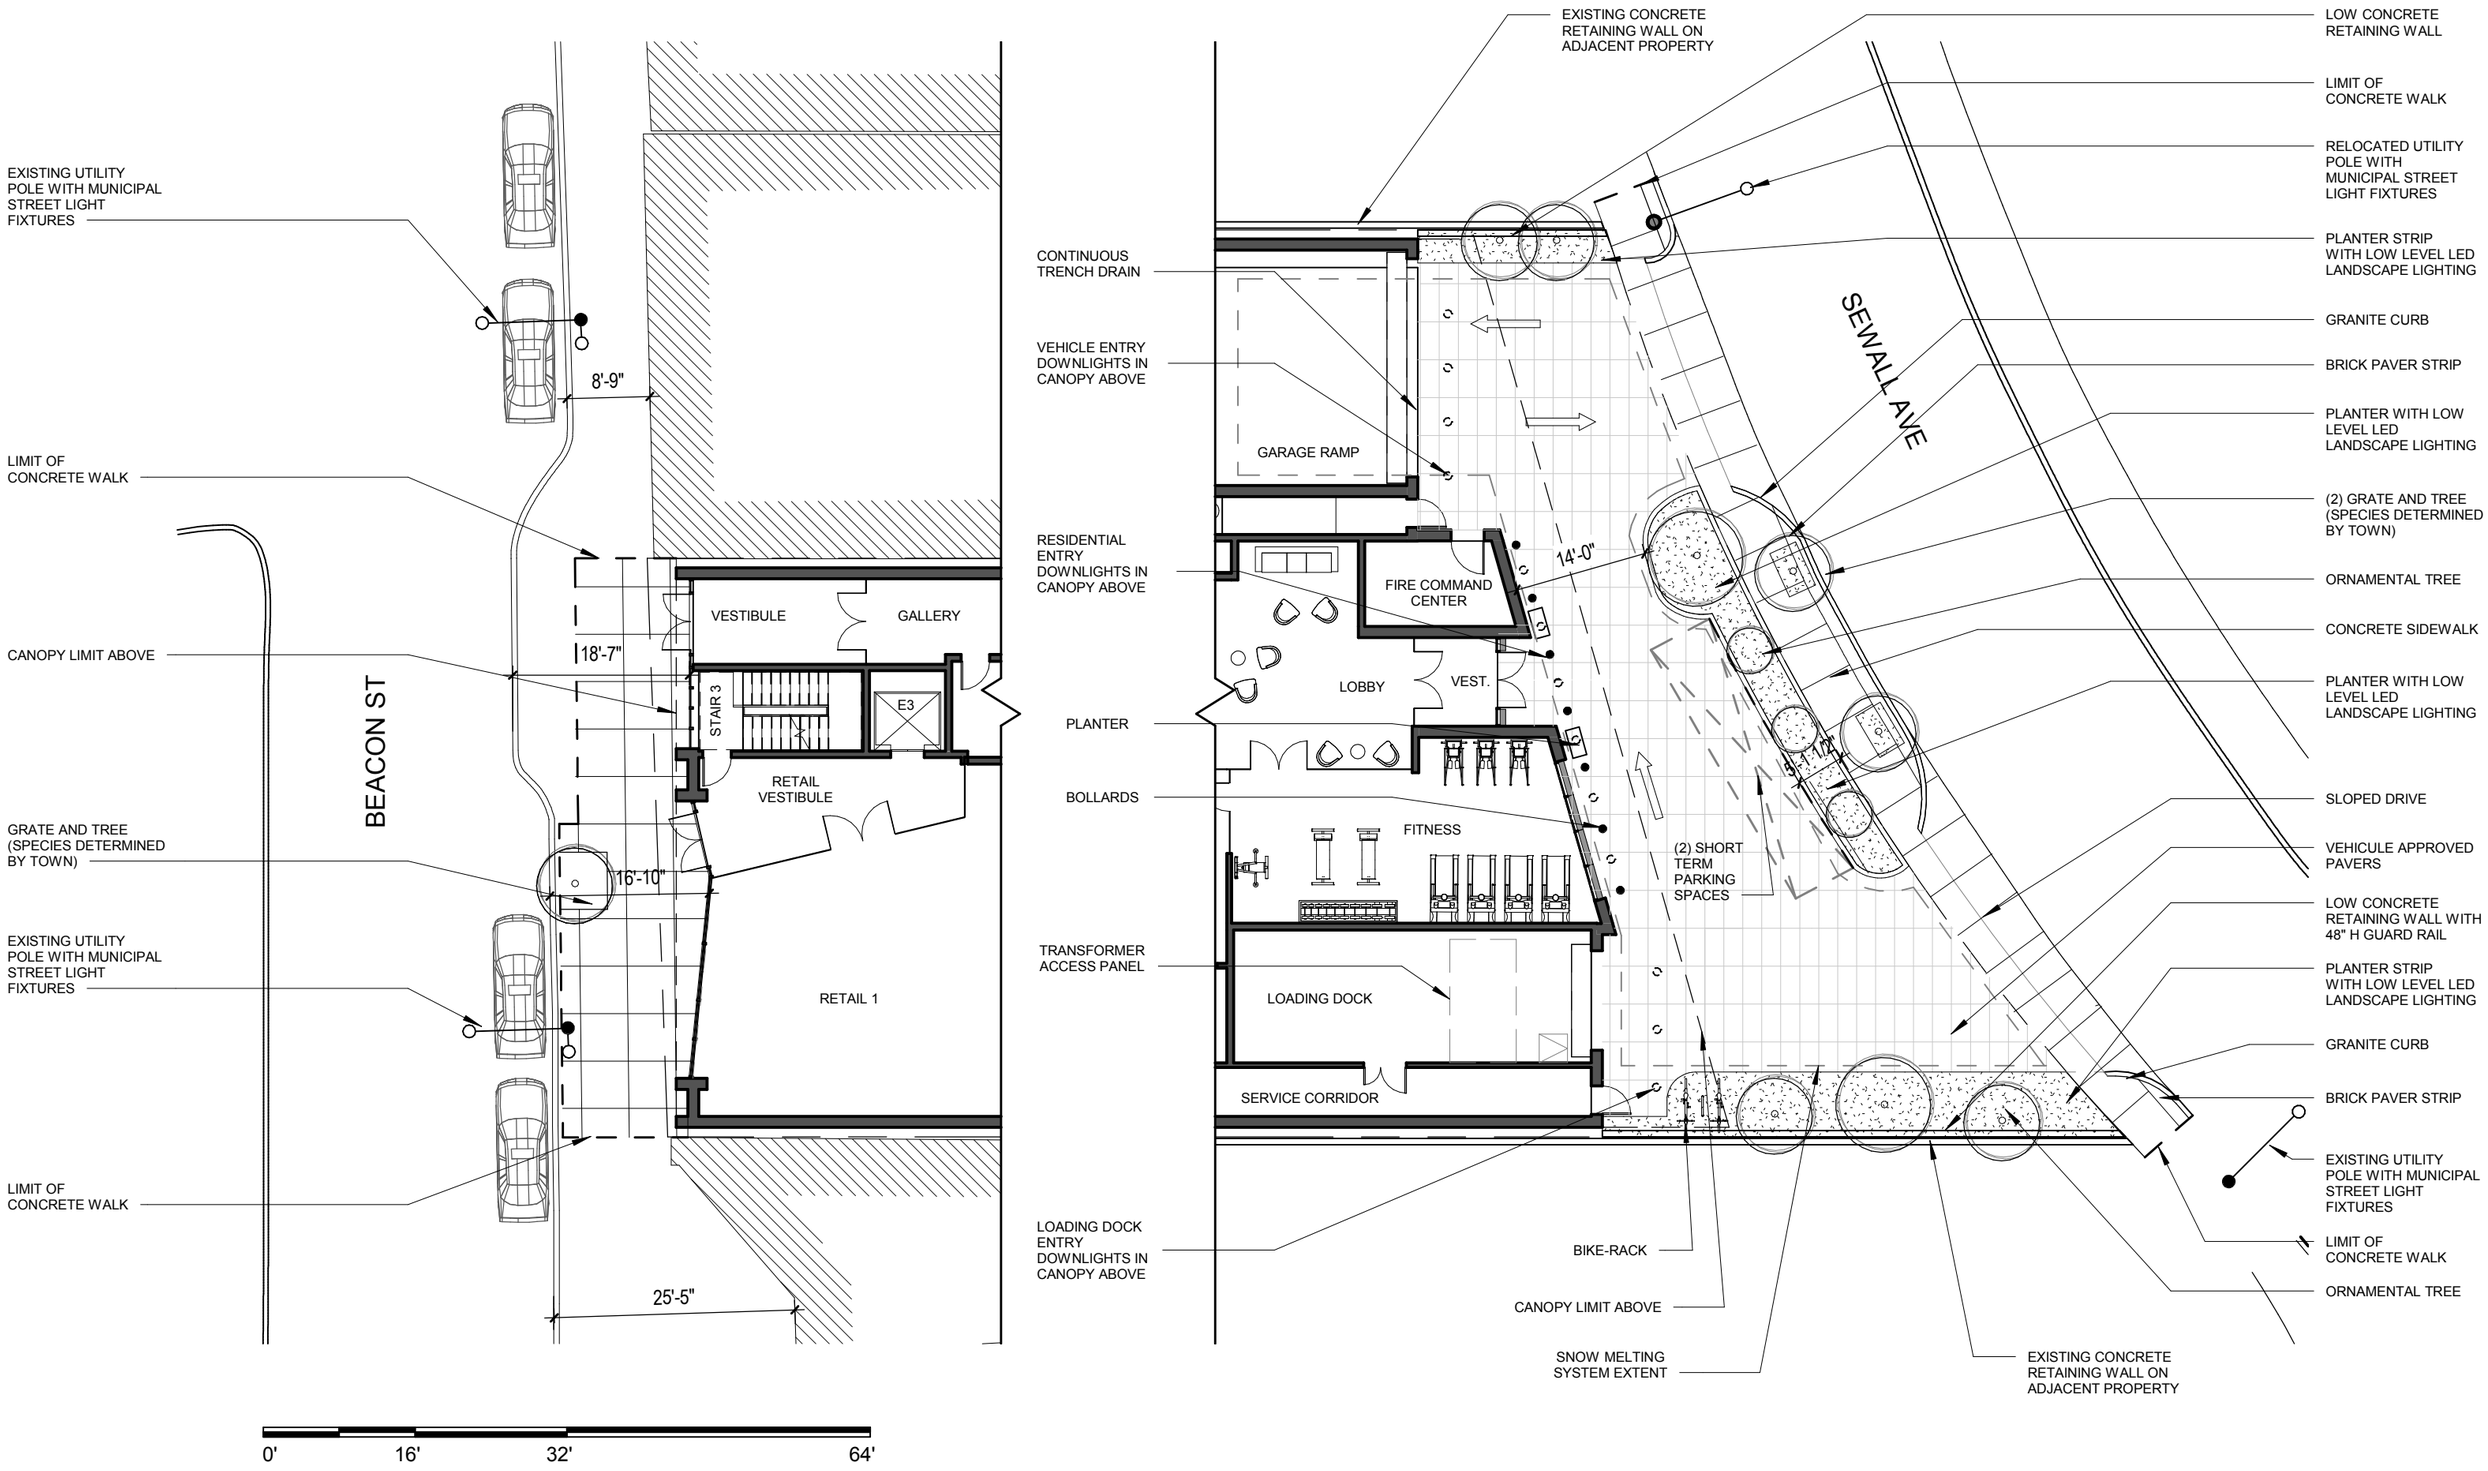

cbt

SITE PLAN

1299 Beacon Street

09/18/2019

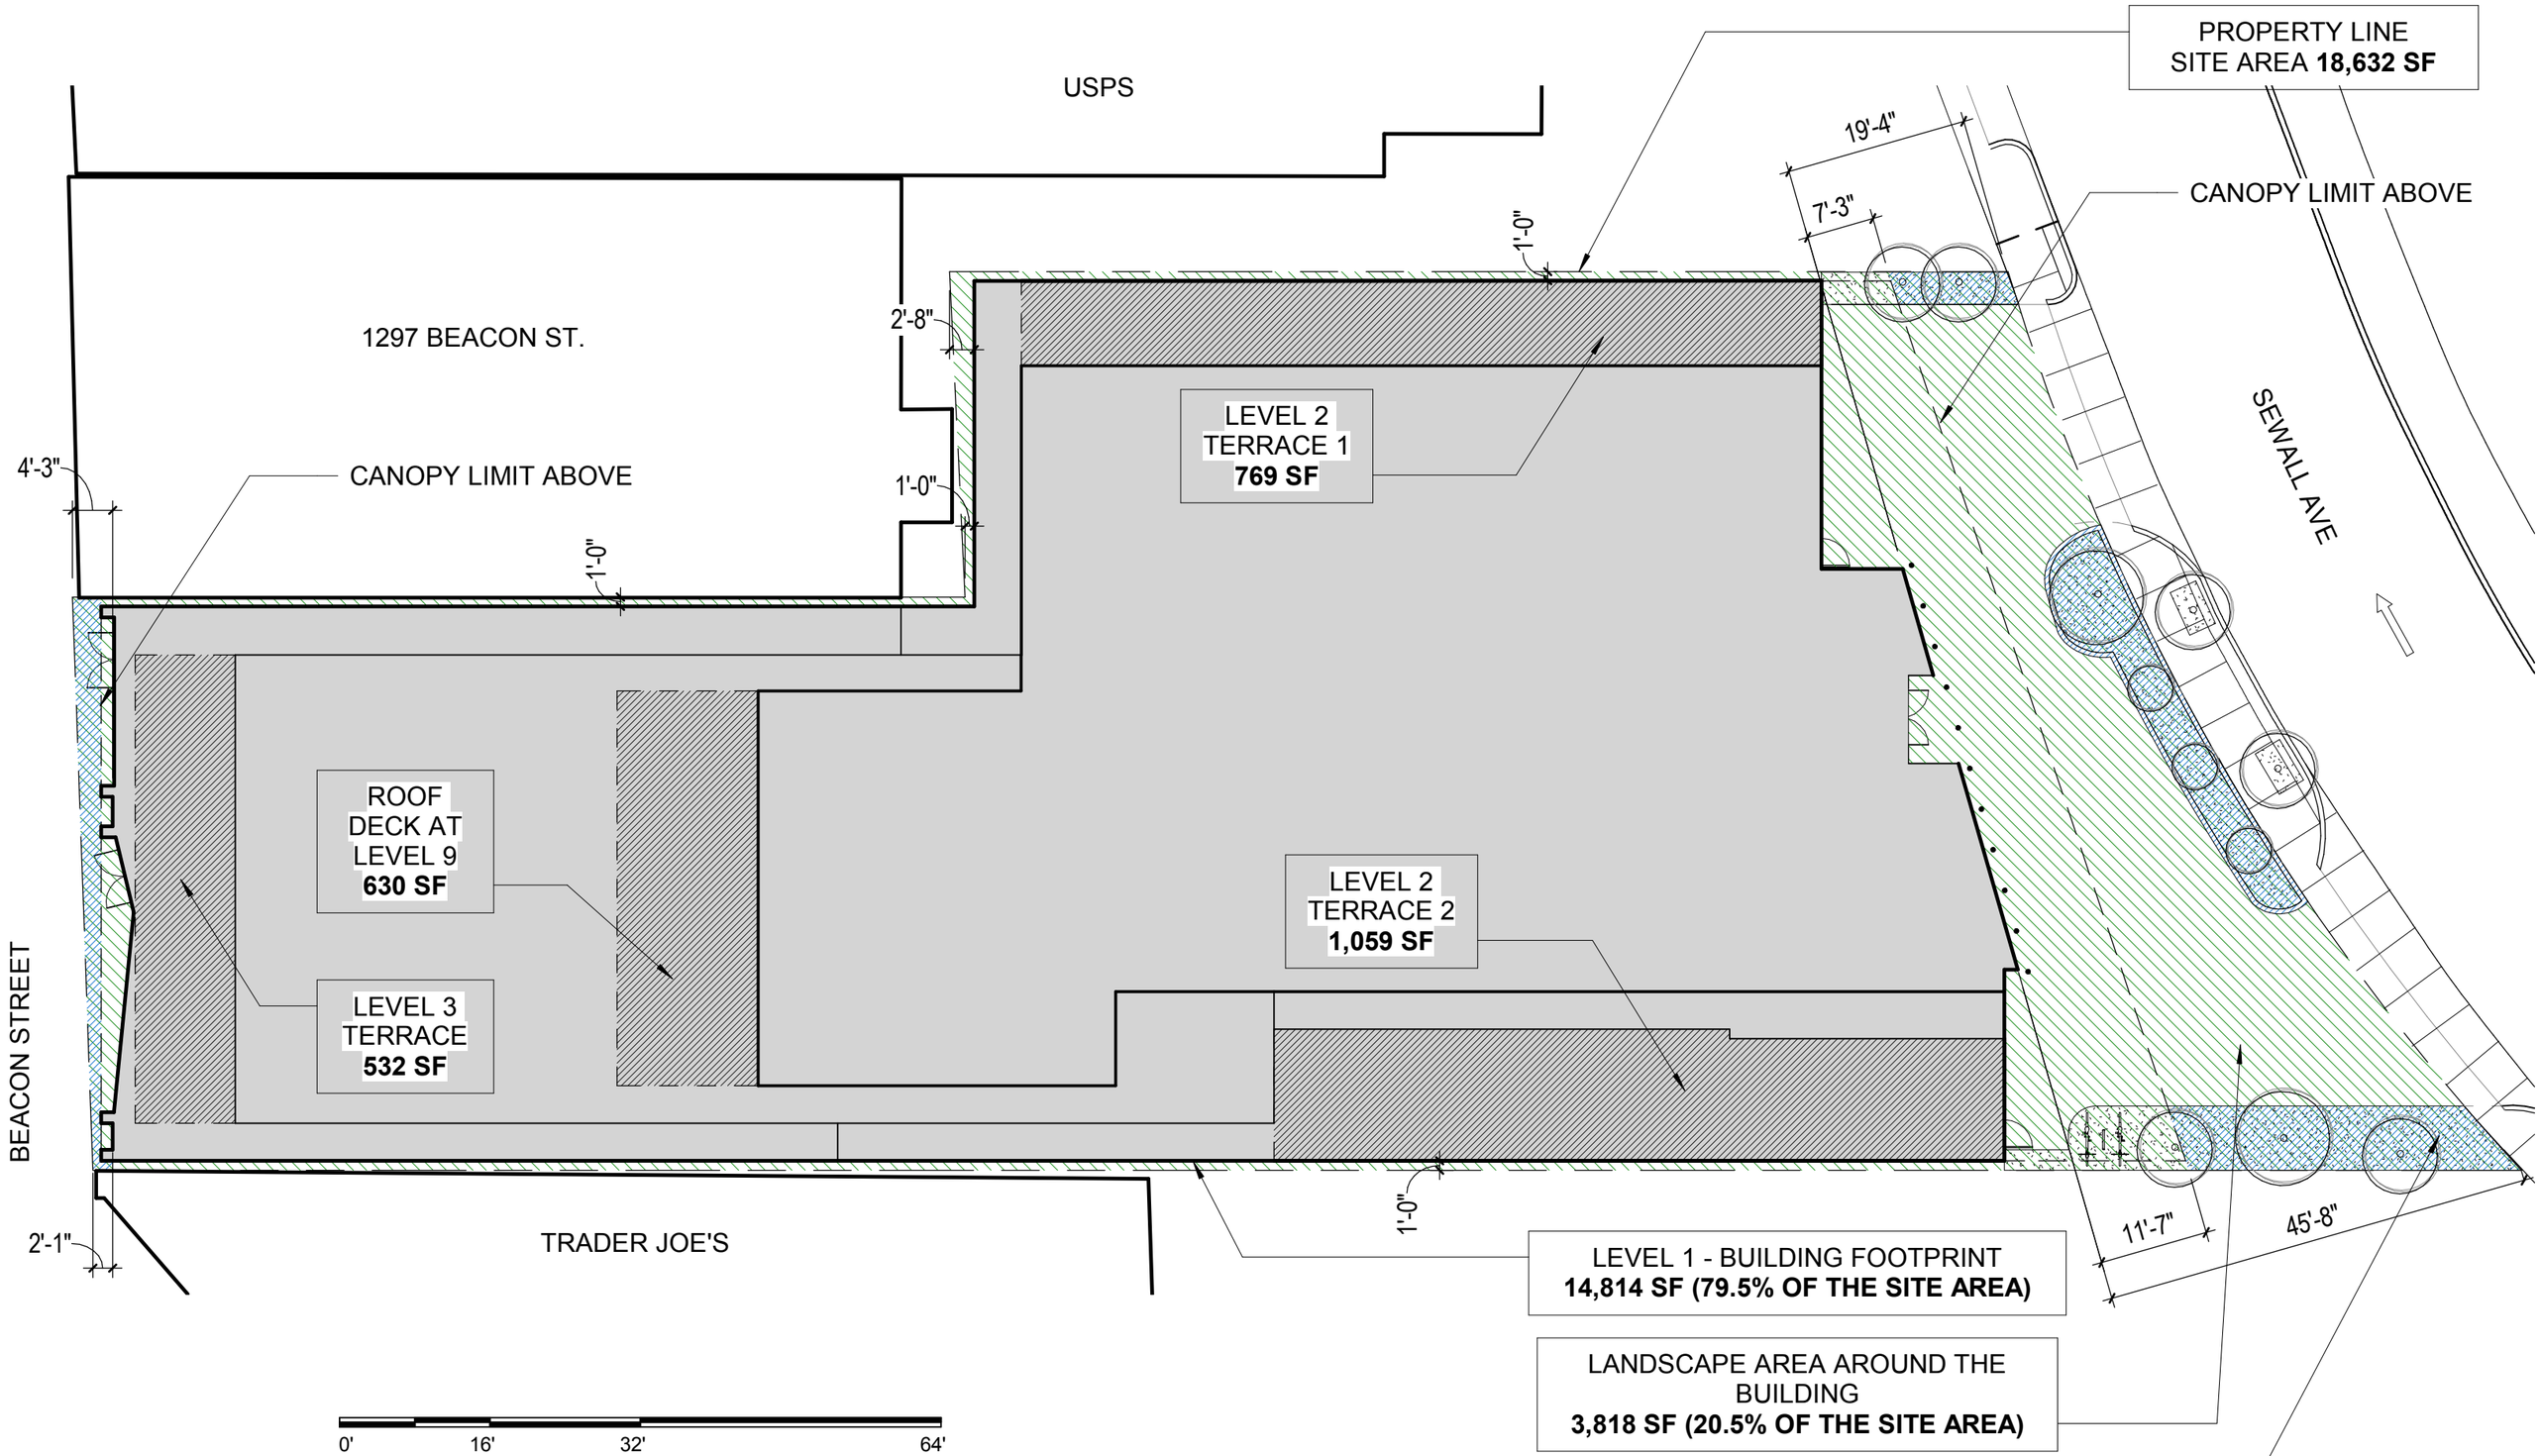

cbt

OPEN SPACE STUDY

1299 Beacon Street

09/18/2019