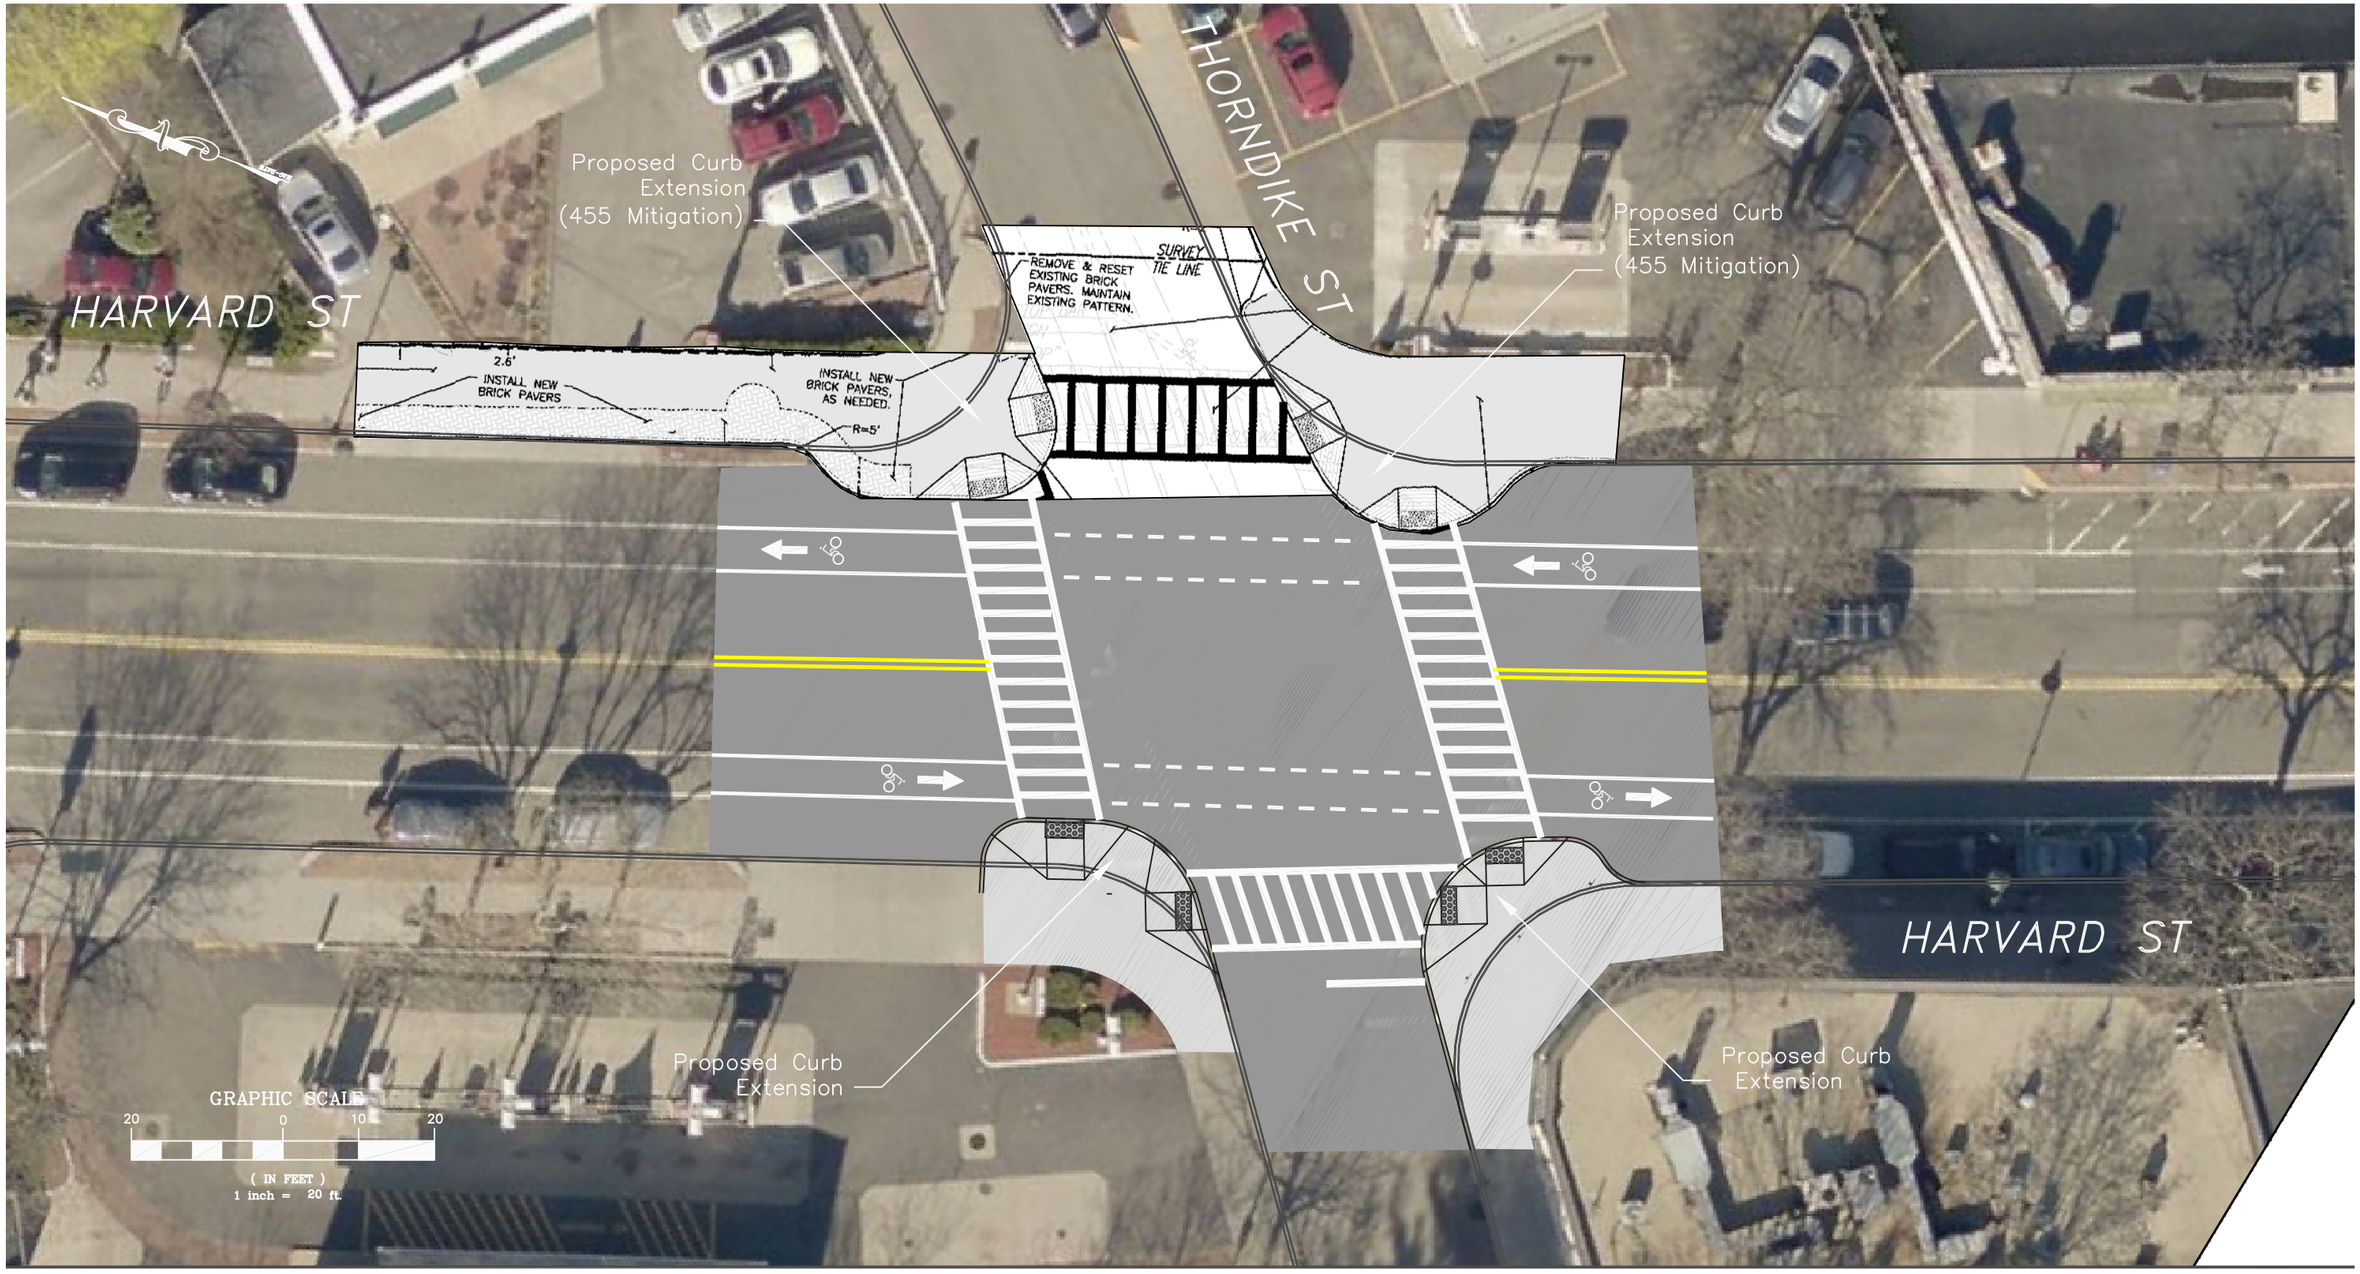

BROOKLINE ENGINEERING/TRANSPORTATION DIVISION
333 WASHINGTON ST 4TH FLOOR, BROOKLINE, MA
TELEPHONE : (617) 730-2319 FAX: (617) 264-6450

Harvard Street at Thorndike Street
Proposed Intersection Improvements
9-27-2019