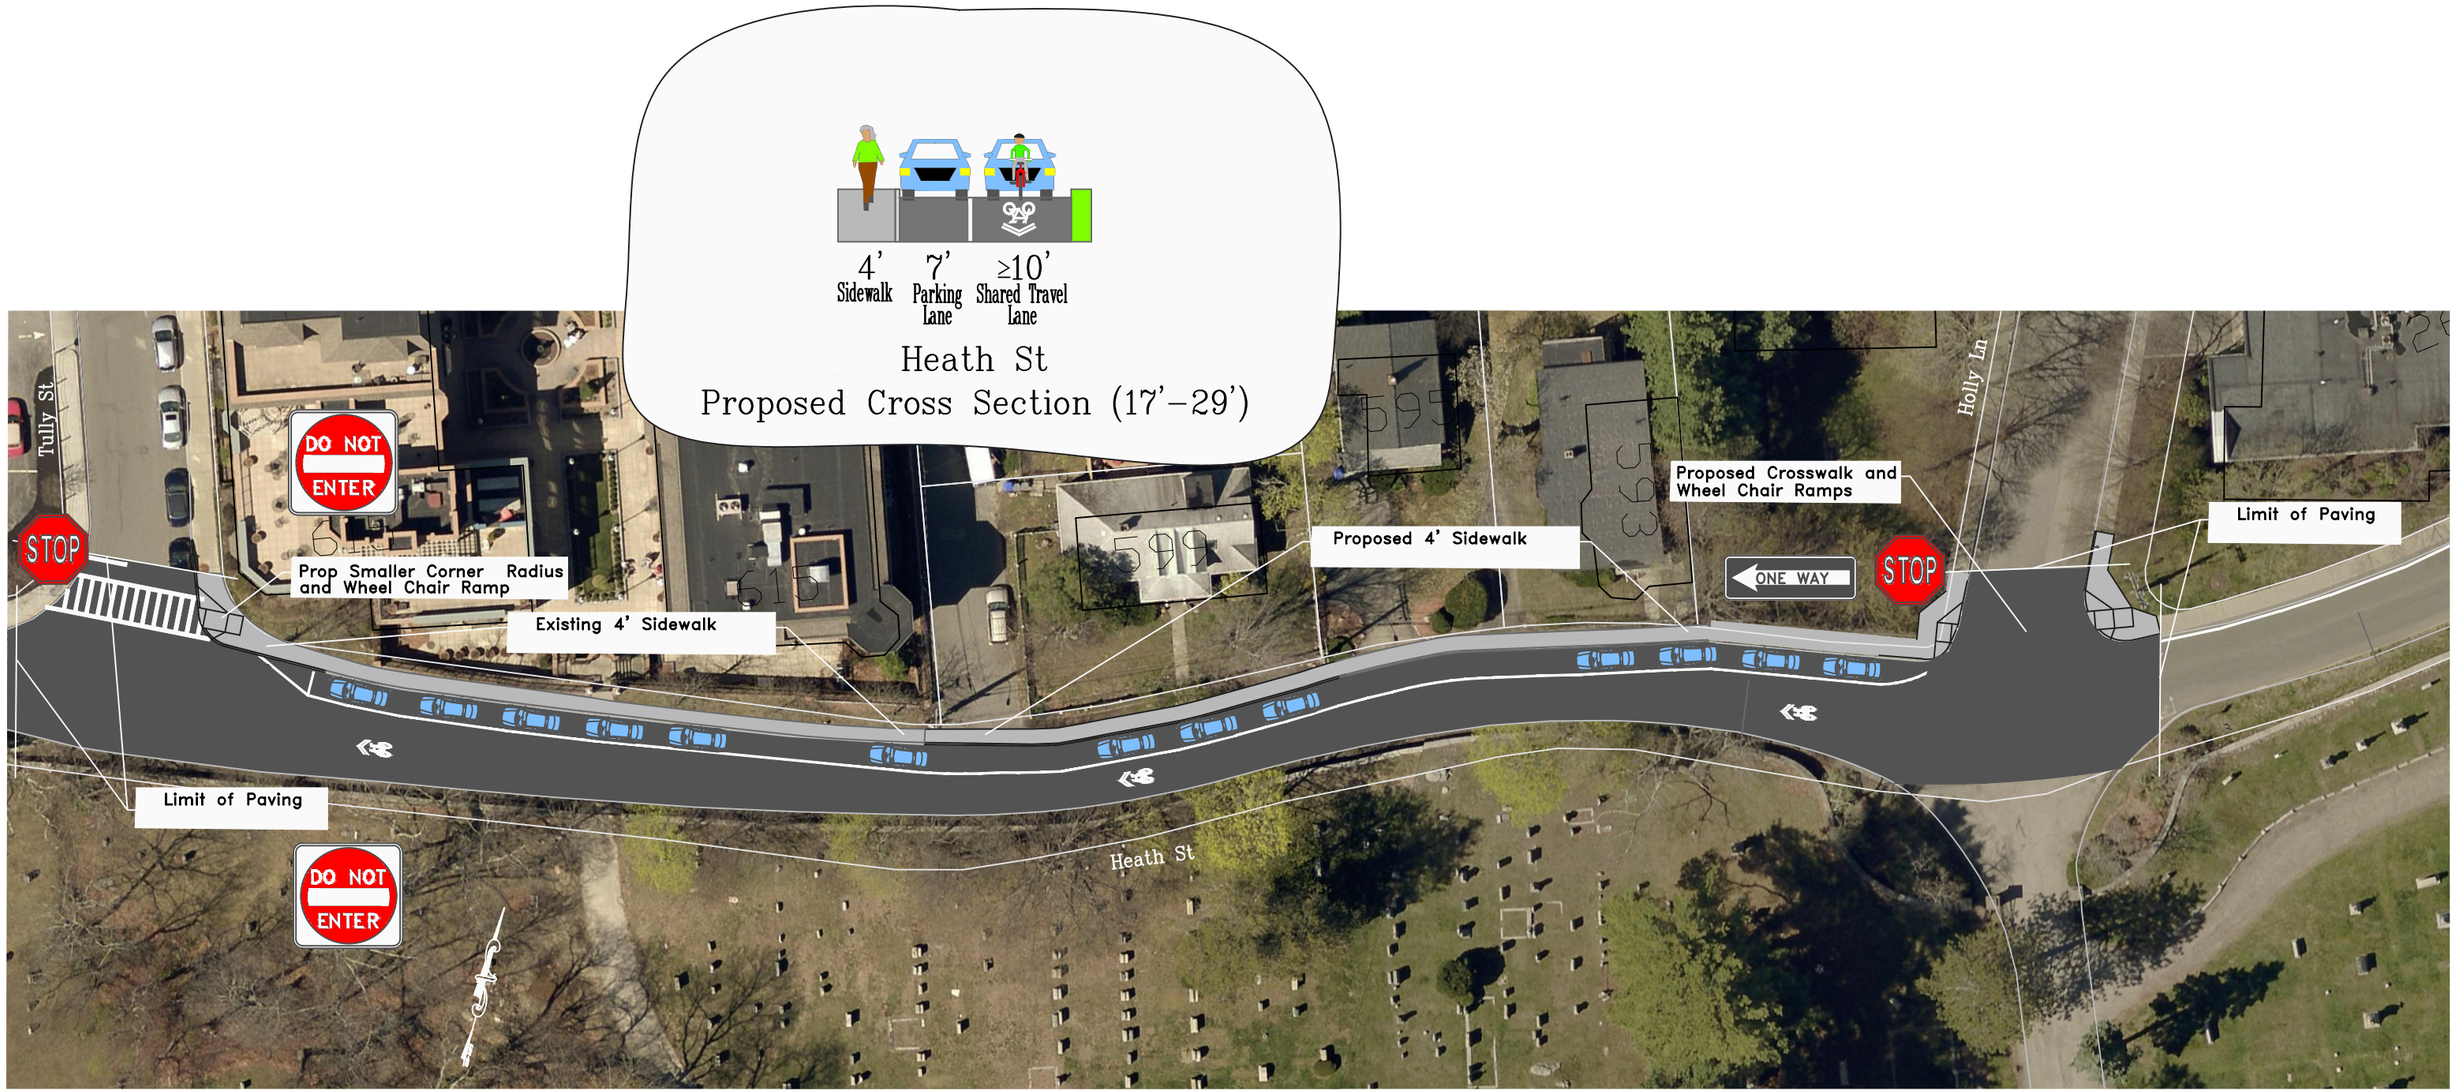

Scale: 1" = 40'

BROOKLINE ENGINEERING/TRANSPORTATION DIVISION
333 WASHINGTON ST 4TH FLOOR, BROOKLINE, MA
TELEPHONE : (617) 730–2139 FAX: (617) 264–6450

Heath Street Bicycle Shared Travel Lane Concept

2–2–2020