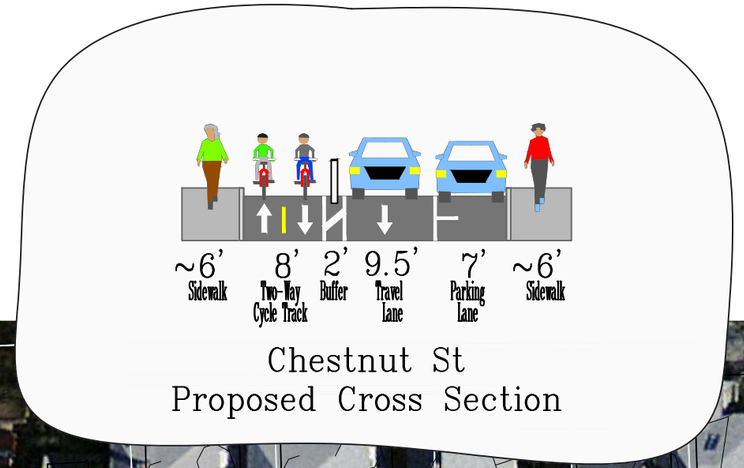

Chestnut St
Proposed Cross Section

Scale: 1" = 40'

BROOKLINE ENGINEERING/TRANSPORTATION DIVISION
333 WASHINGTON ST 4TH FLOOR, BROOKLINE, MA
TELEPHONE : (617) 730-2139 FAX: (617) 264-6450

Chestnut St Two-Way Separated Bike/LIT Lane Concept
Transportation Board Approved Page 1 of 2
3-16-2020

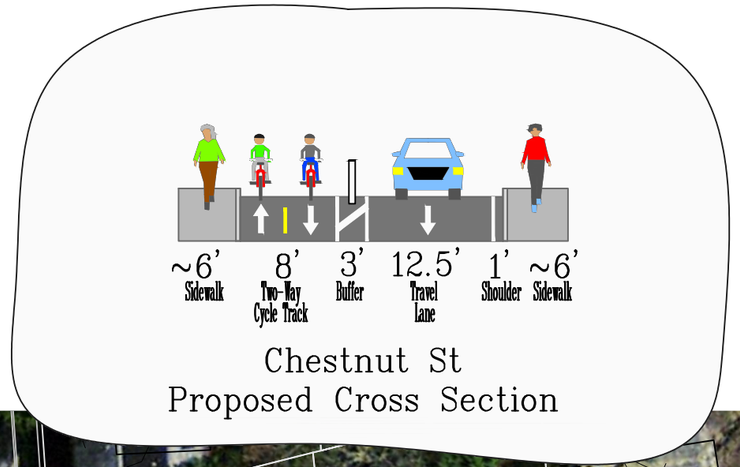

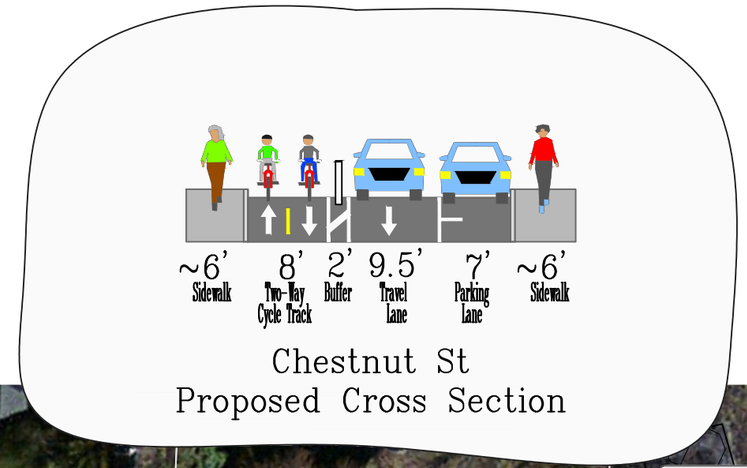

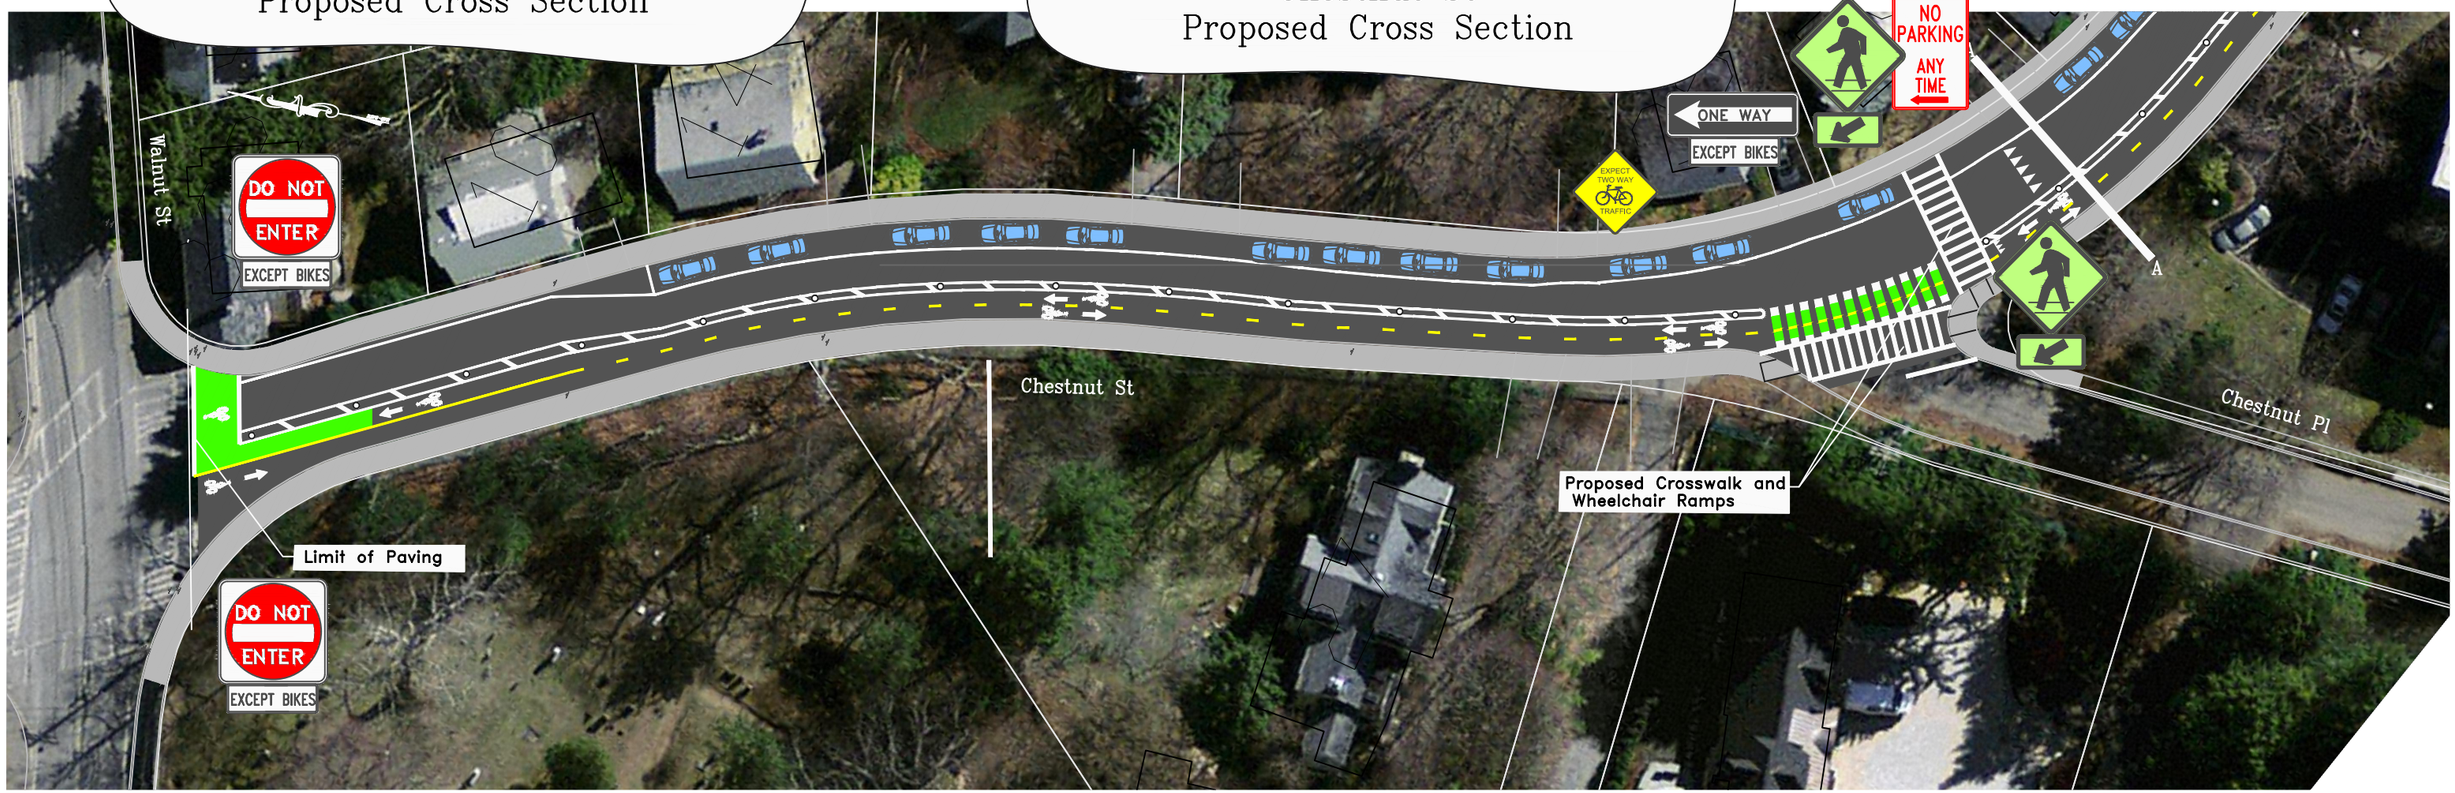

Scale: 1" = 40'

BROOKLINE ENGINEERING/TRANSPORTATION DIVISION
333 WASHINGTON ST 4TH FLOOR, BROOKLINE, MA
TELEPHONE : (617) 730-2139 FAX: (617) 264-6450