Exh A

KEY	
B	• BOILER
CATV	• CABLE TELEVISION
D	• DRYER
E	• ELECTRICAL
G	• GAS
TEL	• TELEPHONE
W	• WASHER
WH	• WATER HEATER

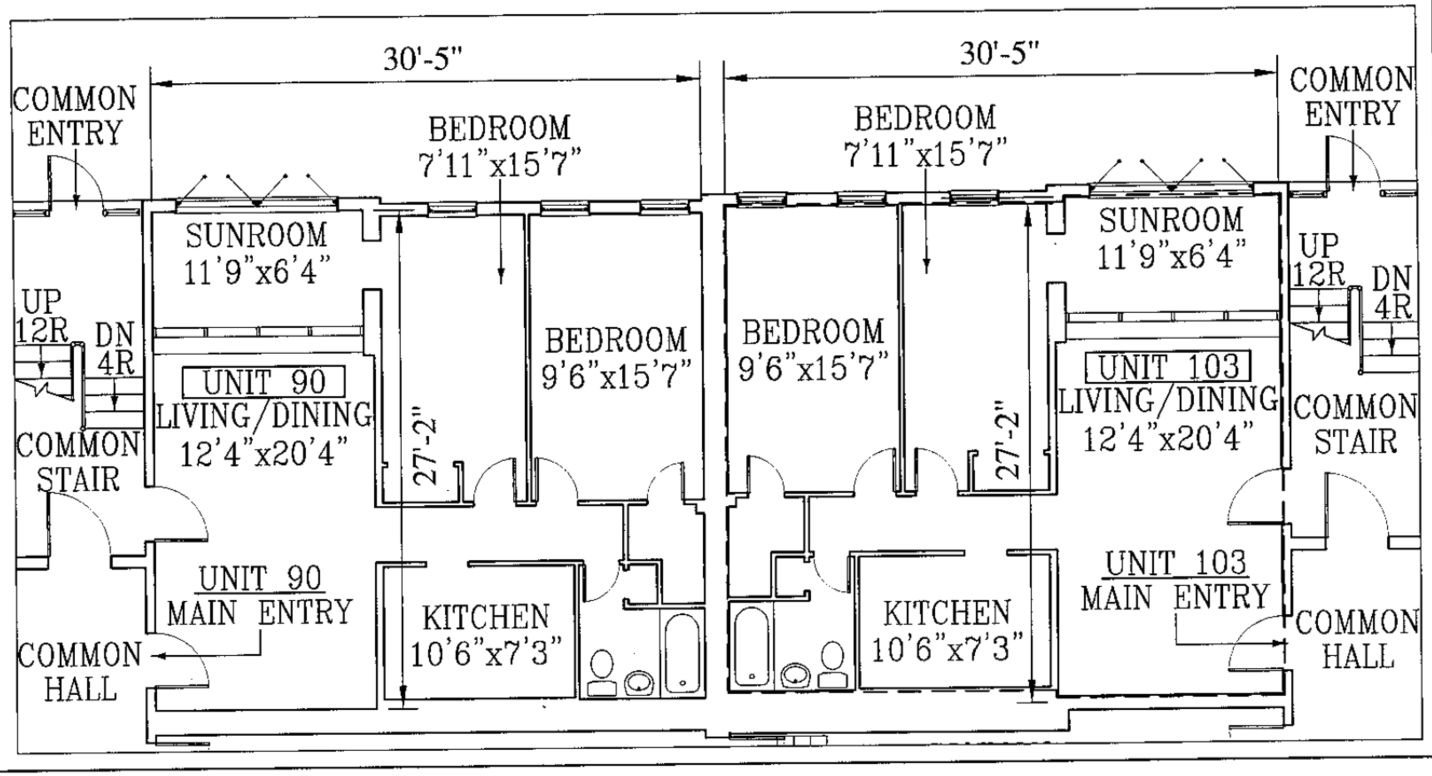

JUNIPER GARDENS CONDOMINIUM

BROOKLINE, MA 02445

FLOOR PLANS -AS BUILT TO ACCOMPANY UNIT DEED

UNIT 90 - 822 SQUARE FEET

NOTES:

DIMENSIONS ARE TO FACE OF PLASTER.

DIMENSIONS NOT NOTED MAY BE DETERMINED BY SCALING.

CERTIFICATIONS:

I HEREBY CERTIFY THAT THIS PLAN WAS PREPARED IN CONFORMITY WITH THE RULES AND REGULATIONS OF THE REGISTERS OF DEEDS OF THE COMMONWEALTH OF MASSACHUSETTS.

ORIGINAL

I HEREBY CERTIFY THAT THIS PLAN SHOWS THE UNIT DESIGNATION OF UNIT 90 BEING CONVEYED AND OF IMMEDIATELY ADJOINING UNITS, AND THAT IT FULLY AND ACCURATELY DEPICTS THE LAYOUT OF THE UNIT, ITS LOCATION, DIMENSIONS, APPROXIMATE AREA, MAIN ENTRANCE AND IMMEDIATE COMMON AREA TO WHICH IT HAS ACCESS, AS BUILT, IN BUILDING C OF JUNIPER GARDENS CONDOMINIUM, BROOKLINE, MASSACHUSETTS.

ORIGINAL

JONATHAN RAISZ
REGISTERED ARCHITECT
MA LIC. NO. 8181
DATE: OCTOBER 1, 2006

REGISTERED ARCHITECT
JONATHAN RAISZ
No. 8181
BROOKLINE
MASS
COMMONWEALTH OF MASSACHUSETTS

Bk 24393 Pg 367 #146111