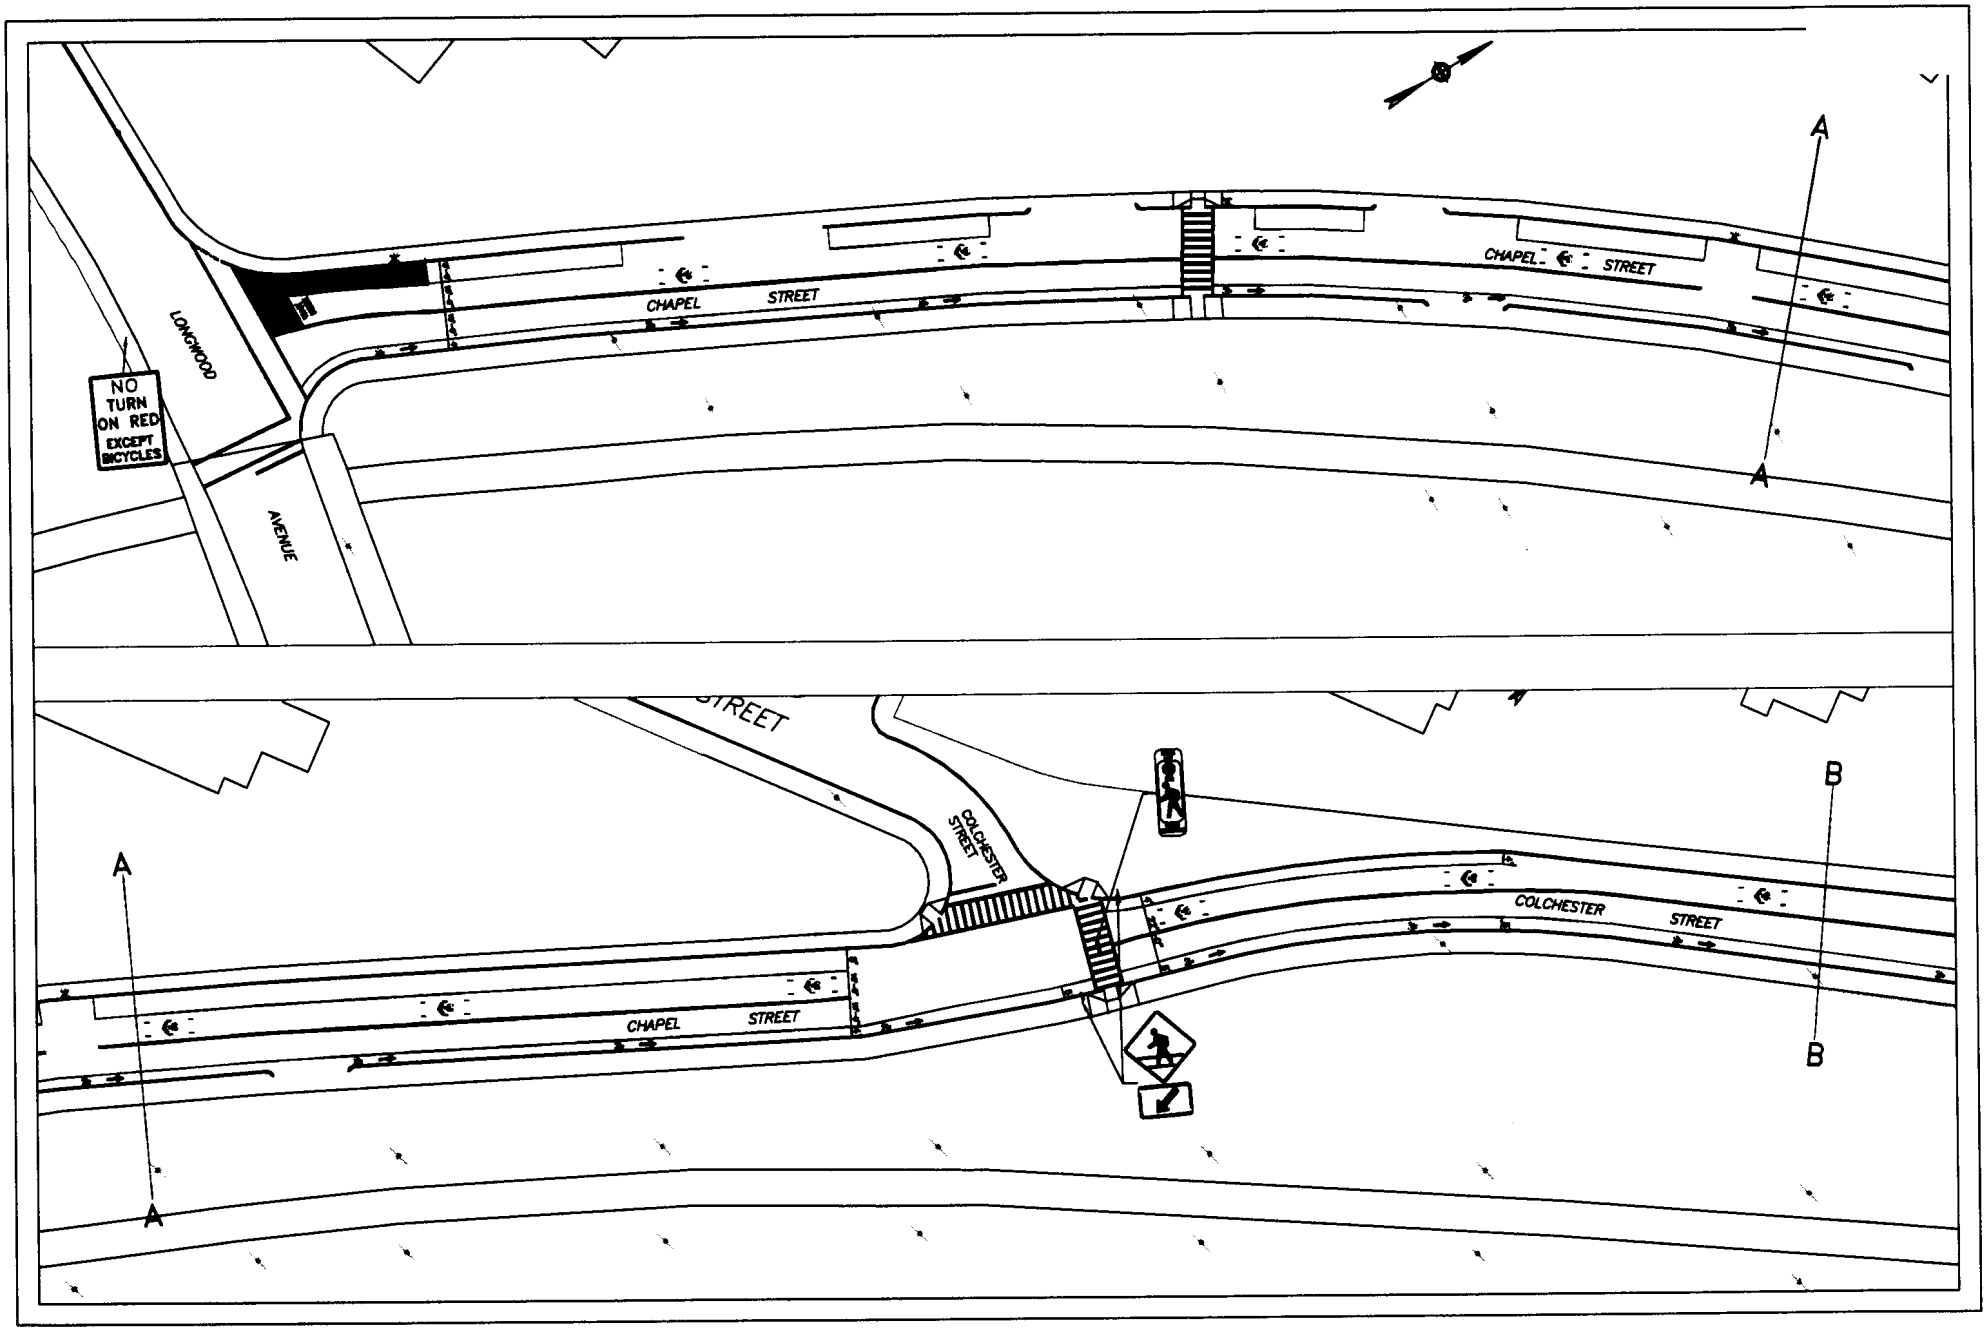
NO TURN ON RED EXCEPT BICYCLES
LONGWOOD
AVENUE
CHAPEL STREET
CHAPEL STREET
A
A
STREET
COLCHESTER STREET
COLCHESTER STREET
CHAPEL STREET
A
A
B
B

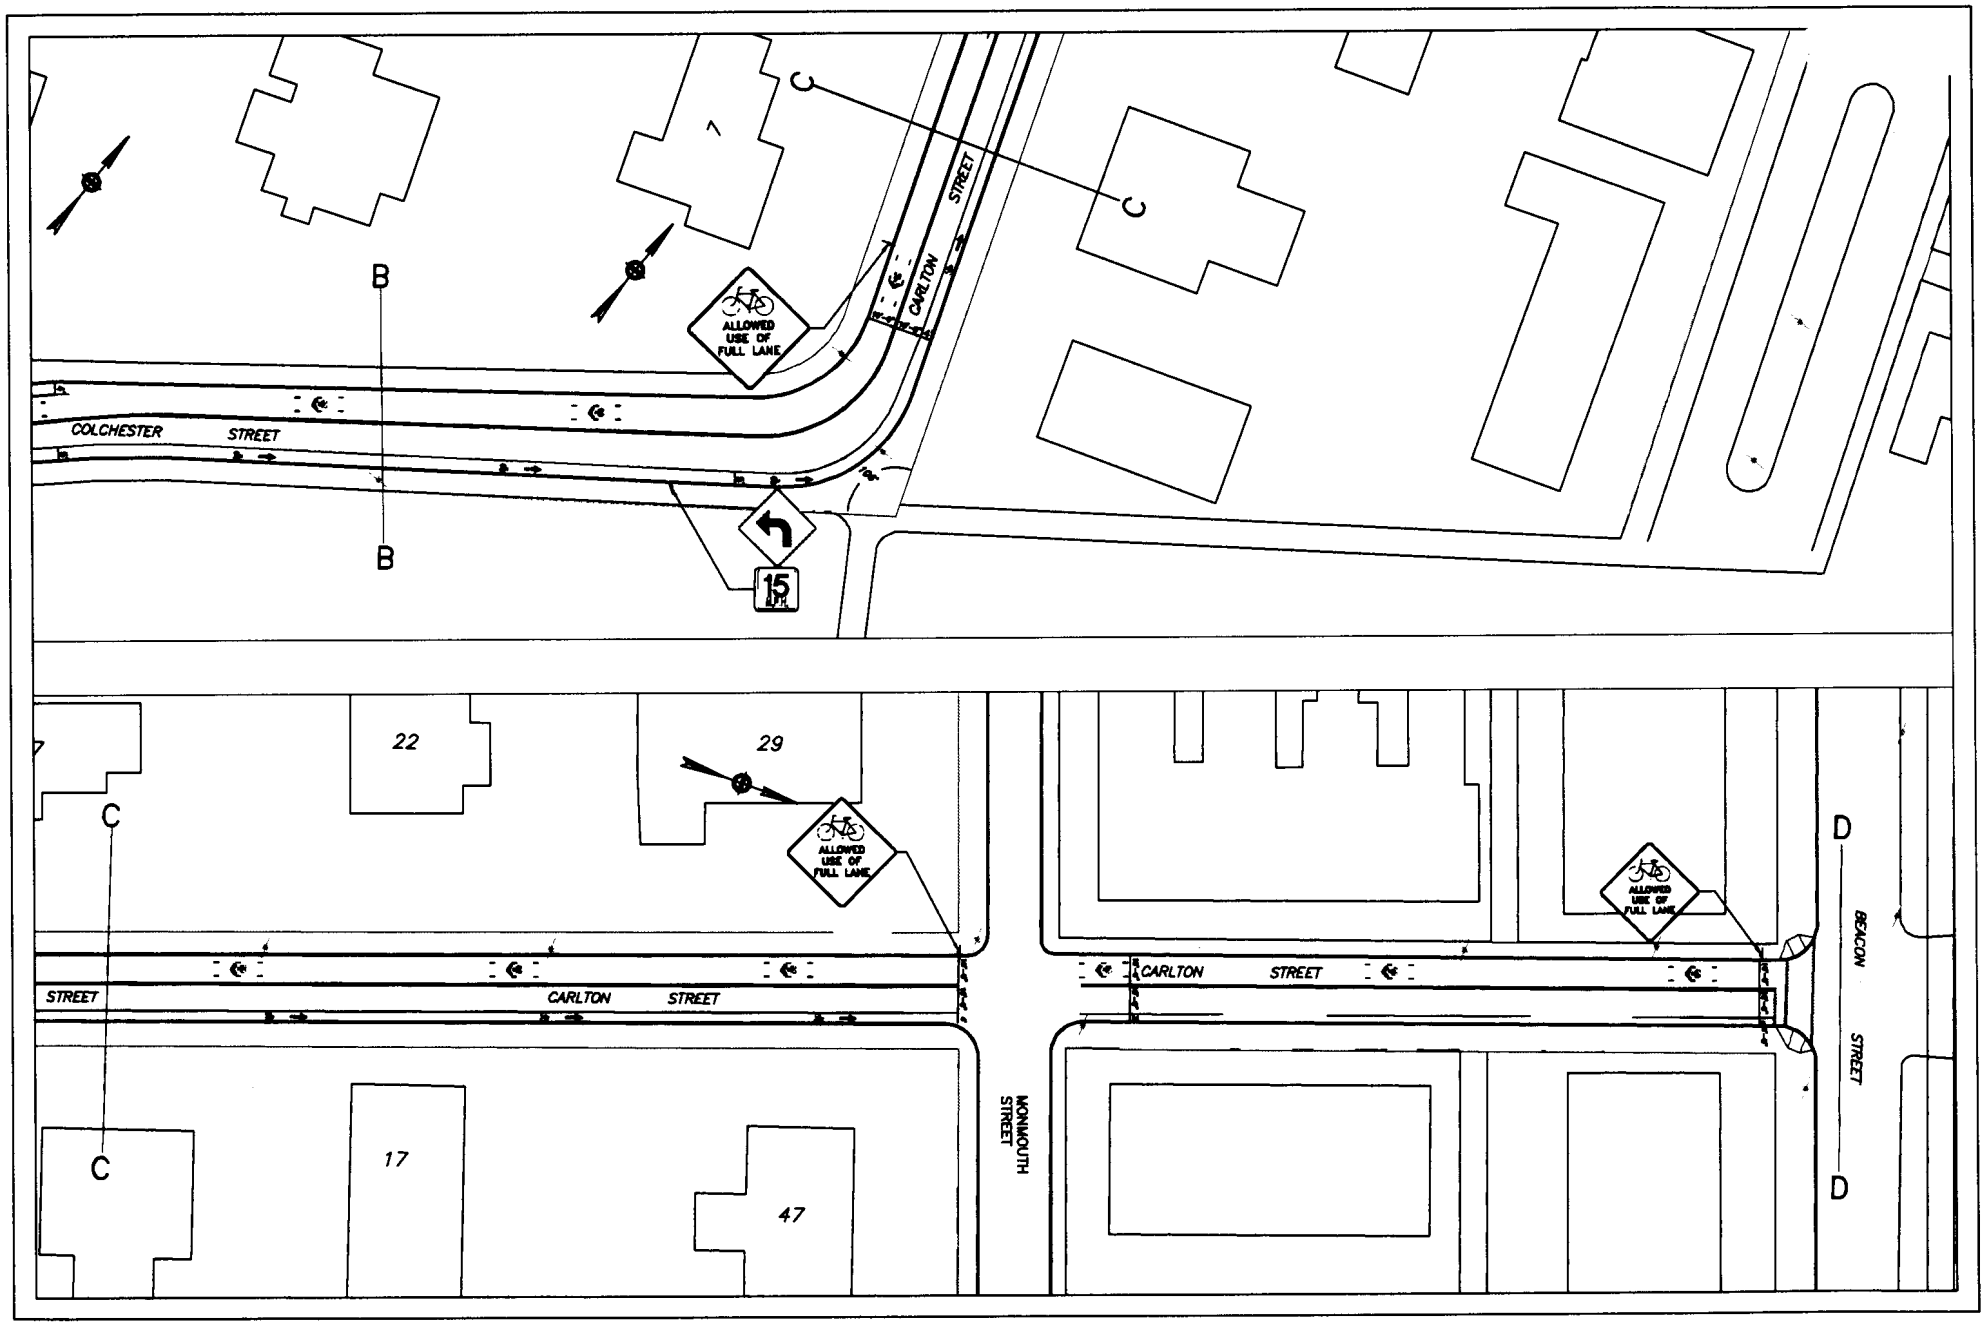
COLCHESTER STREET
CARLTON STREET
ALLOWED USE OF FULL LANE
15 MPH
B
B
C
C
7
22
29
17
47
STREET
CARLTON STREET
CARLTON STREET
MONMOUTH STREET
BEACON STREET
D
D

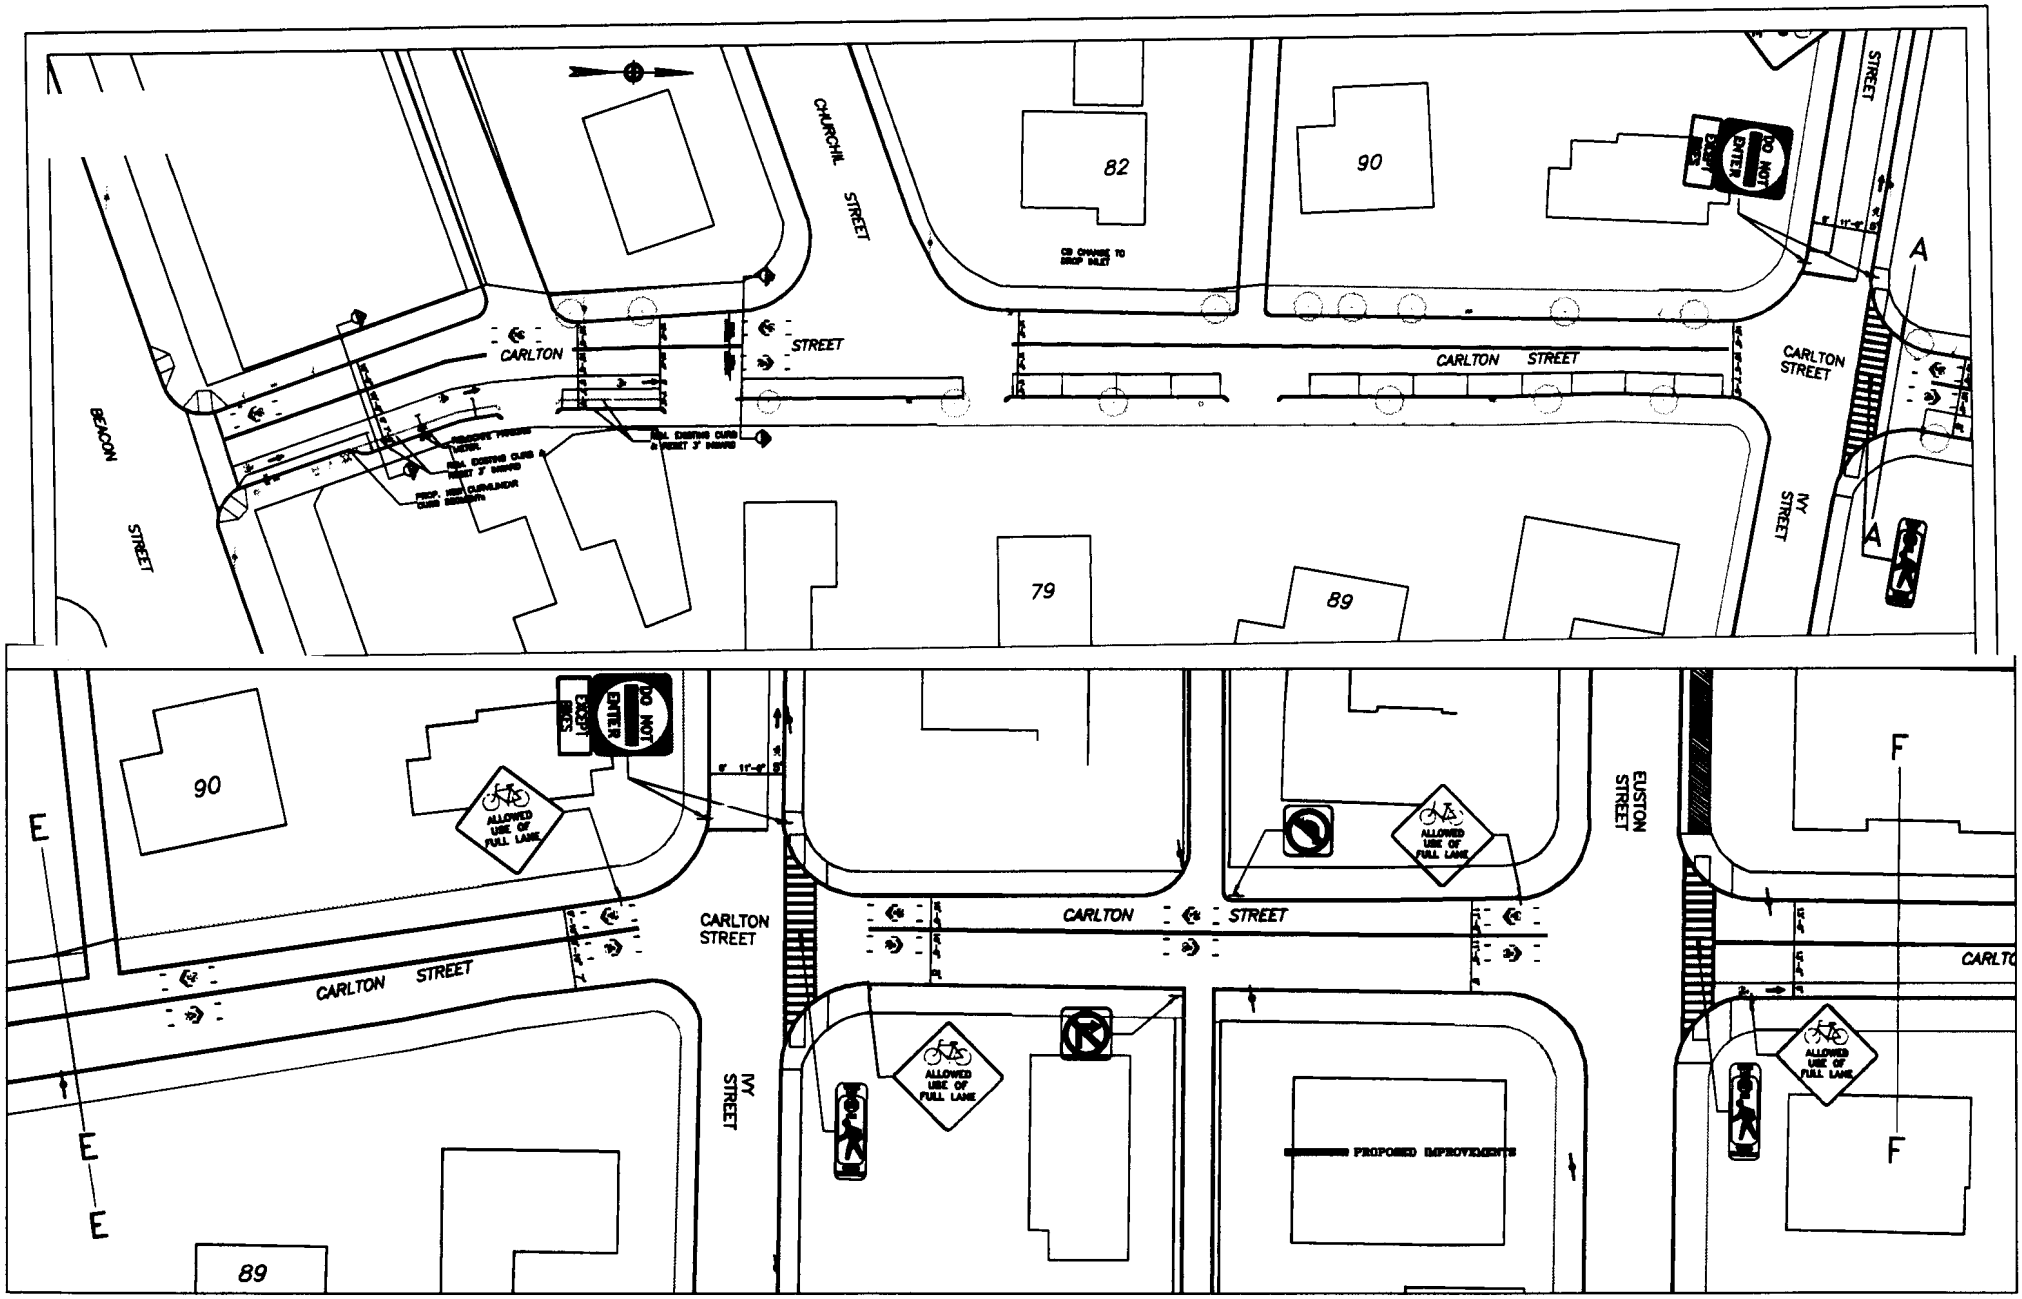
CARLTON STREET
BEACON STREET
CHURCHIL STREET
IVY STREET
EUSTON STREET
82
90
79
89
A
A
E
E
F
F
DO NOT ENTER
EXCEPT BUSES
ALLOWED USE OF FULL LANE
PROPOSED IMPROVEMENTS

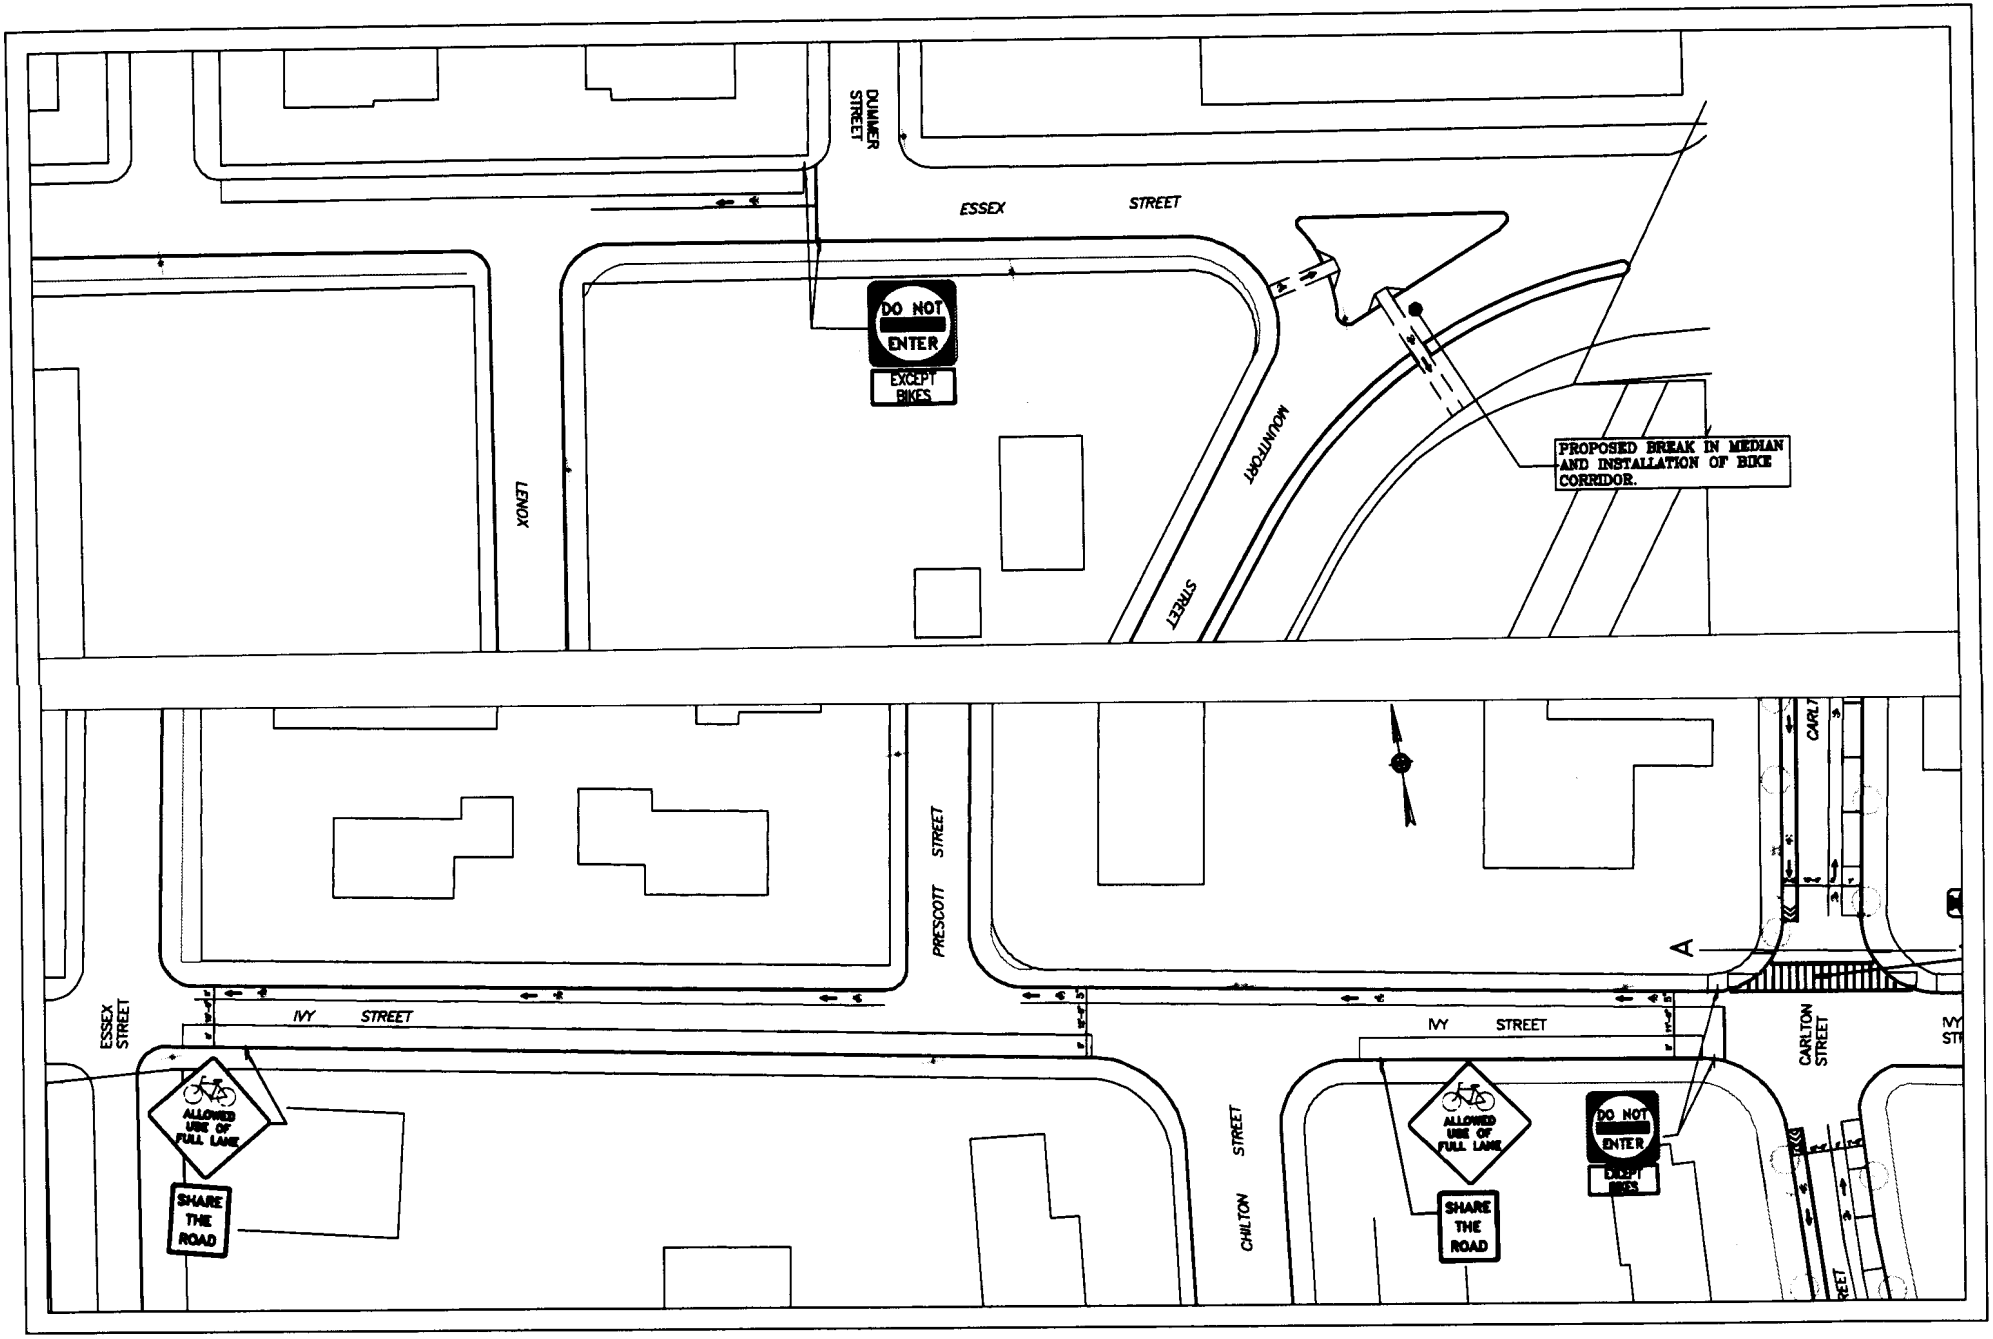
DUMMER STREET
ESSEX STREET
DO NOT ENTER
EXCEPT BIKES
LENOX
MOUNTFORT STREET
PROPOSED BREAK IN MEDIAN AND INSTALLATION OF BIKE CORRIDOR.
PRESCOTT STREET
CARLT
A
ESSEX STREET
IVY STREET
ALLOWED USE OF FULL LANE
SHARE THE ROAD
CHILTON STREET
IVY STREET
ALLOWED USE OF FULL LANE
SHARE THE ROAD
DO NOT ENTER
EXCEPT BIKES
CARLTON STREET

CARLTON
STREET
MOUNTFORT
STREET
LENOX STREET
F
F
G
G


LENOX STREET
LENOX STREET
MOUNTFORT
STREET
G
G
PROPOSED GRANITE CURB
INSTALLATION AND
ADDED GREEN-SPACE.